


192

193

194

519469m

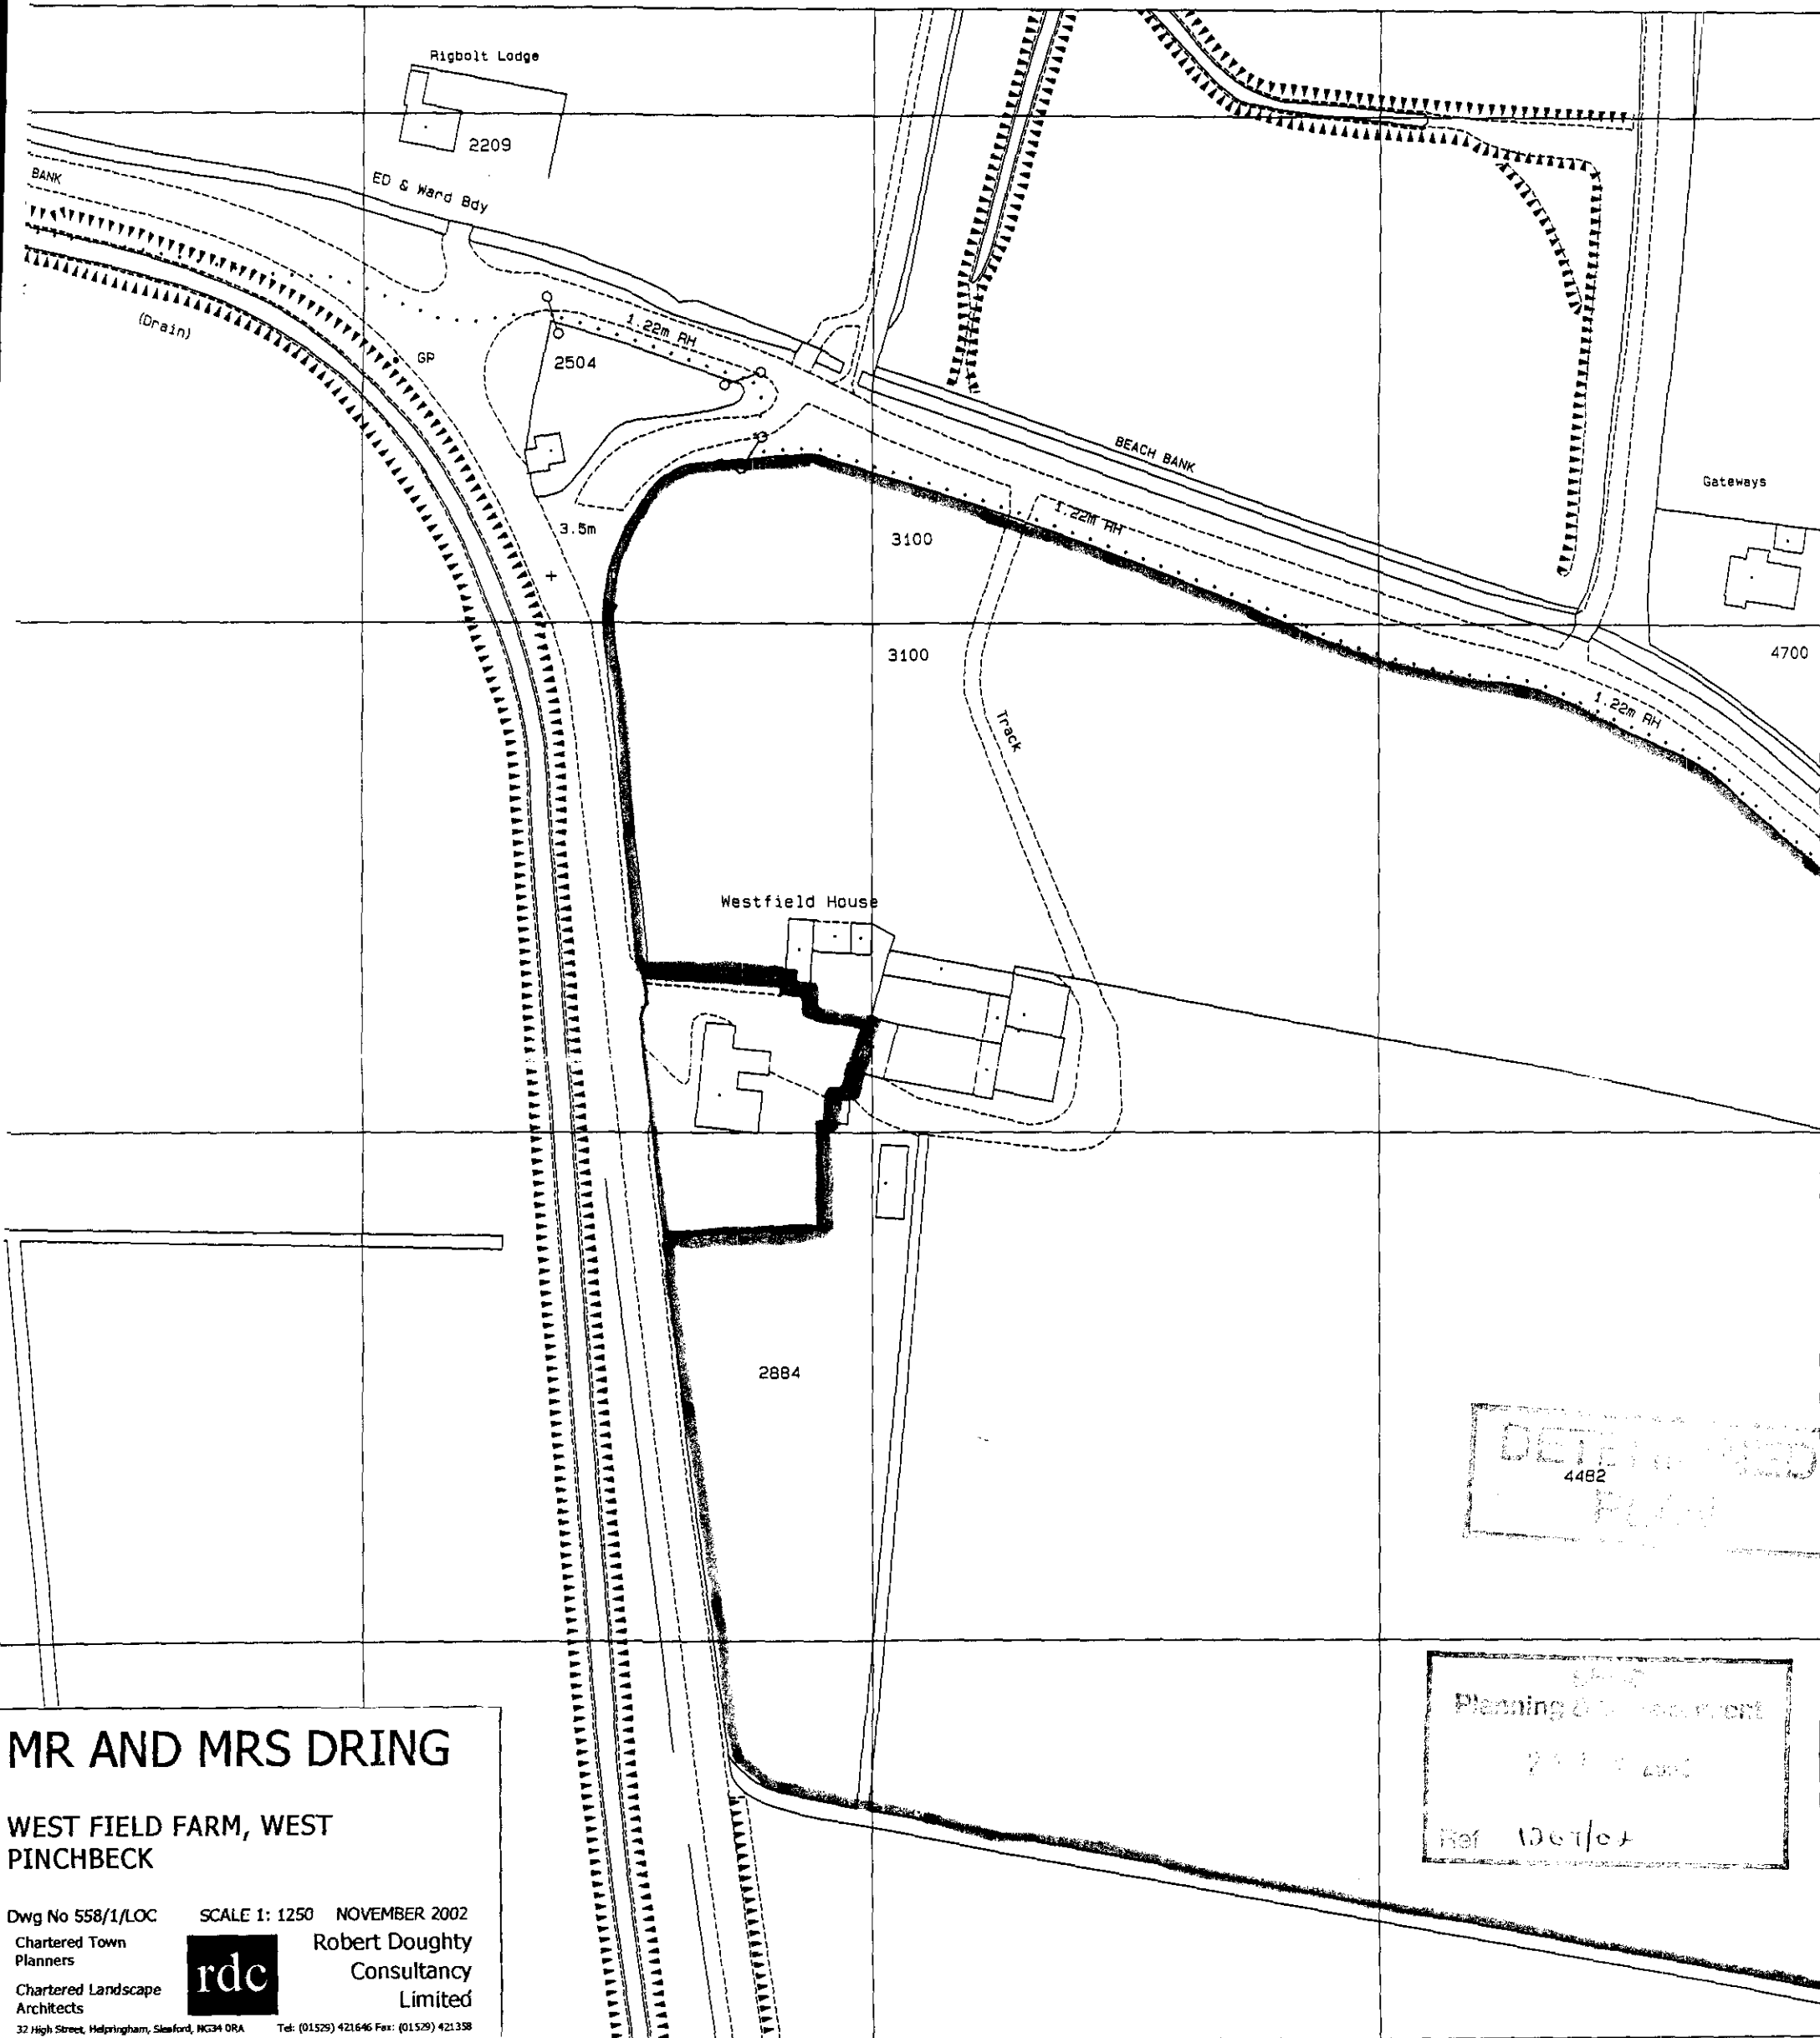

MR AND MRS DRING
WEST FIELD FARM, WEST PINCHBECK
Dwg No 558/1/LOC SCALE 1: 1250 NOVEMBER 2002
Chartered Town Planners Robert Doughty Consultancy Limited
Chartered Landscape Architects
32 High Street, Helpringham, Sleaford, NG34 0RA Tel: (01529) 421646 Fax: (01529) 421338


DETERMINED
4482
PLANNING DECISION
Ref 1267/07

192

193

194

519469m

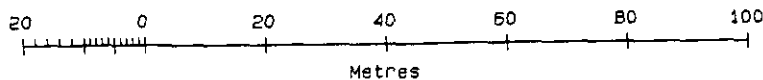

Part or all of this Superplan is derived from mapping produced at one or more of the following scales: 1:1250, 1:2500

National Grid sheet reference at top of this Superplan: TF1927