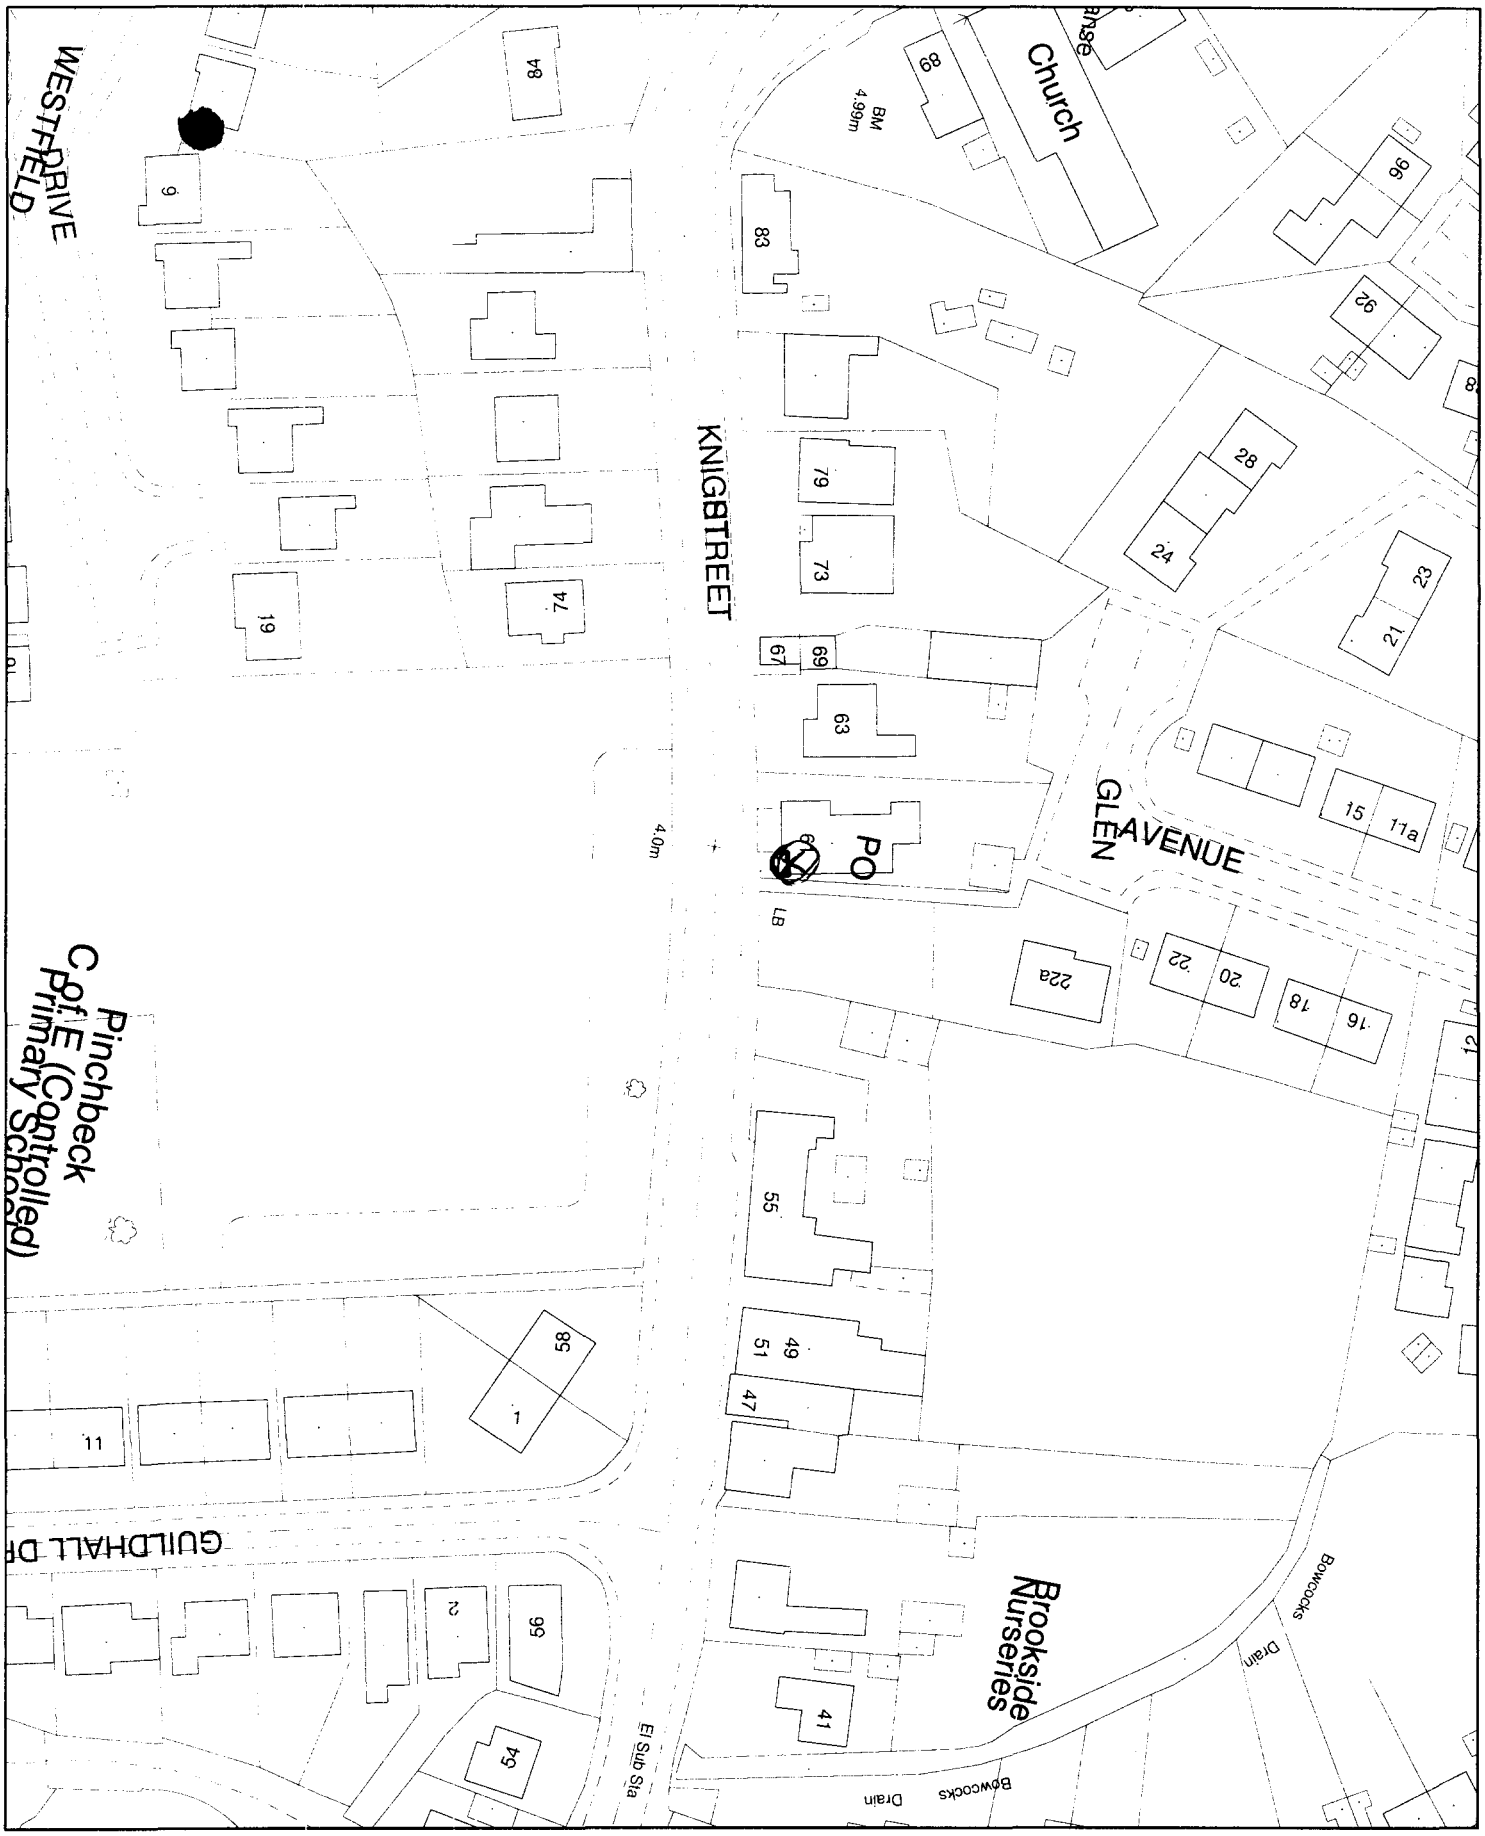


SOUTH HOLLAND DISTRICT COUNCIL

Housing and Planning Services Department

Council Offices, Priory Road, Spalding, Lincolnshire PE11 2XE

Planning Application Location Plan
Ward Member Notification

H14/1277/00

Scale: 1:1000

FILE COPY

PLEASE DO NOT COPY THIS PLAN
This map is reproduced from Ordnance Survey material with permission of Ordnance Survey on behalf of Her Majesty's Stationery Office (c) Crown copyright. Unauthorised reproduction infringes Crown copyright and may lead to prosecution or civil proceedings. South Holland District Council LA079413 2000