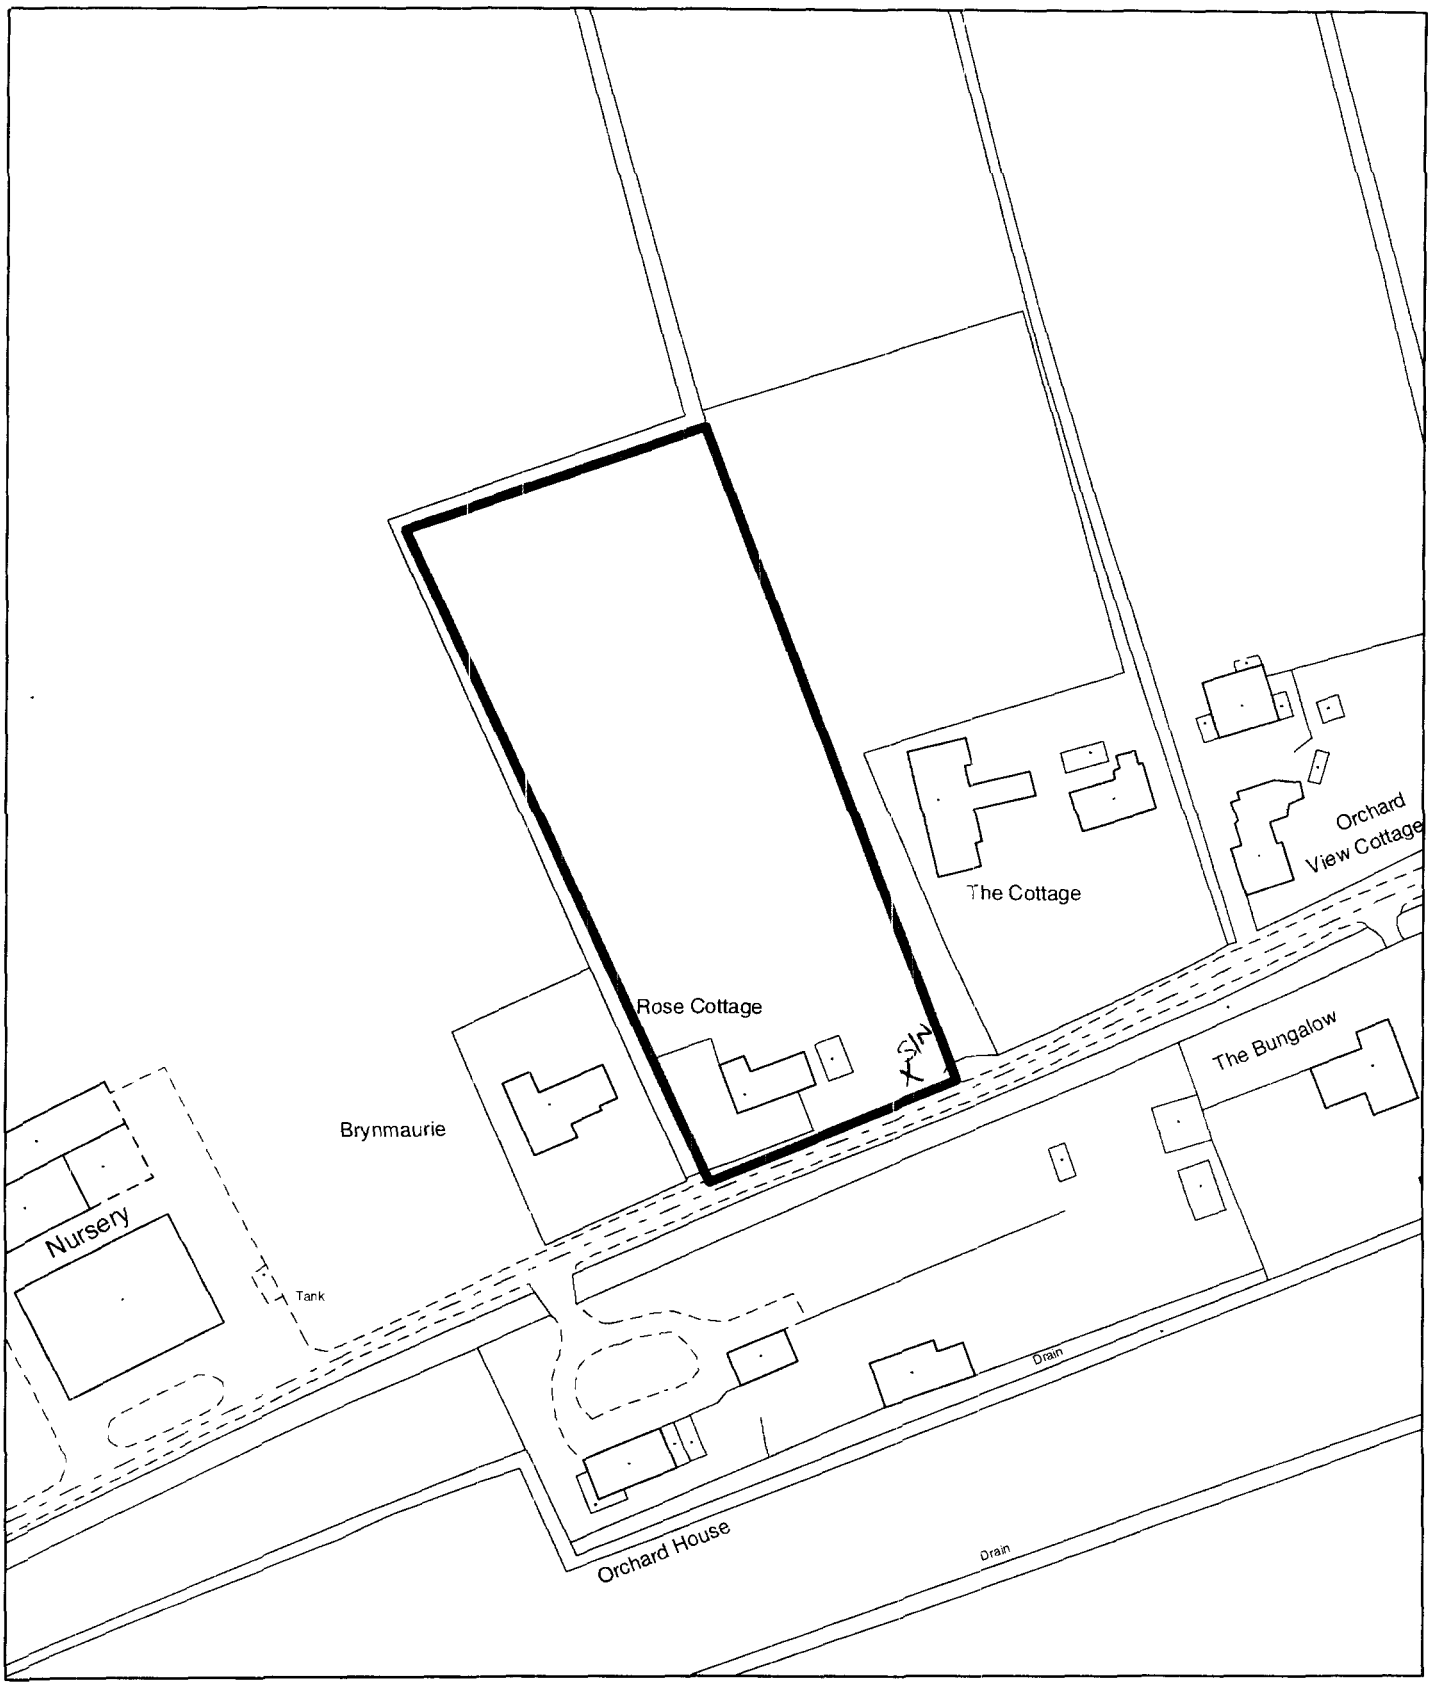


Planning Application Location Plan
Ward Member Notification


H14/1277/01

Scale: 1:1250

Planning and Development

Council Offices, Priory Road, Spalding, Lincolnshir

PLEASE DO NOT COPY THIS PLAN
This map is reproduced from Ordnance Survey material with permission of Ordnance Survey on behalf of Her Majesty's Stationery Office (c) Crown copyright. Unauthorised reproduction infringes Crown copyright and may lead to prosecution or civil

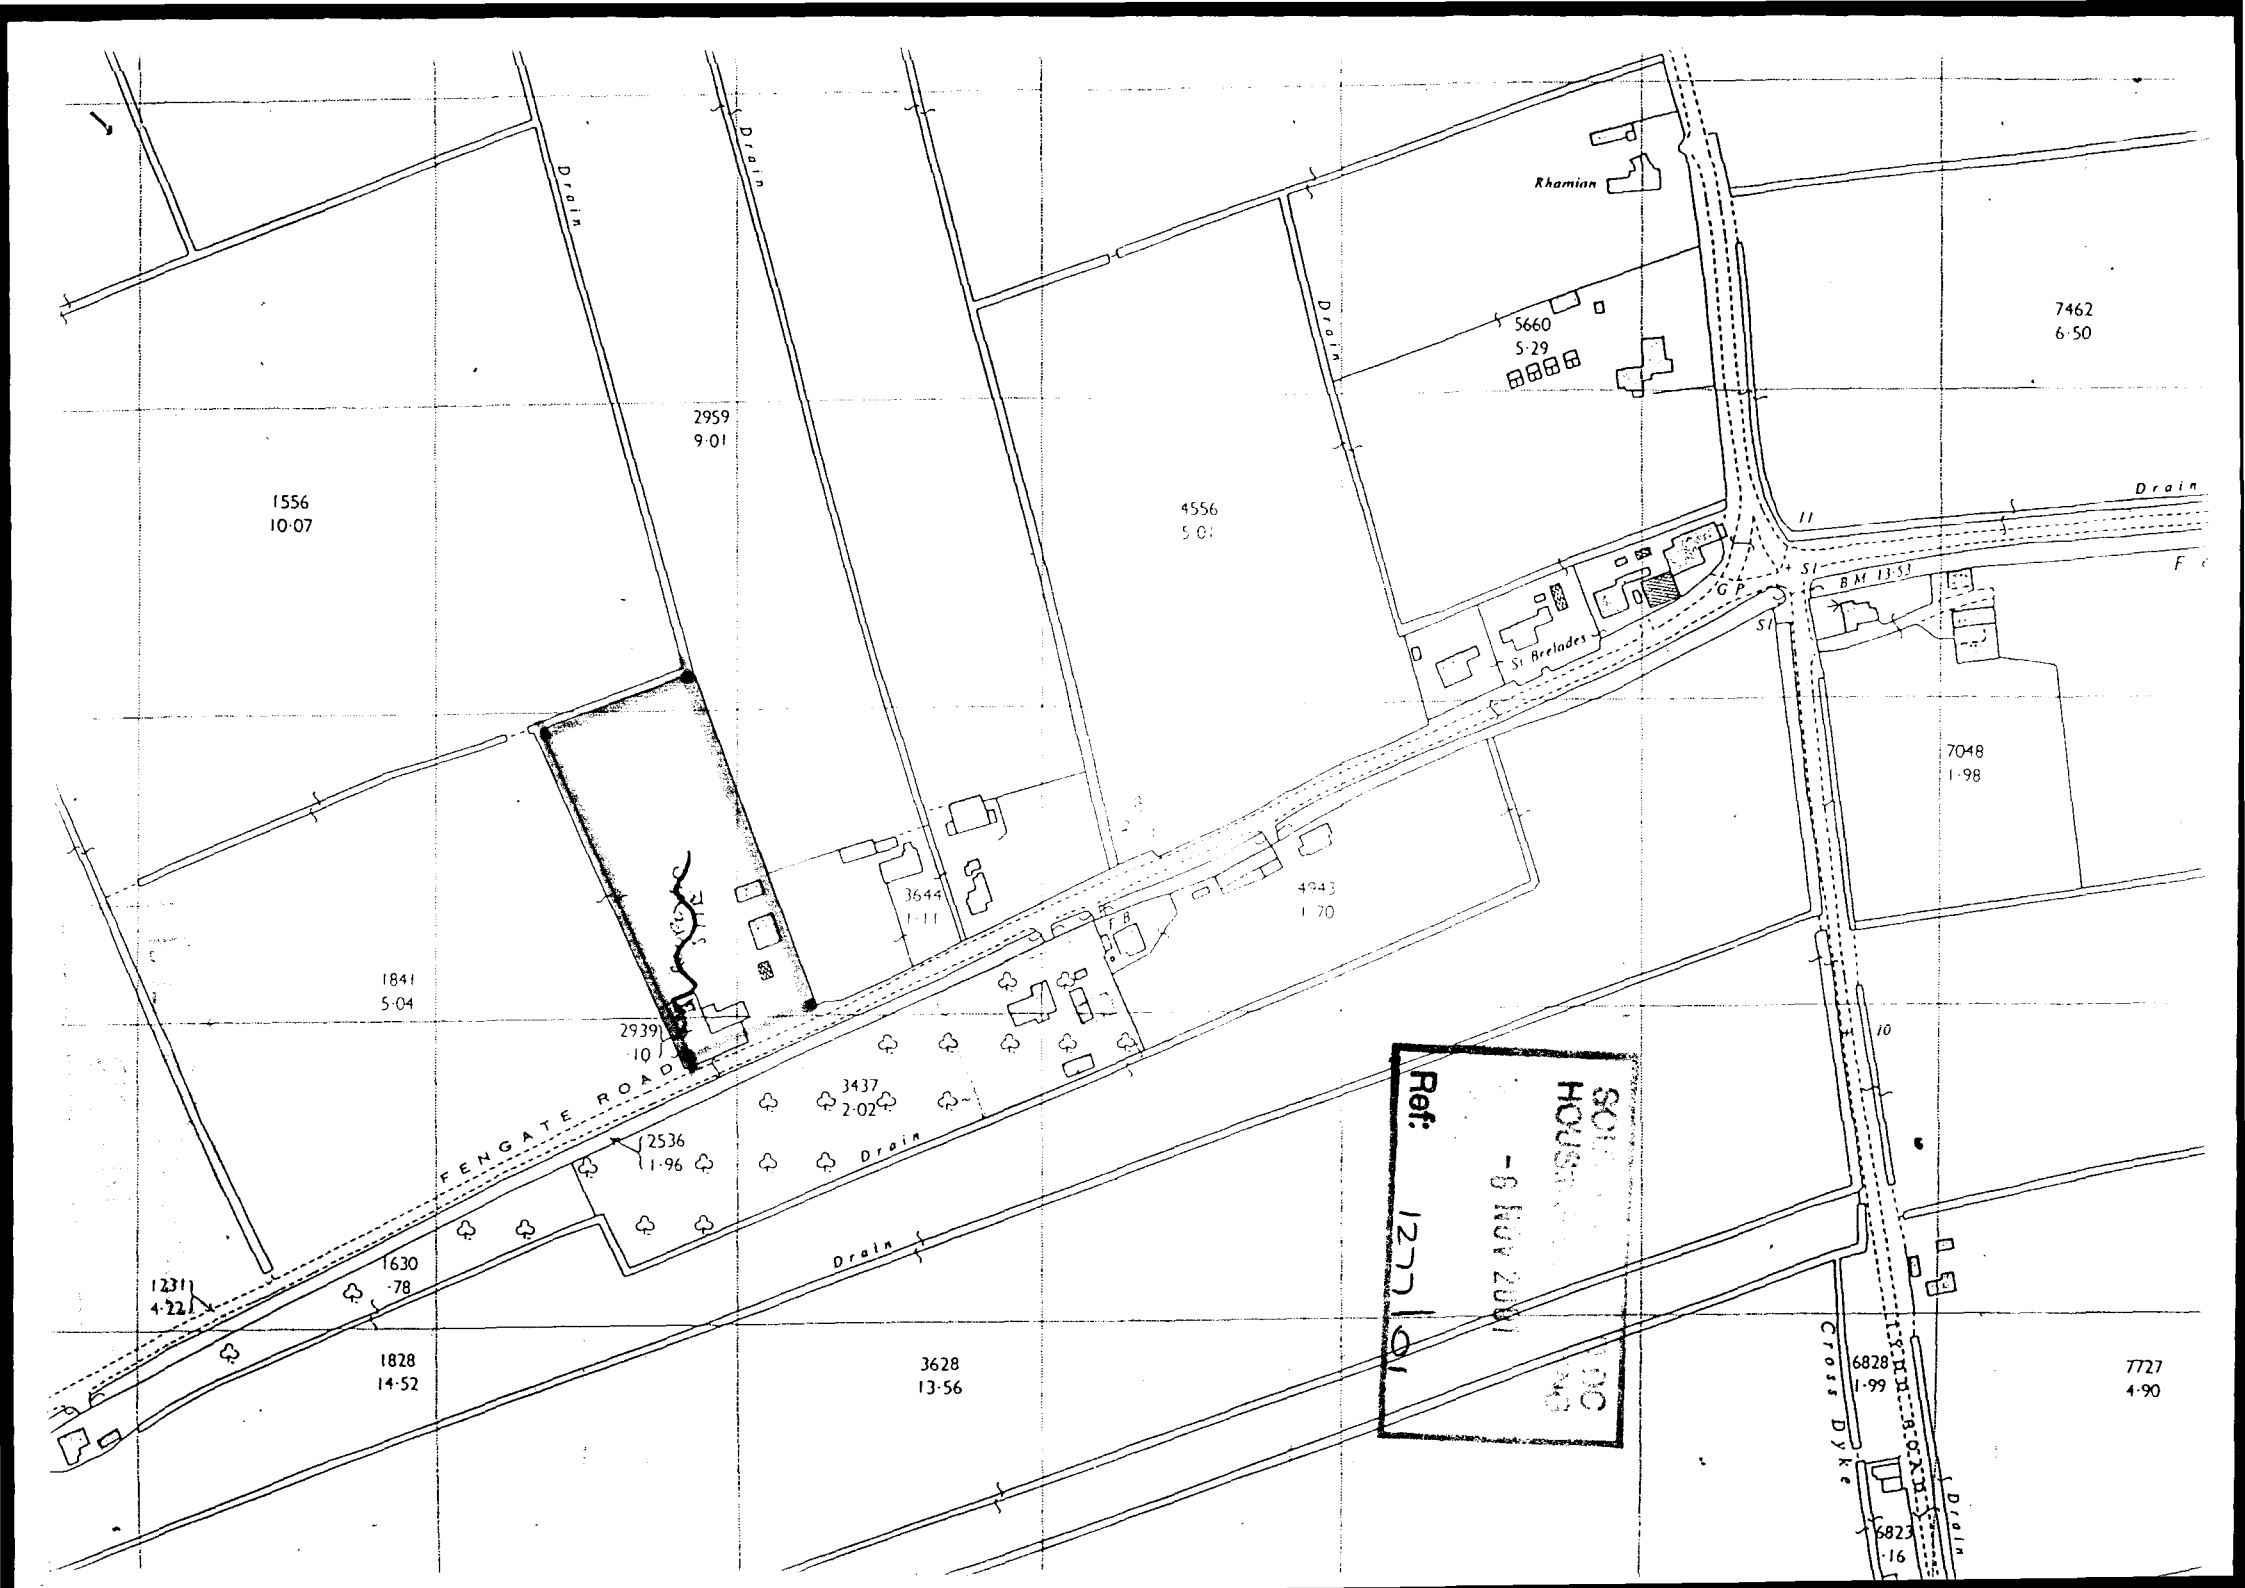
Drain
Drain
Drain
Rhamian
5660
5·29
7462
6·50
2959
9·01
1556
10·07
4556
5·01
St Berlades
Drain
7048
1·98
3644
1·11
4943
1·70
1841
5·04
2939
·10
FENGATE ROAD
3437
2·02
2536
1·96
Drain
Drain
1630
·78
1231
4·22
1828
14·52
3628
13·56
Cross Dyke
6828
1·99
7727
4·90
6823
·16
Drain
SOUTH HOUSE
- 6 NOV 2001
Ref:
1277