


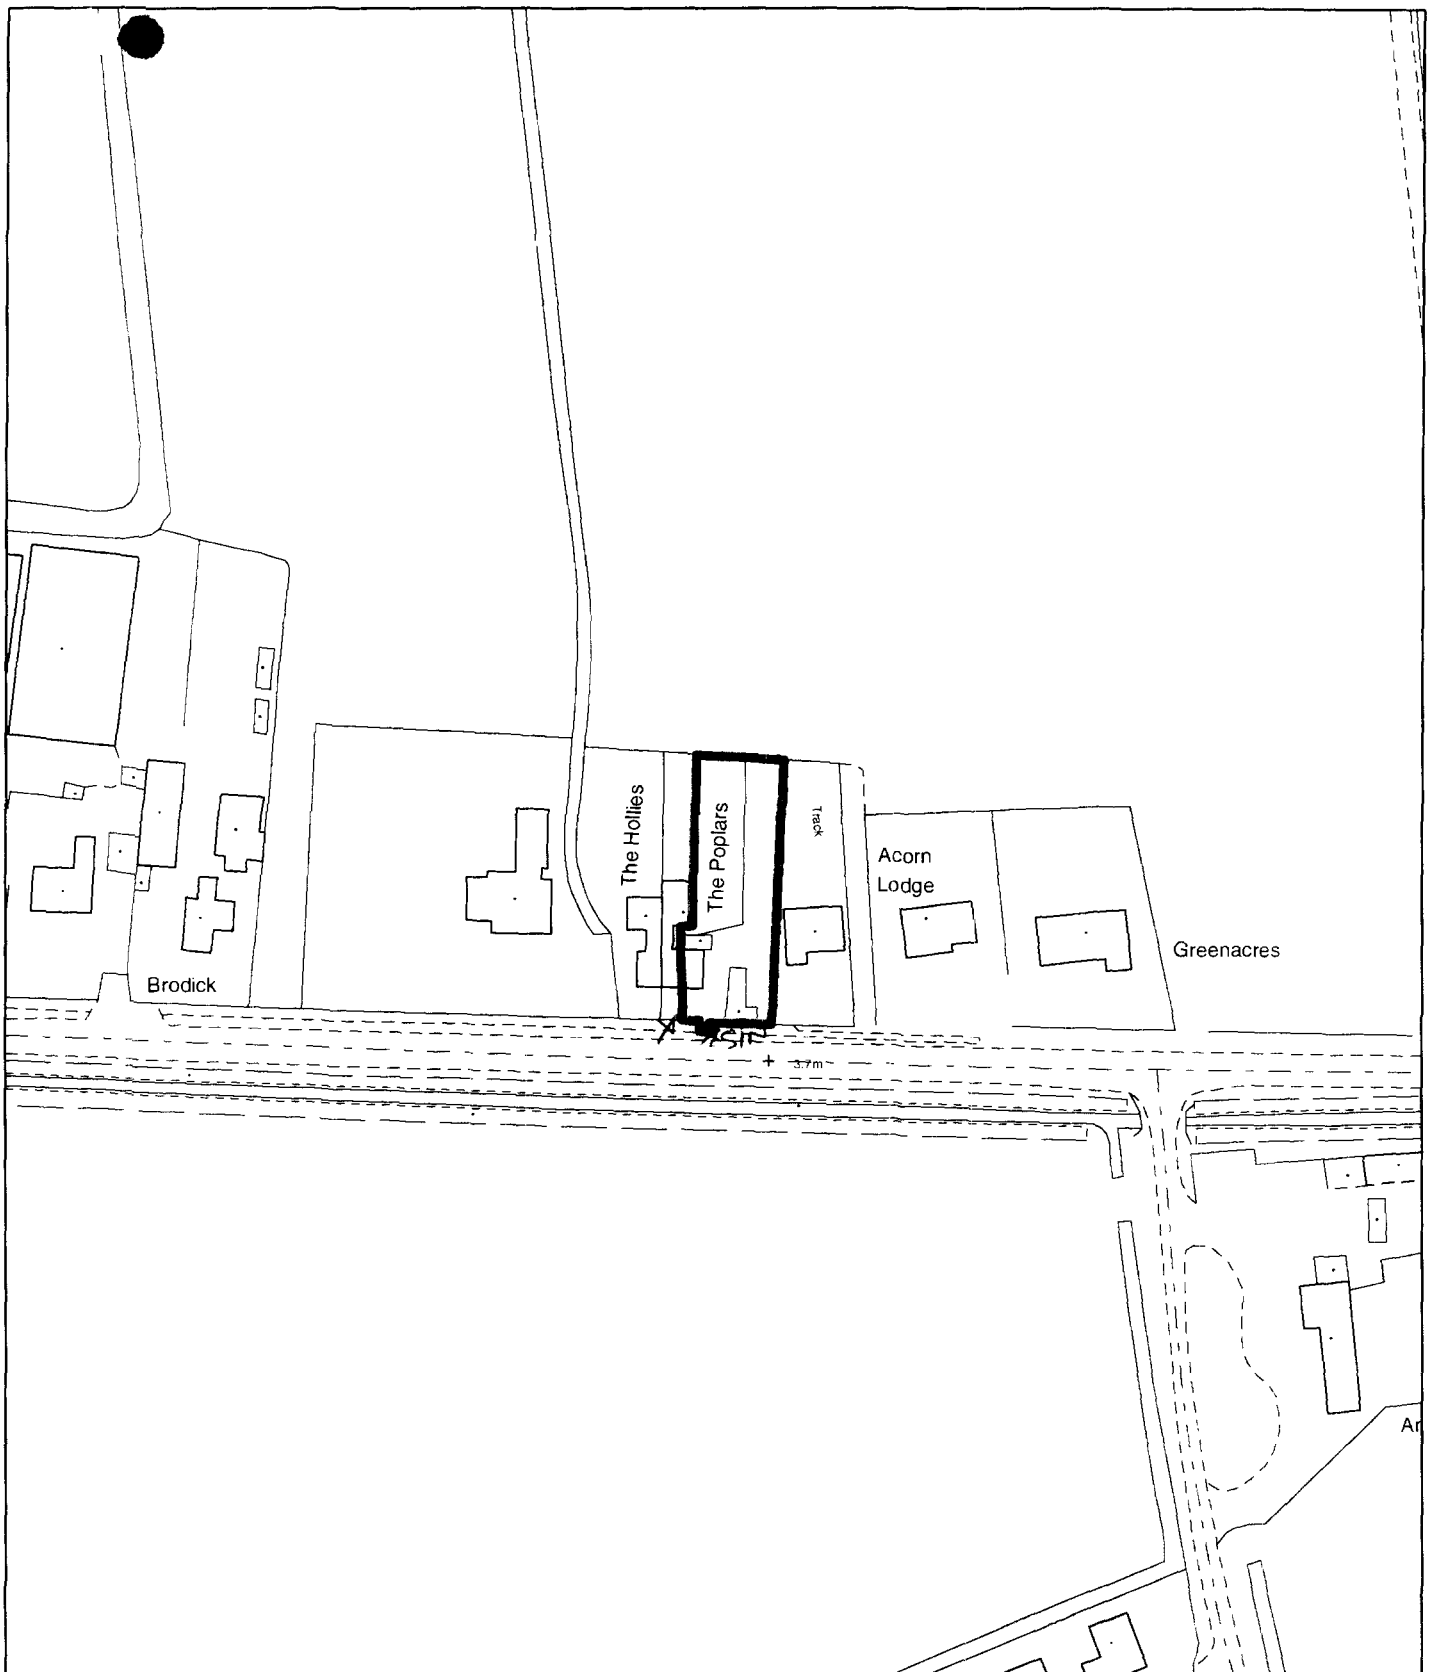

**Planning Application Location Plan  
Ward Member Notification**

THE COPY

**H14/1278/01**

Scale: 1:1250

Planning and Development

Council Offices, Priory Road, Spalding, Lincolnshire

PLEASE DO NOT COPY THIS PLAN

This map is reproduced from Ordnance Survey material with permission of Ordnance Survey on behalf of Her Majesty's Stationery Office (c) Crown copyright. Unauthorised reproduction infringes Crown copyright and may lead to prosecution or civil



DETERMINED  
PLAN

Northgate  
Nurseries

Northgate  
Nurseries

The Hollies  
The Poplars

Alcorn  
Lodge

Greenacres

Northgate  
Farm

Antfield Barn

SOUTH HOLLAND DC  
HOUSING & PLANNING

- 6 NOV 2001

Ref: 1278/01

This copy has been produced specifically for the map return  
scheme purposes only. No further copies may be made.

Scale:  
1:2500

Council Offices, Priory Road, Spalding,  
Lincolnshire PE11 2XE

This map is reproduced from Ordnance Survey material with  
permission of Ordnance Survey on behalf of Her Majesty's  
Stationary Office (c) Crown copyright. Unauthorised reproduction  
infringes Crown copyright and may lead to prosecution or civil  
proceedings. South Holland District Council LA079413 2001

