
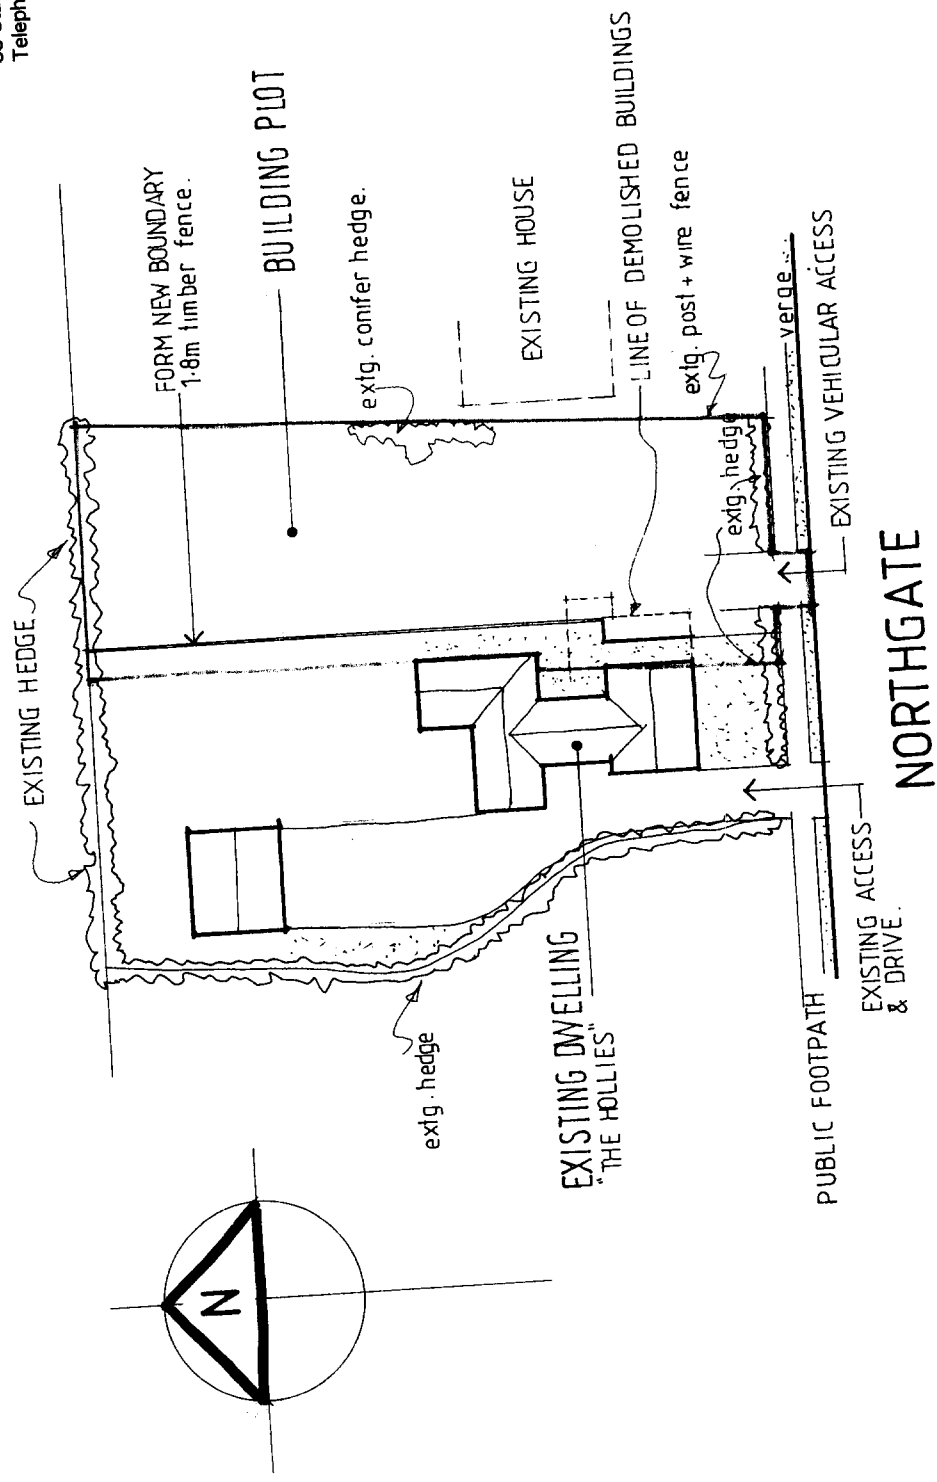


Mark Dennis

architectural services

90 Station Road - Surfleet - Spalding - Lincs - PE11 4DB
Telephone: 01775 680183 Mobile: 07788 834568

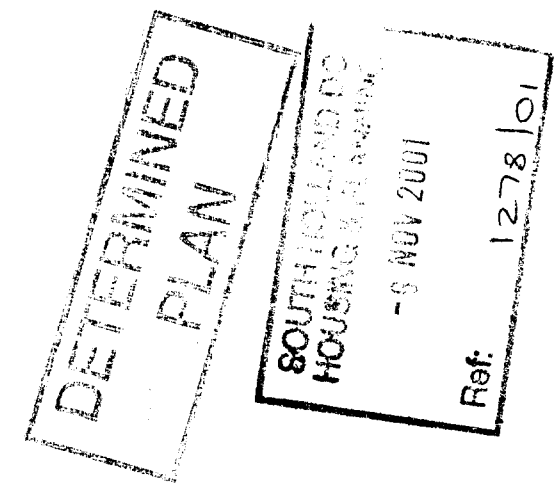








PROPOSED DWELLING (outline)
AND PARTIAL DEMOLITION AND
ALTERATION OF EXISTING HOUSE AT:
THE HOLLIES, NORTHGATE,
WEST PINCHBECK, SPALDING,

for: MR & MRS WARREN

BLOCK PLAN


BLOCK PLAN 1:500

1:500 / AUG 01 / 01.031/02 / MD

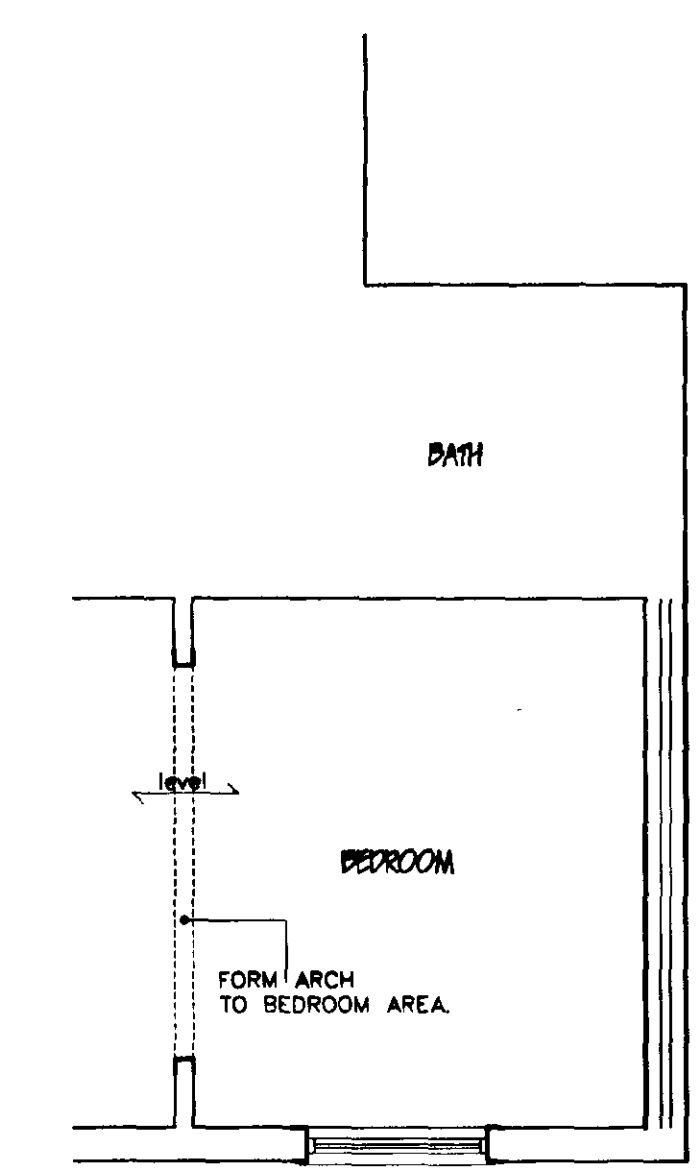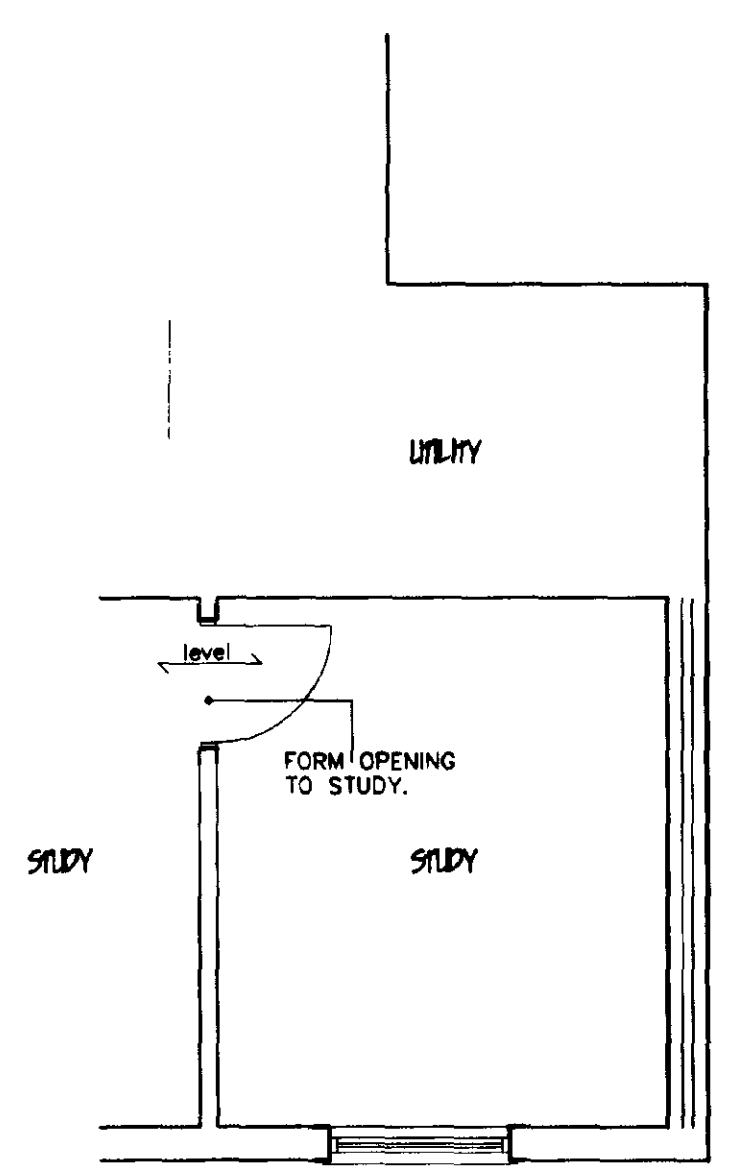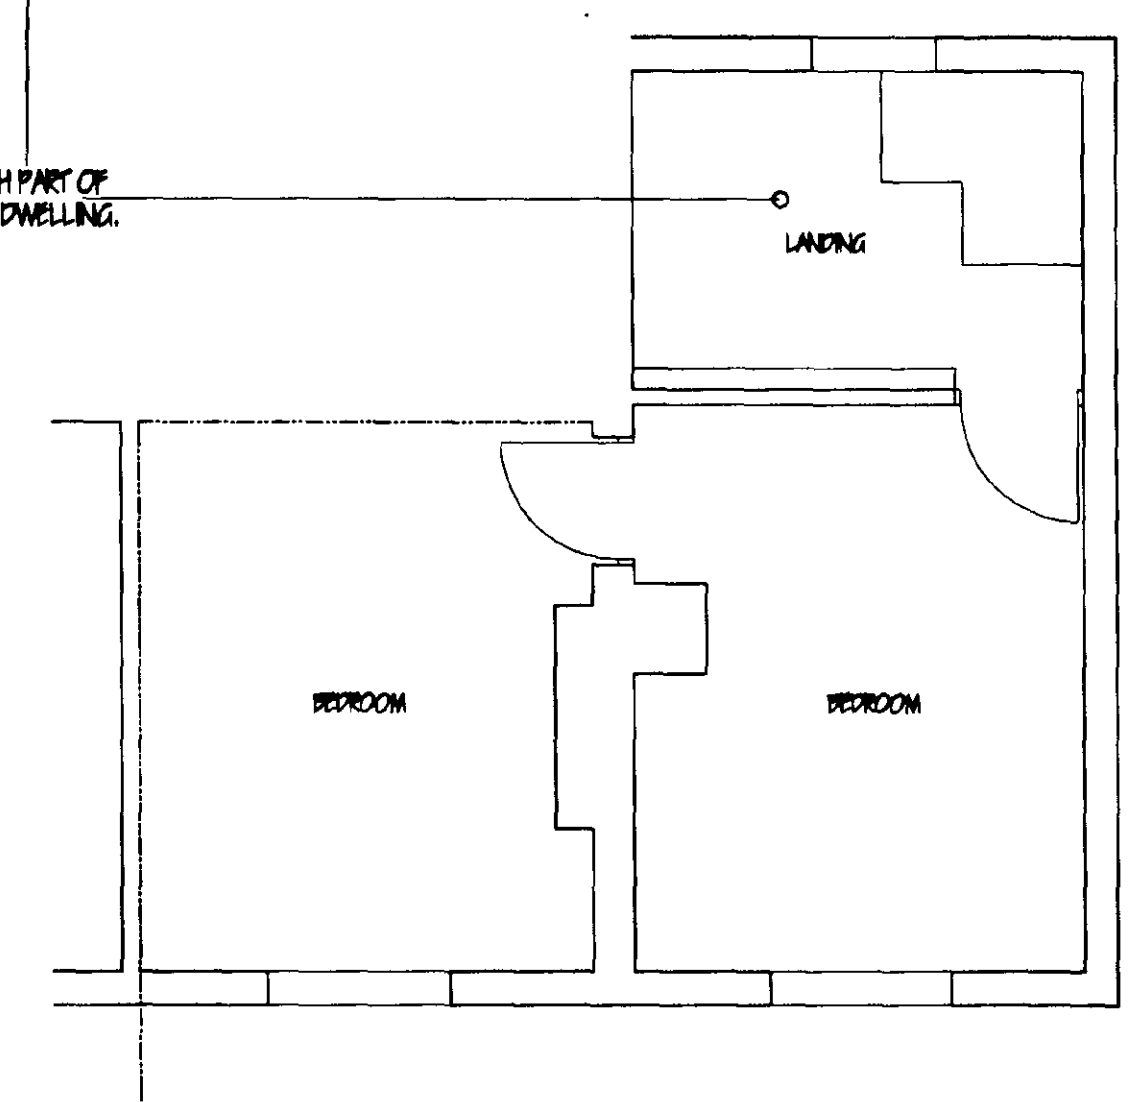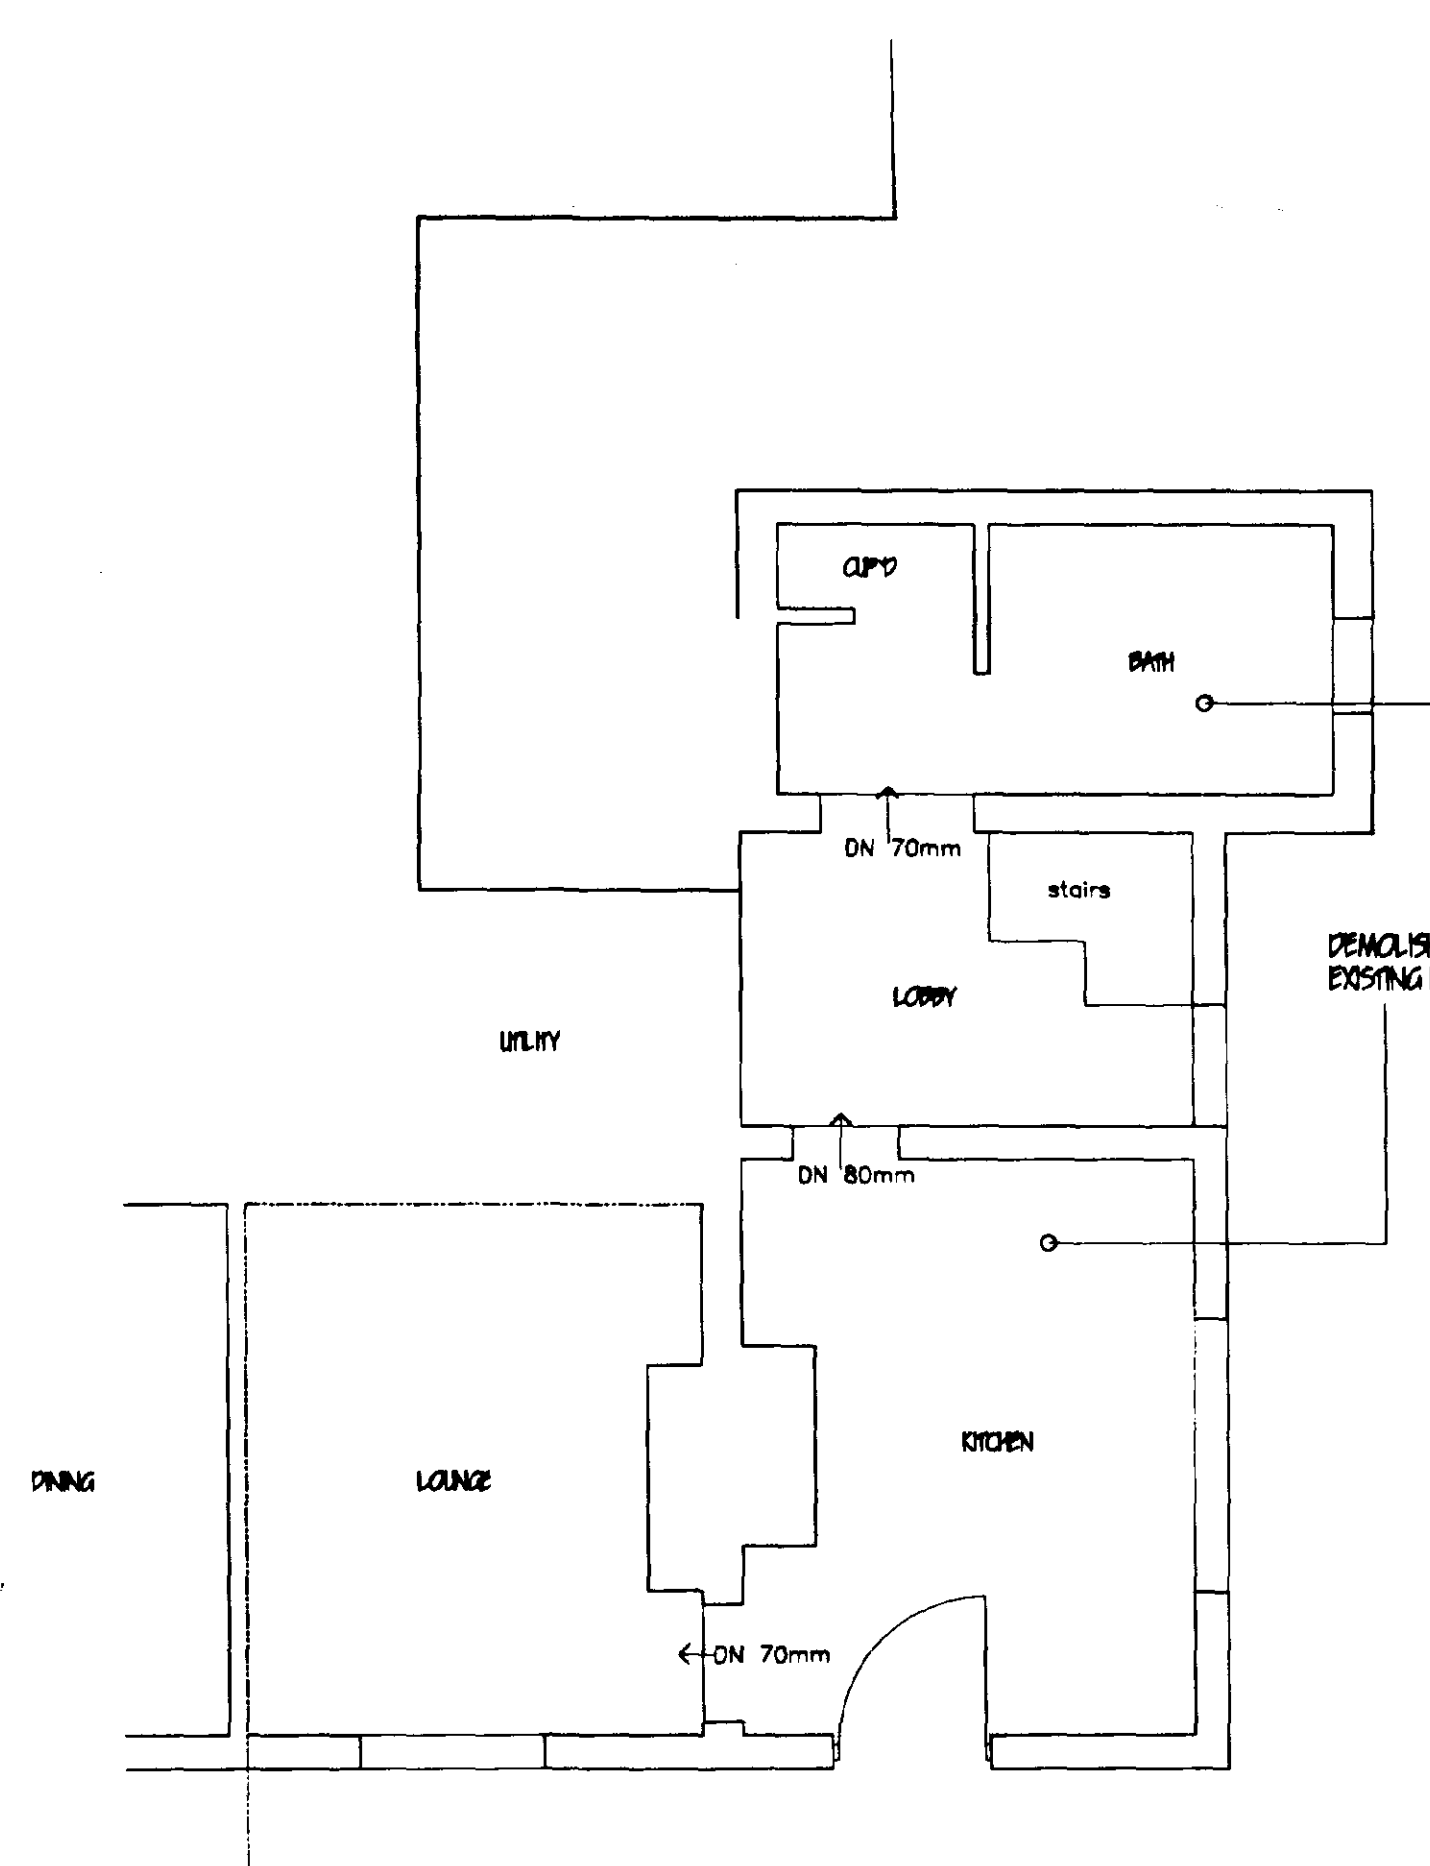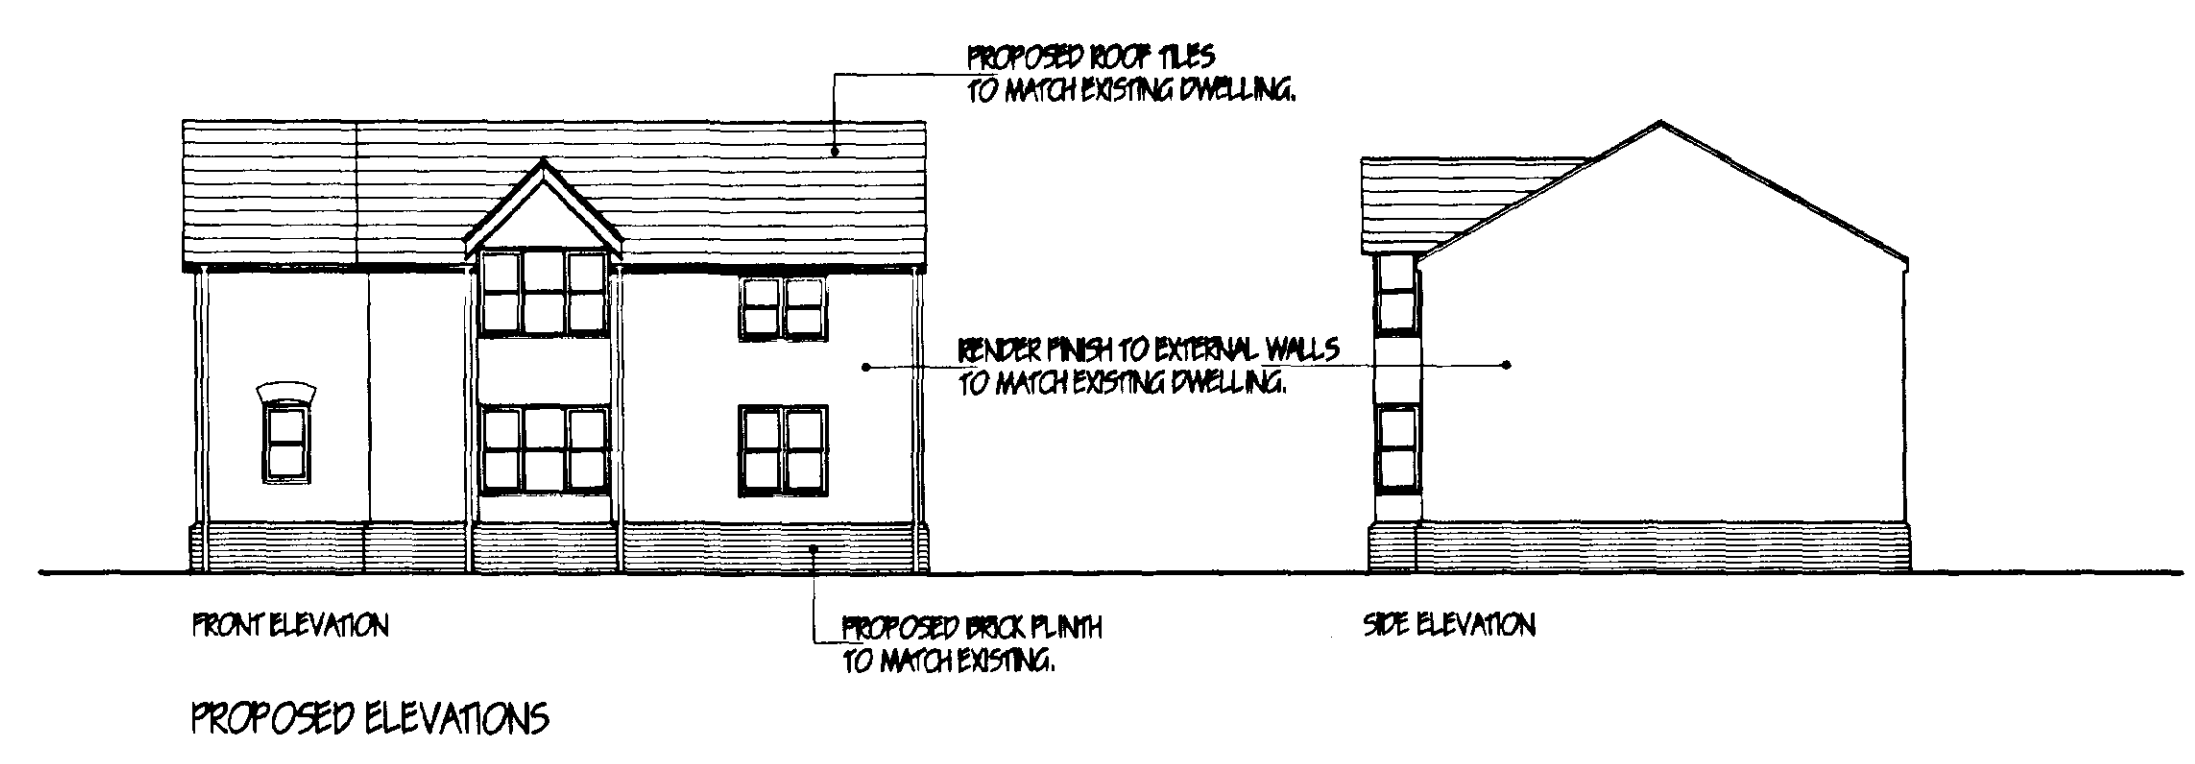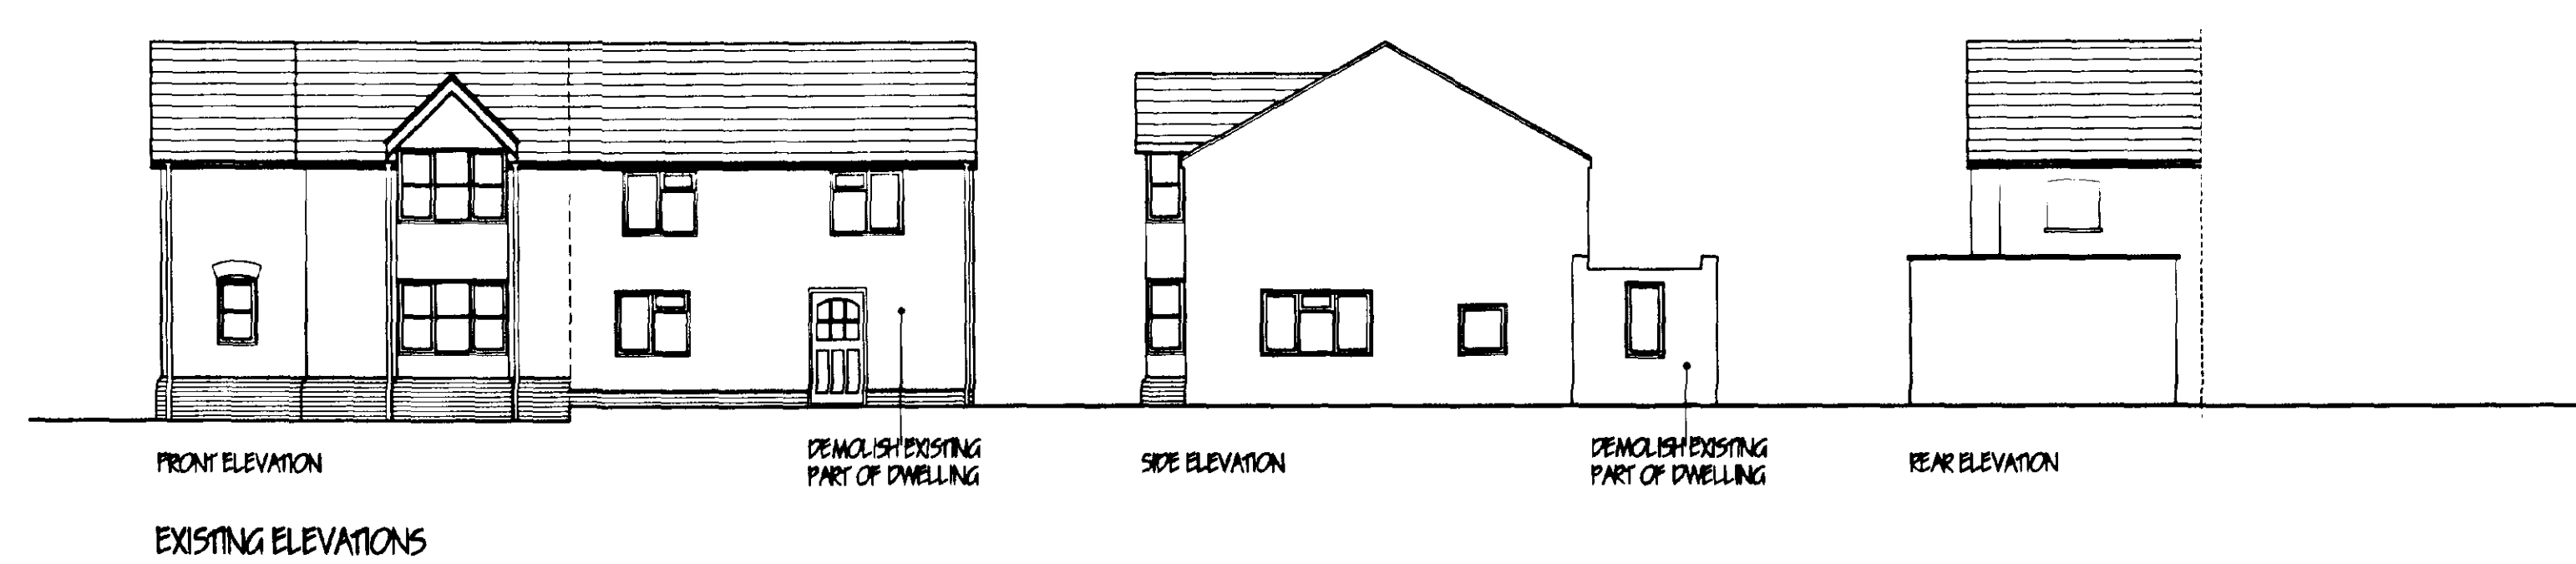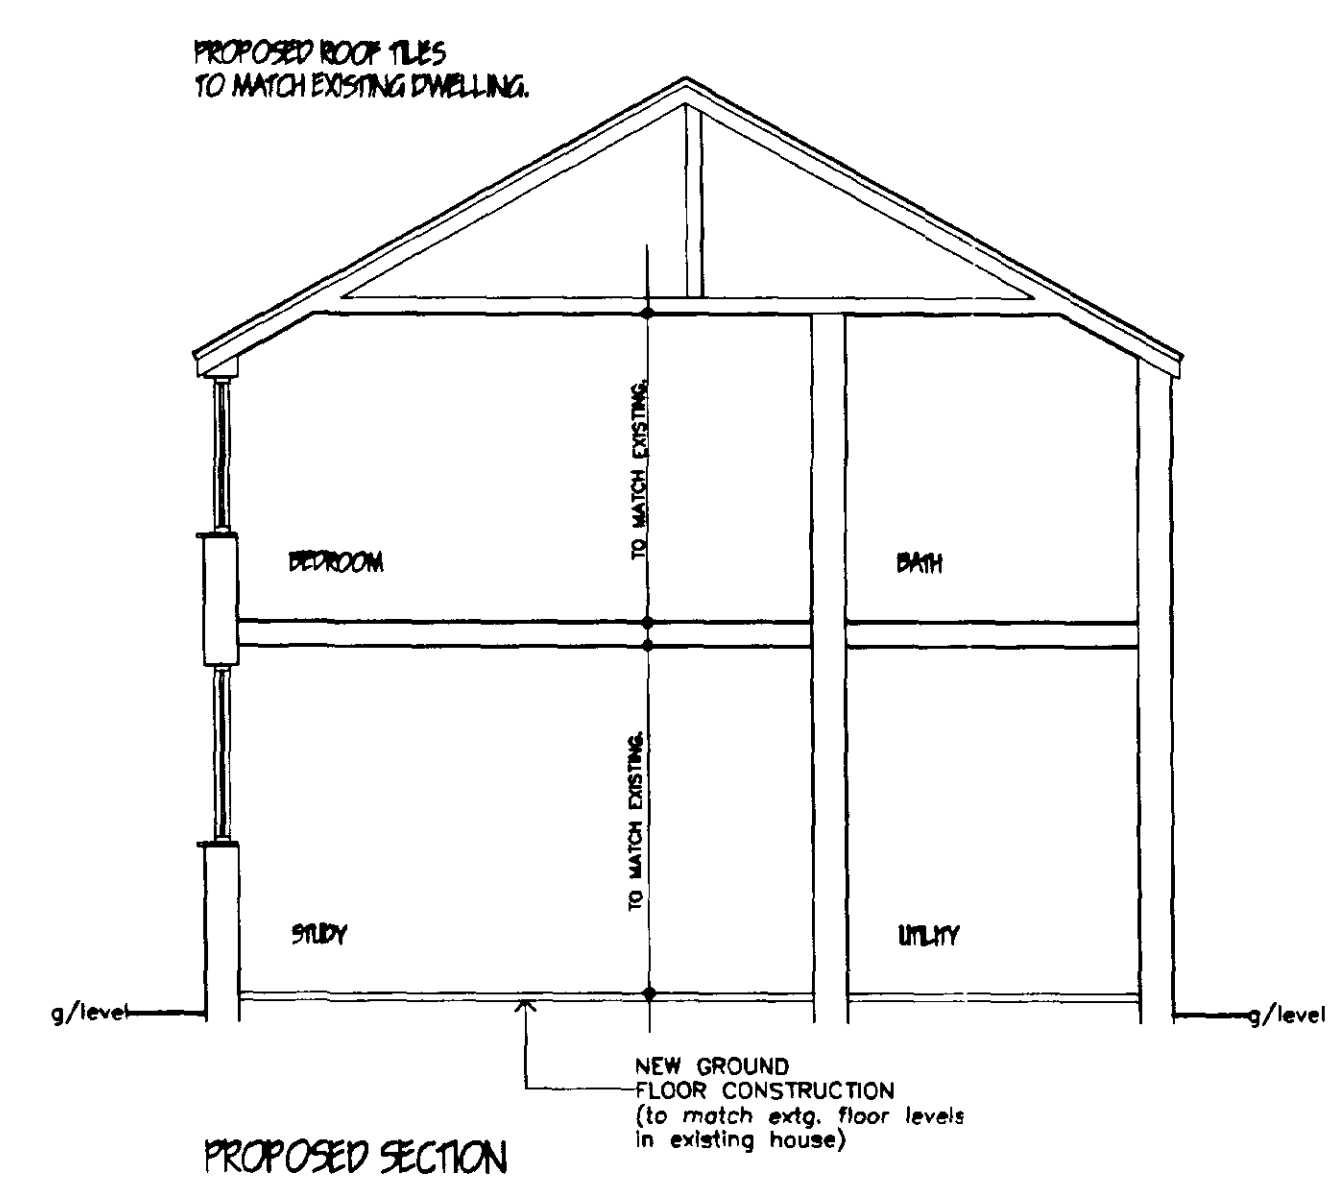

SOUTH
HOUSING & PLANNING
- 6 NOV 2001
Ref: 1278/01

DETERMINED
PLAN

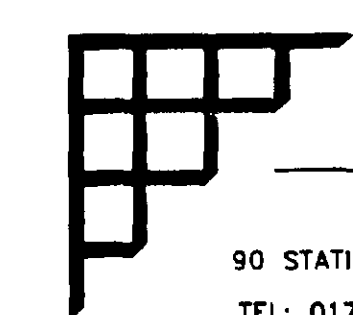

MARK DENNIS
architectural services

90 STATION ROAD - SURFLEET - SPALDING
LINCOLNSHIRE - PE11 4DB
TEL: 01775 680183 FAX: 01775 680183

PROJECT TITLE
PROPOSED DWELLING (outline)
AND PARTIAL DEMOLITION AND
ALTERATIONS OF EXISTING HOUSE AT:
THE HOLLIES, NORTHGATE,
WEST PINCHBECK, SPALDING, Lincs.

FOR: MR & MRS WARREN

PLANS & ELEVATIONS

REV	DESCRIPTION	DATE	BY

SCALE 1:50, 1:100 DRAWN MD

DATE AUG 01 DRAWING No. 01/02/01