



Contractor to check all Dimensions on site prior to ordering materials / commencing work.Do Not Scale from this Drawing - if in doubt then please ask

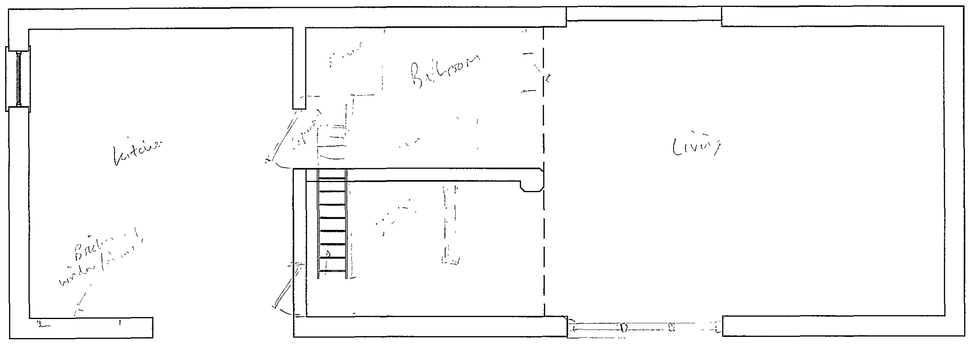

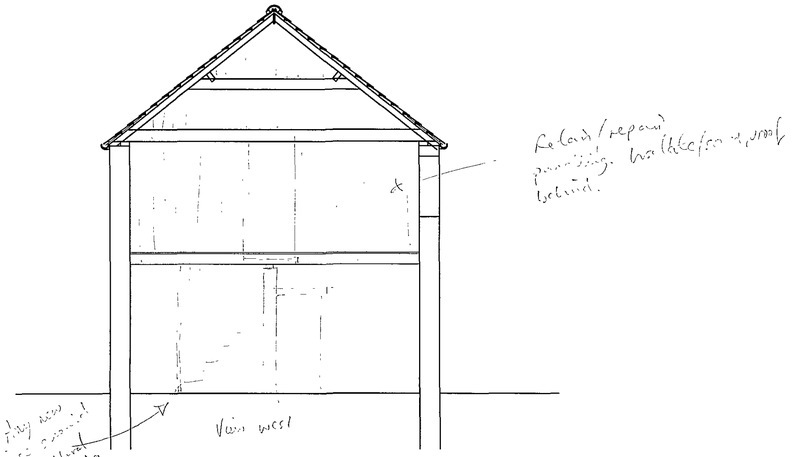

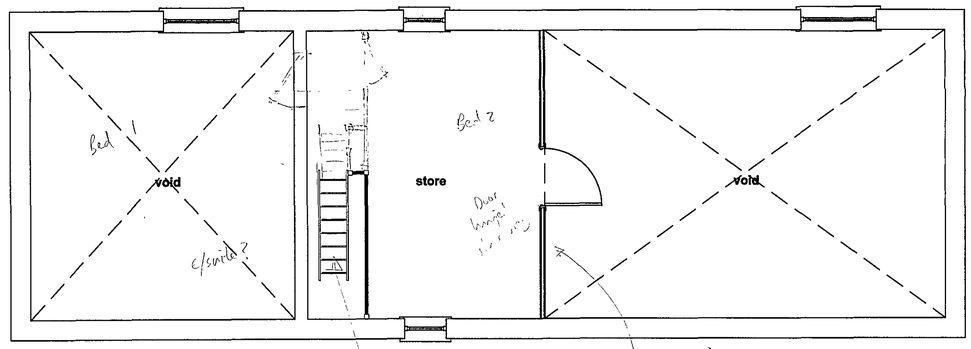

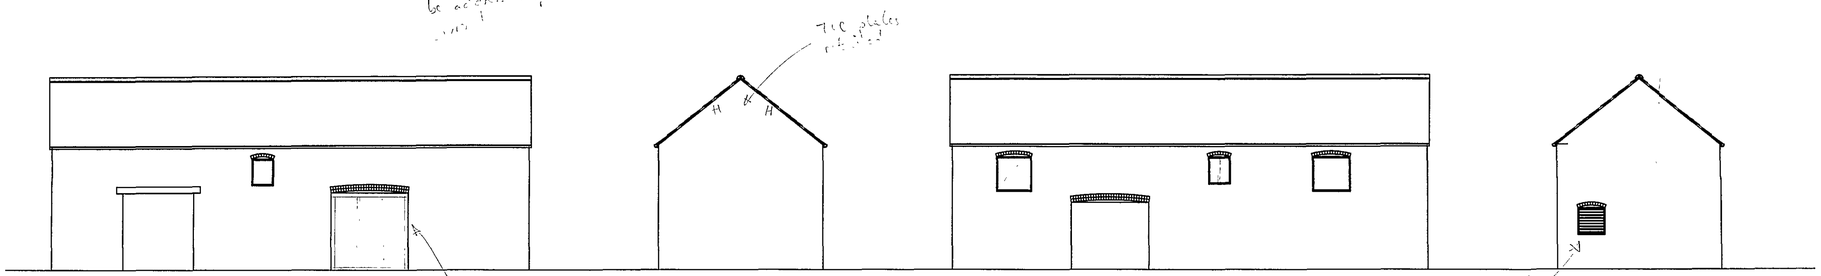

SHDC
PLANNING & DEVELOPMENT
17 DEC 2008
Ref. 1278/08

GENERAL CONDITIONS
Contractors are responsible for checking all dimensions on site when work commences and before ordering any materials.Any discrepancies should be brought to the attention of the Client for remedial action before commencing further.

All materials not specified to be of a standard suitable for the work proposed and be fit for purpose.All work to be in accordance with good building practise and all necessary BS codes for Workmanship on Building Sites.

Client :
Mr I Cooling
18 Brayfields
Pinchbeck
PE11 3YT

Site :
Barn Conversion @ Shift Farm, Bourne Road, West Pinchbeck,PE11 3NQ

Drawing Title
Existing Plans and Elevations

remway Design Ltd
2nd Floor - 5B Sheepmarket
Spalding
PE11 1BH
Tel : 01775 768 921
e-mail: enquiries@remwaydesign.co.uk

***** | Scale : As Noted

1657 - 01

PLEASE NOTE:
Due to areas of the structure being covered, unexposed or otherwise inaccessible the notes / specifications of existing materials are subject to confirmation of site when it is feasible to expose the relevant areas of construction.