

THIS DRAWING IS NOT TO BE USED FOR CONSTRUCTION.
THIS DRAWING IS COPYRIGHT SEVEN22 ARCHITECTURE LTD

REV	DATE	NOTES

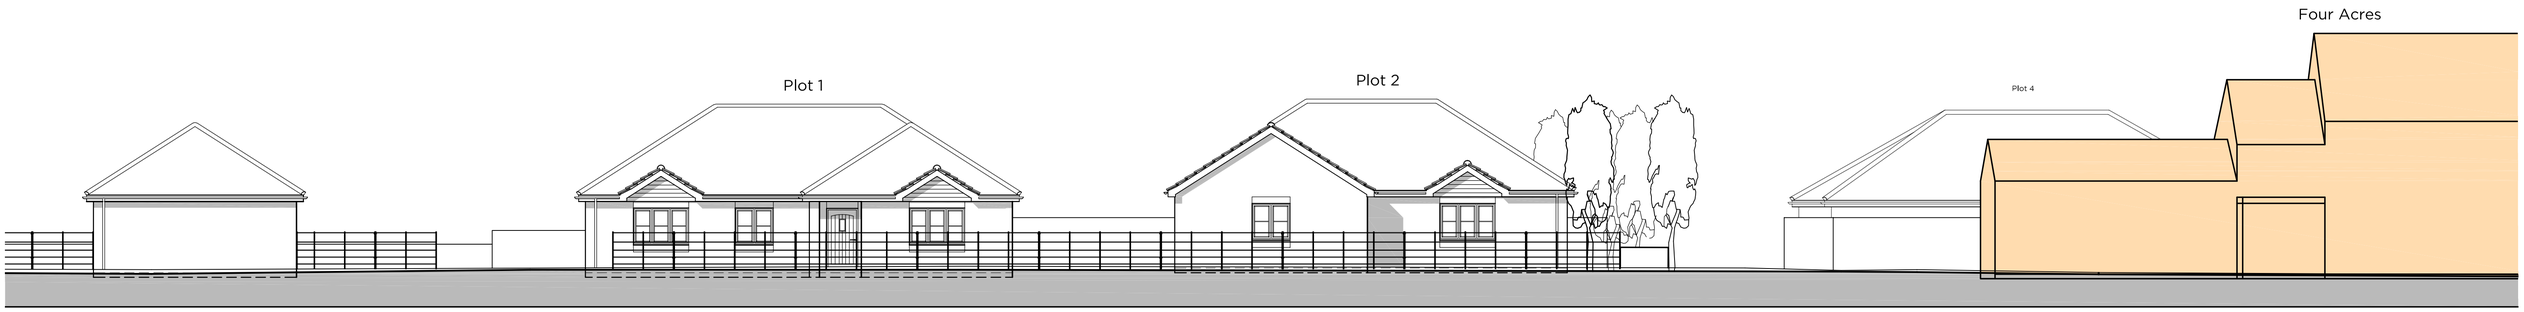

Site Section 'A-A'

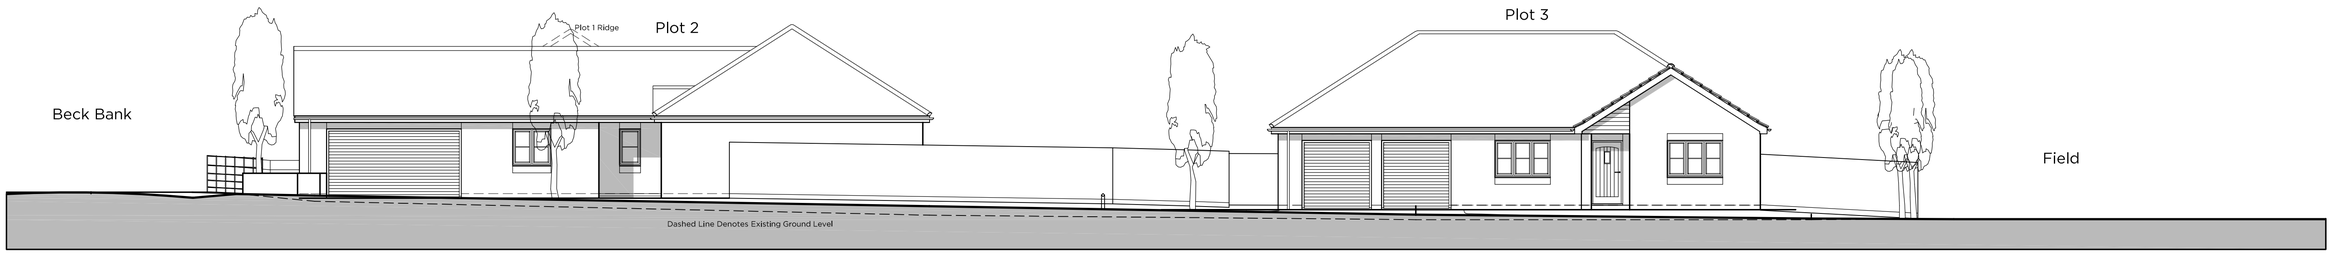

Site Section 'B-B'

0 1 2 5 10
Scale 1:100

seven22
ARCHITECTURE LTD

22 SHORE VIEW, PETERBOROUGH
CAMBRIDGESHIRE, PE7 8FS
E.info@seven22.co.uk ~ T.07799 585277

PROJECT
PROPOSED RESIDENTIAL DEVELOPMENT
LAND ADJACENT FOUR ACRES
BECK BANK
WEST PINCHBECK
LINCOLNSHIRE

CLIENT
HIGHGROVE HOMES (SPALDING) LTD

TITLE
PROPOSED SITE SECTIONS

DRAWING No.
053 P08

SCALE	DATE	REV
1:100 @ A1	DEC 2021	