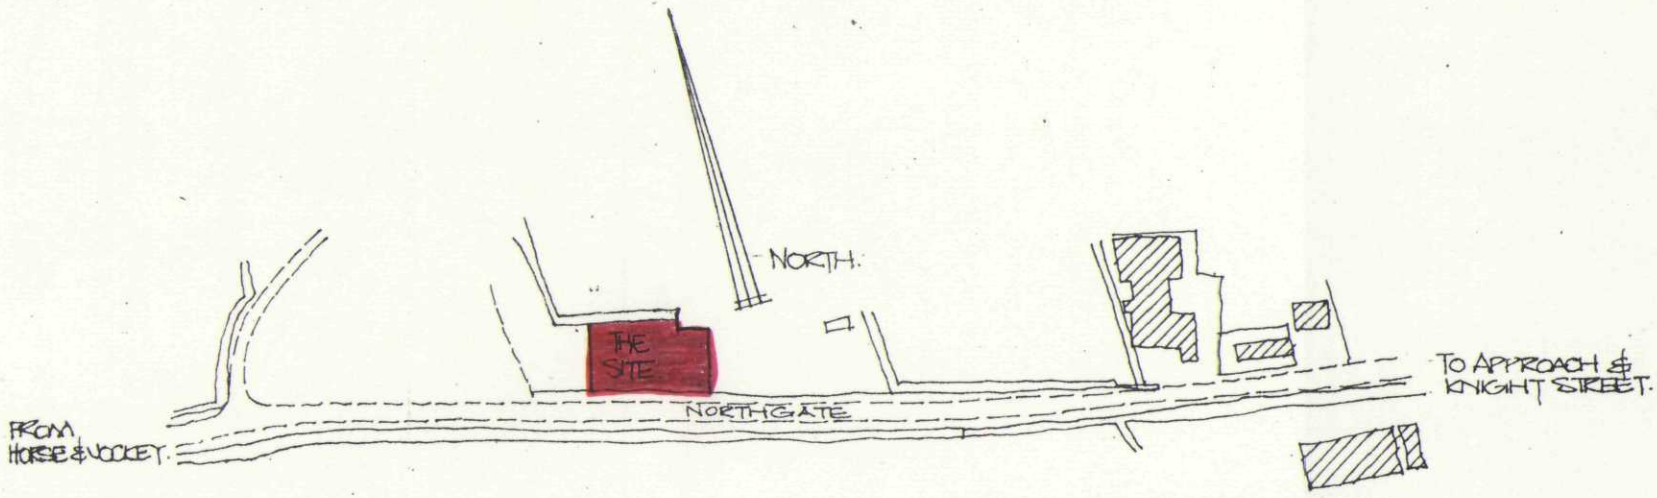


Planning & Development
10 NOV 2003
1292/03

Location Plan

Scale 1:2500
O.S. Map ref. 2622

Mr and Mrs M. Bowers,
"Gemini", Northgate, PINCHBECK

Building Design and Plans
Alwyn Roffe,
1, Green lane, SPALDING,
Lincs. PE11 2YB
Tel: 01775 – 723 680

DETERMINED PLAN