

DUE TO POSSIBLE DISCREPANCIES ARISING DURING REPROGRAPHIC PROCESSES DO NOT SCALE THIS DRAWING

SOUTH HOLLAND DC
HOUSING & PLANNING
23 DEC 1999
Ref: 1295/99

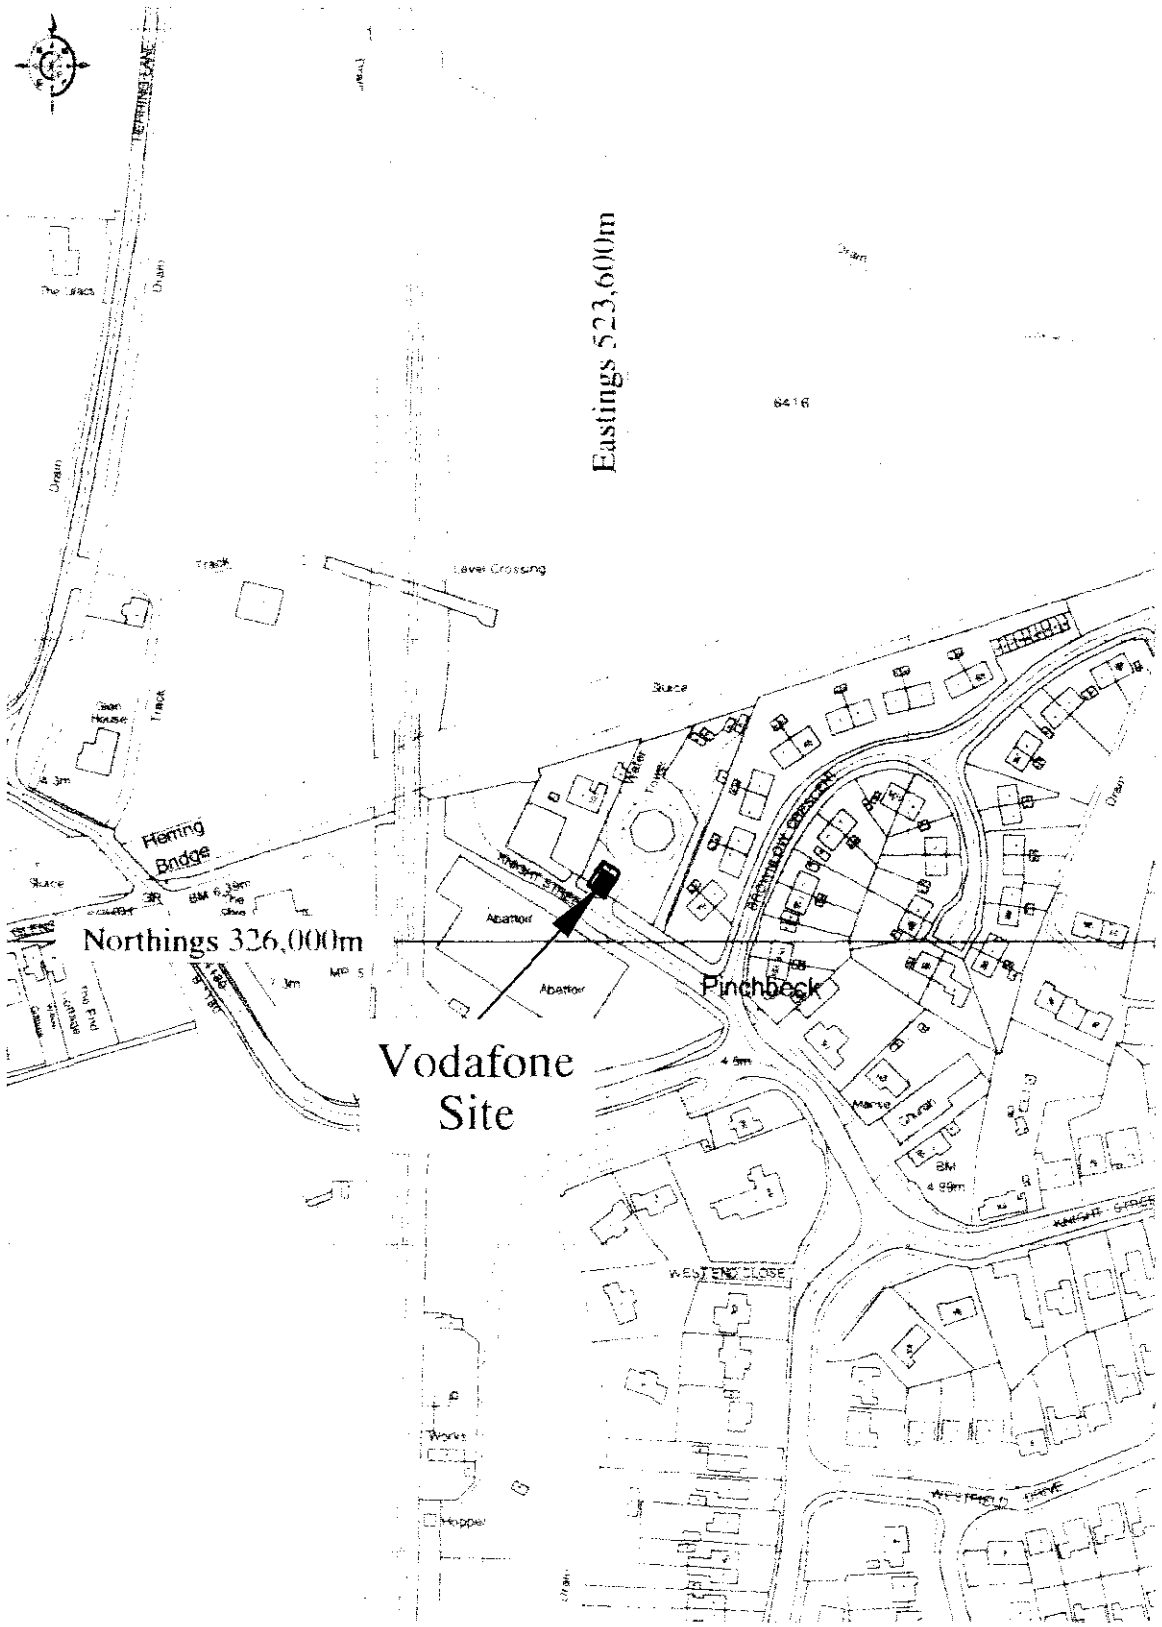

© Crown copyright 1999 All rights reserved. Based on Ordnance Survey digital data Survey scale 2500 Plotted scale 2500
Supplied tiles from a larger scale should not be used for accurate measurement. Business incorporating data © 1999 Thomson Directories Ltd

Location Plan Scale 1:2500
N.G.R. Easting: 523,596m Northing: 326,022m

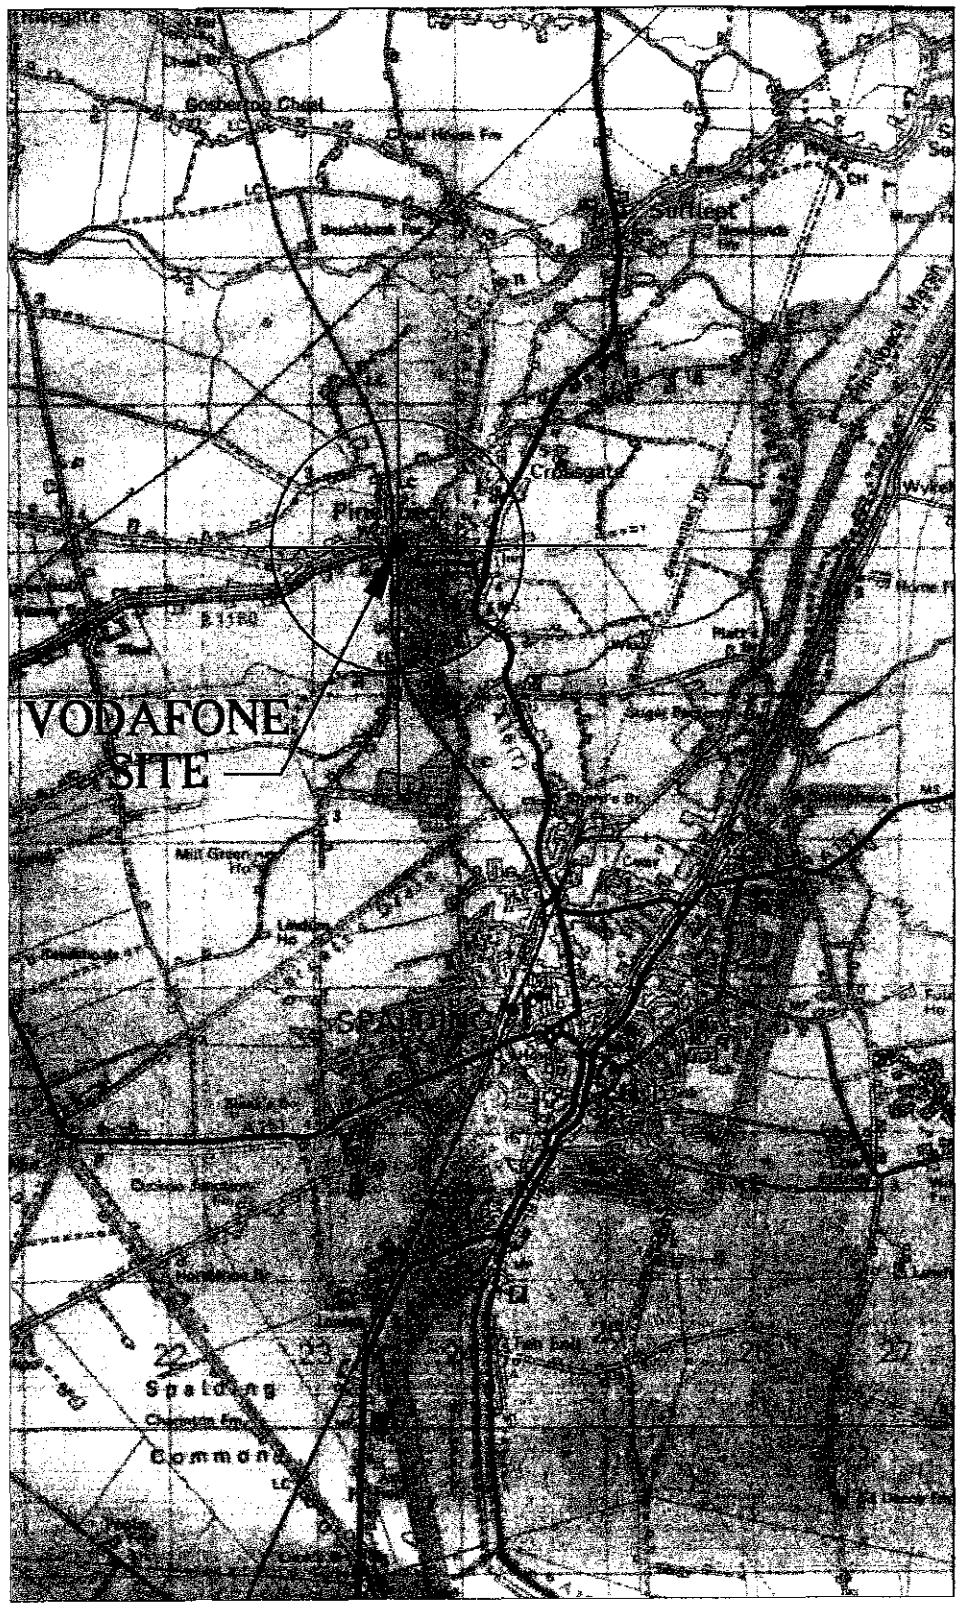

AREA PLAN Scale 1:50,000
EXTRACT FROM LANDRANGER SHEET 131

N

REV.	DATE	REMARKS	BY	CHK.

THIS DRAWING IS TO BE READ IN CONJUNCTION WITH R.B.S. DESIGN MANUAL ISSUE 2, VODAFONE R.B.S. PROJECTS BUILDING REQUIREMENTS WORK AND ELECTRICAL SPECIFICATION.

CLIENT vodafone

C.S.I. No.	SITE NAME
30559A	PINCHBECK WATER TOWER

SITE ADDRESS
RADIO BASE STATION AT
PINCHBECK WATER TOWER
ANGLIAN WATER
PINCHBECK, SPALDING
LINCONSHIRE

FILENAME 30559A_01_TD3_0806

DESIGN OFFICE
395 GEORGE ROAD, ERDINGTON,
BIRMINGHAM. B23 7RZ.
TEL. 0121 344-4888
FAX. 0121 344-4801

Tilbury Douglas CONSTRUCTION

COMPUTER AIDED DRAWING - AVOID MANUAL MODIFICATION

DRAWN	CHECKED	DATE	SCALE
J.C.		30-11-99	AS PLOTTED

DRAWING TITLE
LOCATION & AREA PLANS

DRAWING No.	REVISION
4000/0806/A3/01	