
STUDIO 11 ARCHITECTURE

All discrepancies are to be brought to the attention of the below office.

The copyright to this drawing is owned by studio 11 architecture.

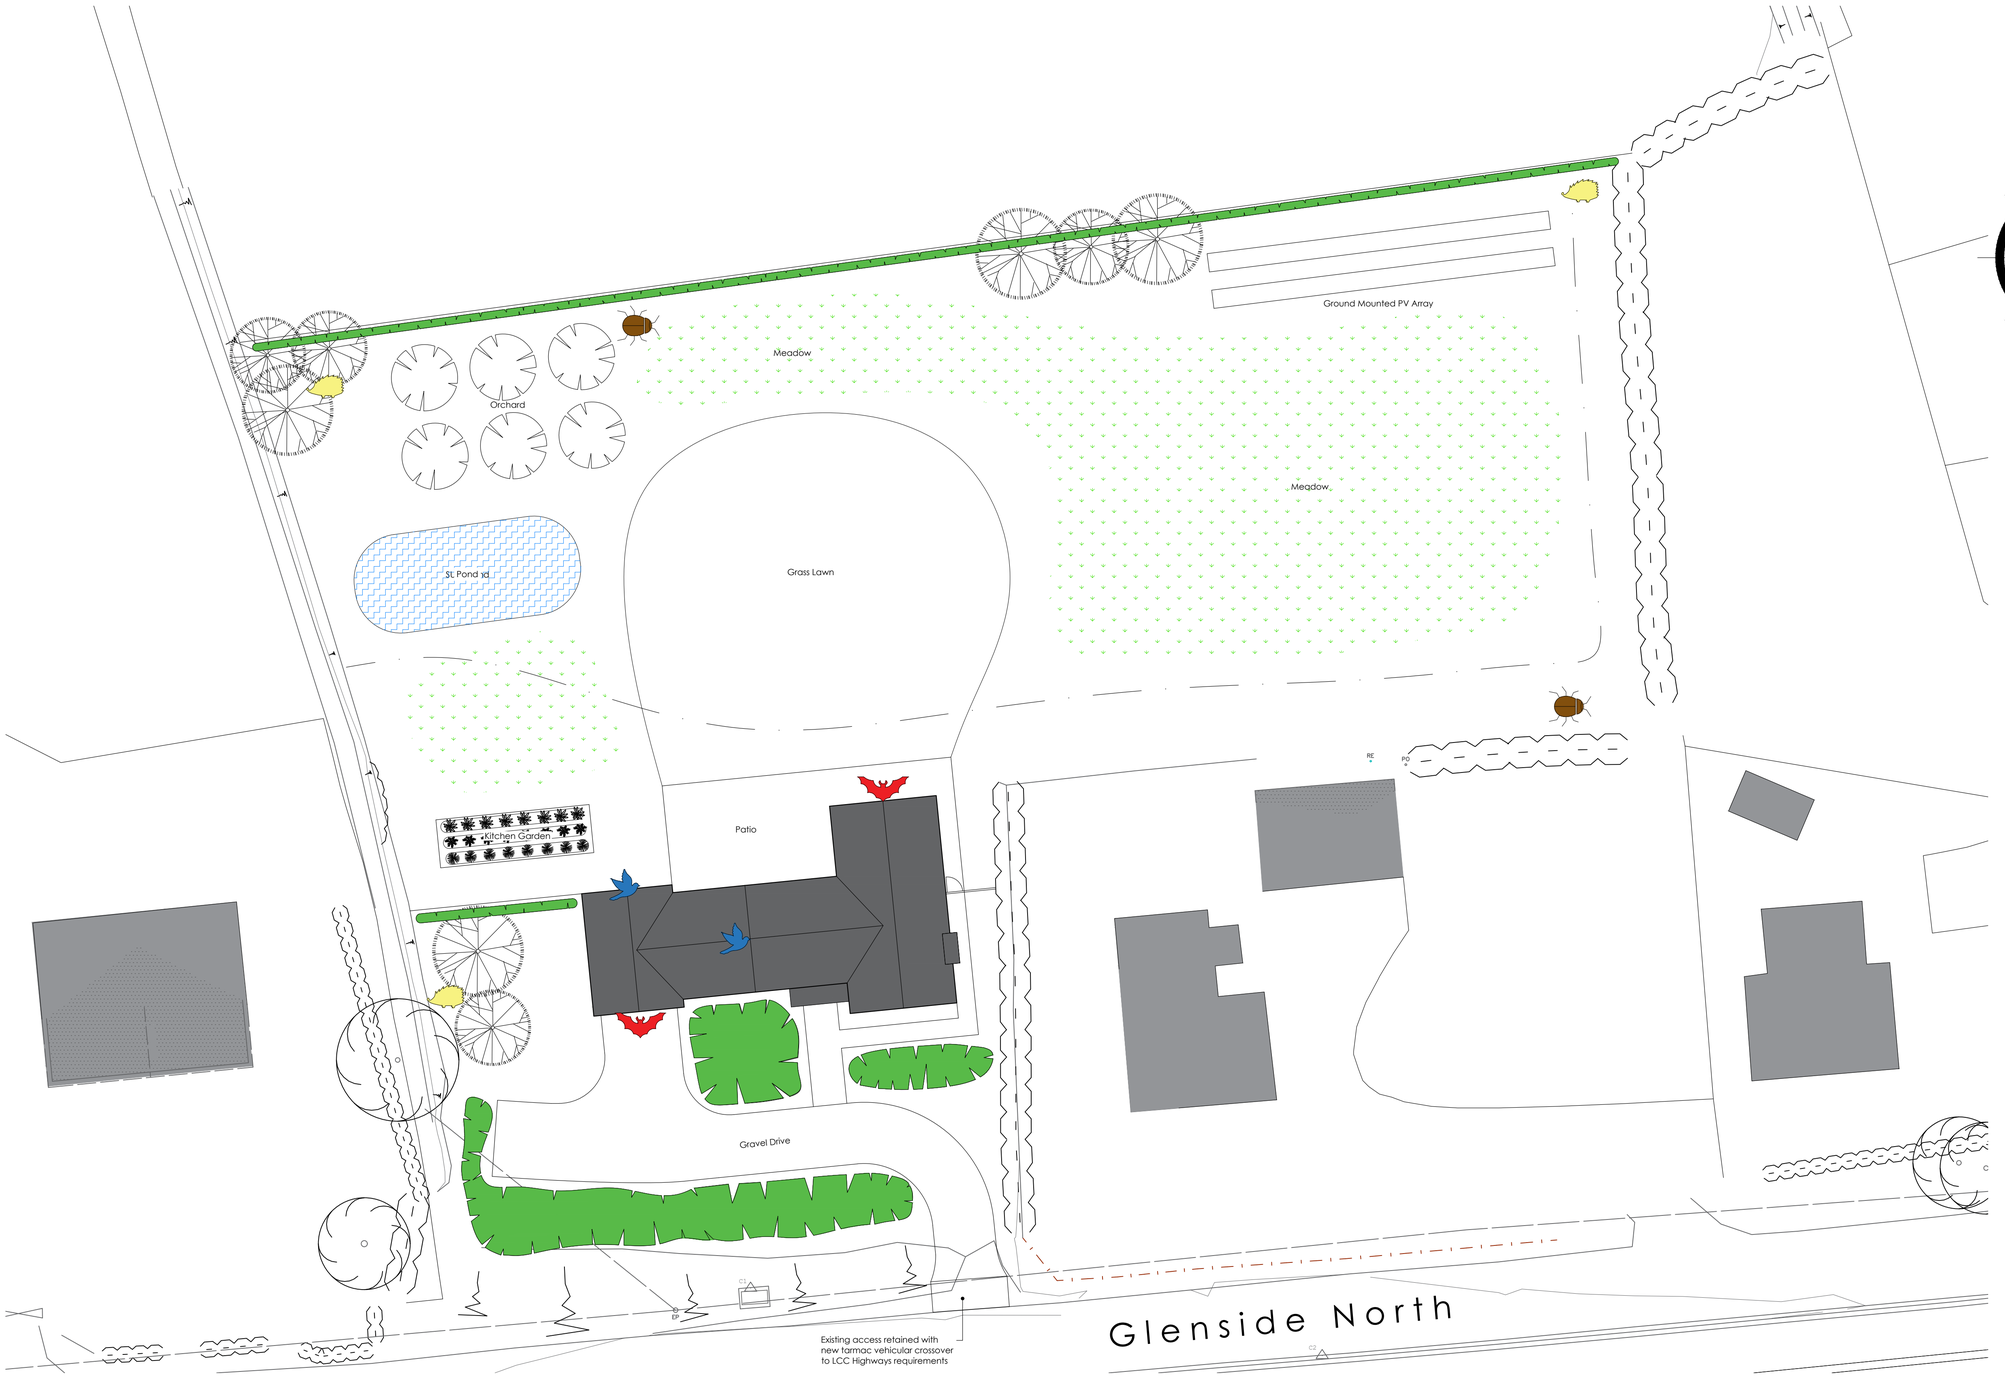

KEY

- New SuDS Water feature with marginal planting to increase bio-diversity
- Wildflower Meadow providing a new habitat for pollinators such as Butterflies, Bees and Hover flies
- Existing Tree Retained
- Existing Hedge Retained
- New Tree General Planting
- New Orchard Tree
- New Shrub planting
- New Native Hedge Planting
- Bird Boxes
- Bat Boxes
- Minibeast Habitats for inverterberates such as Beetles, Woodlice, Centipedes and Millipedes
- Hedgehog Houses
- Kitchen Garden

1:200 4m 0 4 8 12

REVISION DATE DRAWN DESCRIPTION

STUDIO11 architecture

KING'S LYNN INNOVATION CENTRE,
INNOVATION DRIVE, KING'S LYNN,
PE30 5BY

T: 01553 970033
E: design@studio11architecture.co.uk
W: www.studio11architecture.co.uk

CLIENT	Mr & Mrs M Thomas
PROJECT	Proposed self-build home on land off Glenside North, West Pinchbeck
DRAWING	Ecology Measures

DRAWN	PROJECT DESIGNER	PROJECT DIRECTOR
EG	KB	KB
DATE	**SCALE**	**PAPER SIZE**
20.10.2021	1:200	A1

DRAWING NUMBER 542.PD.04

Working in partnership with **Ralph Charman Associates** & **Eleven Consultants**

ARCHITECTURE