
STUDIO 11 ARCHITECTURE

All discrepancies are to be brought to the attention of the below office.

The copyright to this drawing is owned by studio 11 architecture.

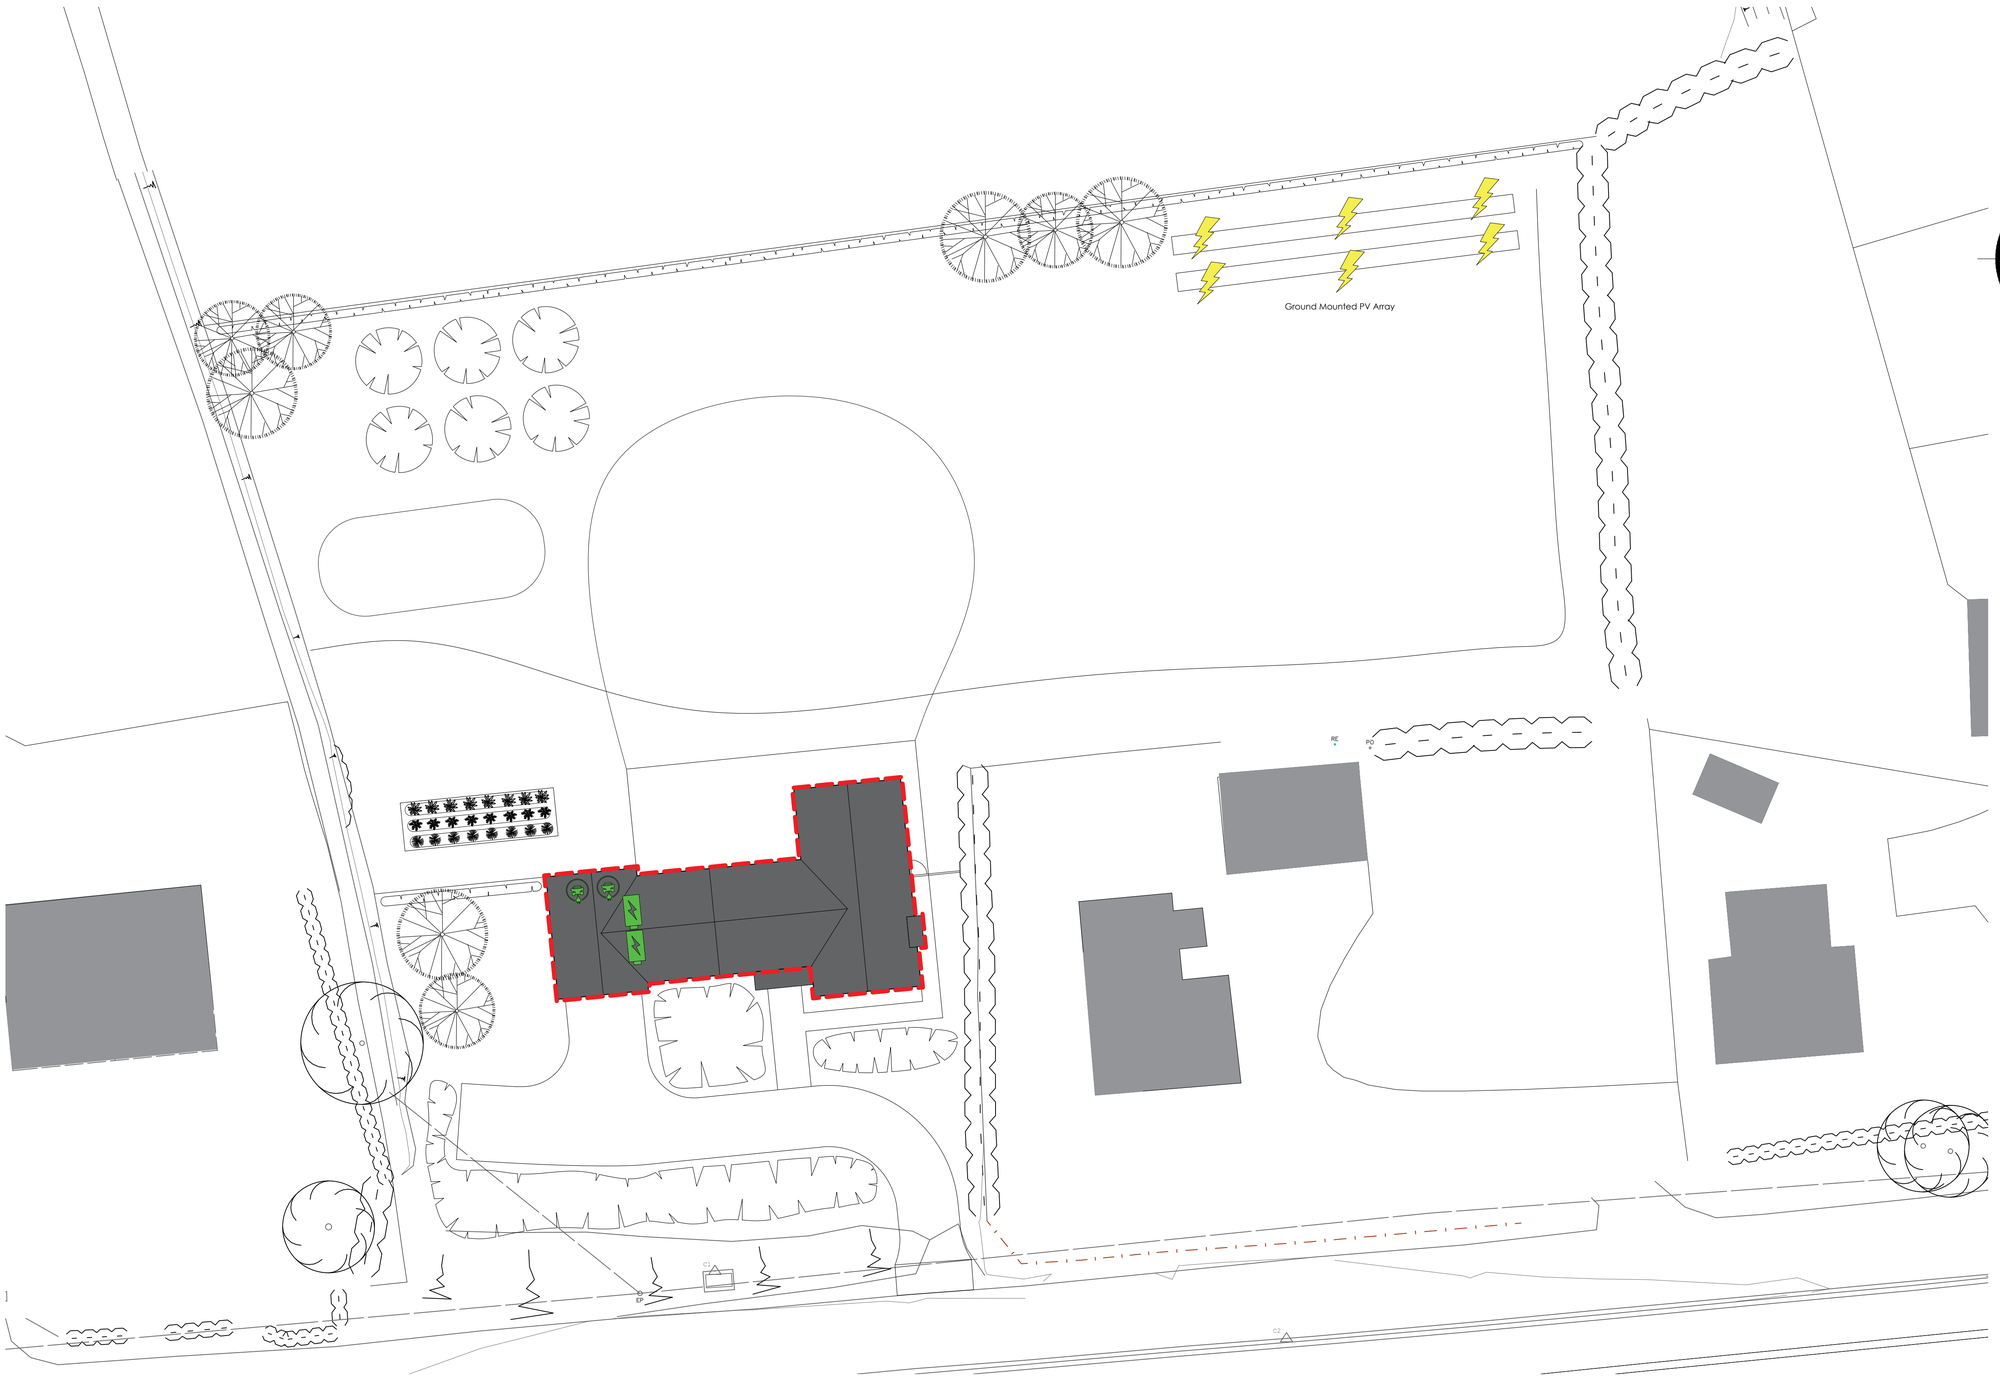

KEY

Building highly insulated through the 'Fabric First' approach reducing Carbon through the life of the building

Photovoltaic Modules generating electricity for the home and selling surplus to the grid

Electricity battery storage retaining electricity on site during the day for use at night

Electric car charging point for charging minimum 2no. vehicles

1:200 4m 0 4 8 12

REVISION DATE DRAWN DESCRIPTION

STUDIO11 architecture

KING'S LYNN INNOVATION CENTRE,
INNOVATION DRIVE, KING'S LYNN,
PE30 5BY

T: 01553 970033
E: design@studio11architecture.co.uk
W: www.studio11architecture.co.uk

CLIENT Mr & Mrs M Thomas

PROJECT Proposed self-build home on land off Glenside North, West Pinchbeck

DRAWING Carbon Reduction Measures

DRAWN	PROJECT DESIGNER	PROJECT DIRECTOR
EG	KB	KB
DATE	**SCALE**	**PAPER SIZE**
22.10.2021	1:200	A1

DRAWING NUMBER 542.PD.05

Working in partnership with **Ralph Charman Associates** & **Eleven Consultants**

ARCHITECTURE