
STUDIO 11 ARCHITECTURE

All discrepancies are to be brought to the attention of the below office.

The copyright to this drawing is owned by studio 11 architecture.

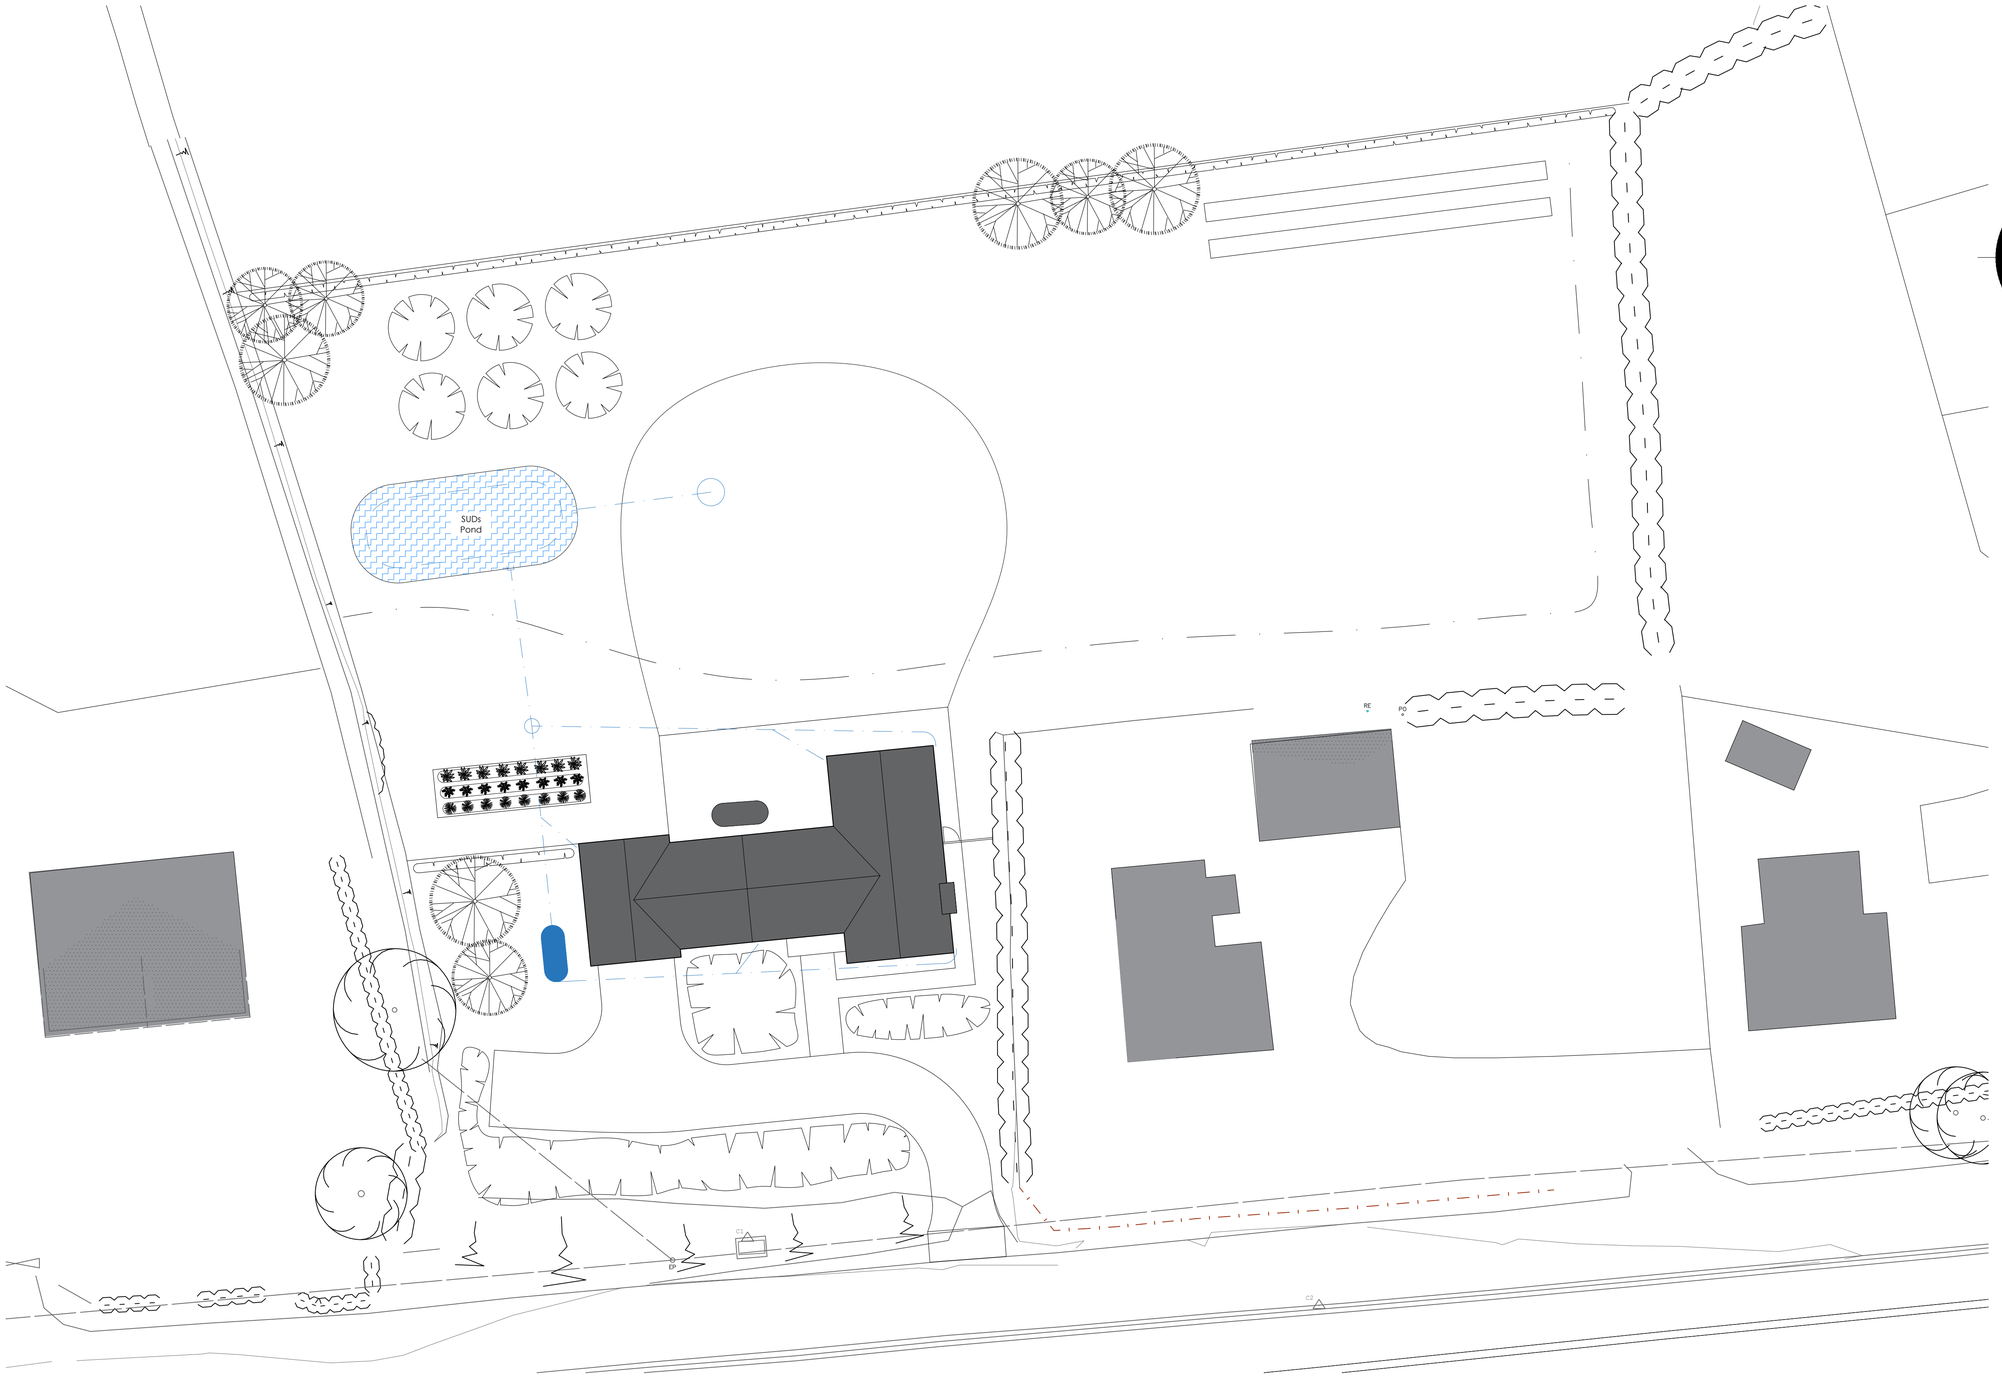

KEY

- New SuD's feature storing stormwater on site, attenuating to greenfield run-off and discharging with overflow to soakway
- Rainwater Harvesting tank providing water for garden irrigation and car washing
- Stormwater Drainage Run
- Grey water tank providing water for WC Flushing

1:200 4m 0 4 8 12

REVISION	DATE	DRAWN	DESCRIPTION

STUDIO11 architecture

KING'S LYNN INNOVATION CENTRE,
INNOVATION DRIVE, KING'S LYNN,
PE30 5BY

T: 01553 970033
E: design@studio11architecture.co.uk
W: www.studio11architecture.co.uk

CLIENT	Mr & Mrs M Thomas
PROJECT	Proposed self-build home on land off Glenside North, West Pinchbeck
DRAWING	Sustainable Urban Drainage Design

DRAWN	PROJECT DESIGNER	PROJECT DIRECTOR
EG	KB	KB
DATE	**SCALE**	**PAPER SIZE**
22.10.2021	1:200	A1

DRAWING NUMBER

542.PD.06

Working in partnership with **Ralph Charman Associates** & **Eleven Consultants**

ARCHITECTURE