
STUDIO 11 ARCHITECTURE

All discrepancies are to be brought to the attention of the below office.

The copyright to this drawing is owned by studio 11 architecture.

River Glen | Glenside North | Proposed Site

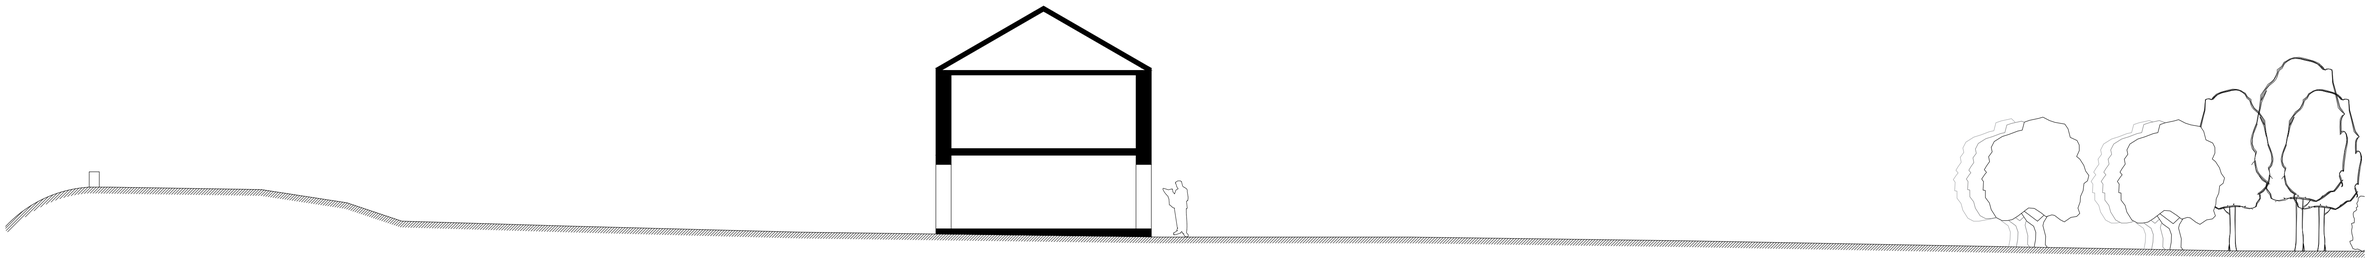

Proposed Site Sections

River Glen | Glenside North | Existing Site



Existing Site Sections

REVISION DATE DRAWN DESCRIPTION

STUDIO11 architecture

KING'S LYNN INNOVATION CENTRE,
INNOVATION DRIVE, KING'S LYNN,
PE30 5BY

T: 01553 970033
E: design@studio11architecture.co.uk
W: www.studio11architecture.co.uk

CLIENT Mr & Mrs M Thomas

PROJECT Proposed self-build home on land off Glenside North, West Pinchbeck

DRAWING Proposed & Existing Site Sections

DRAWN	PROJECT DESIGNER	PROJECT DIRECTOR
EG	KB	KB

DATE	SCALE	PAPER SIZE
27.10.2021	1:100	A1

DRAWING NUMBER 542.PD.07

Working in partnership with **Ralph Charman Associates** & **Eleven Consultants**

1:100 2m 0 2 4 6

ARCHITECTURE