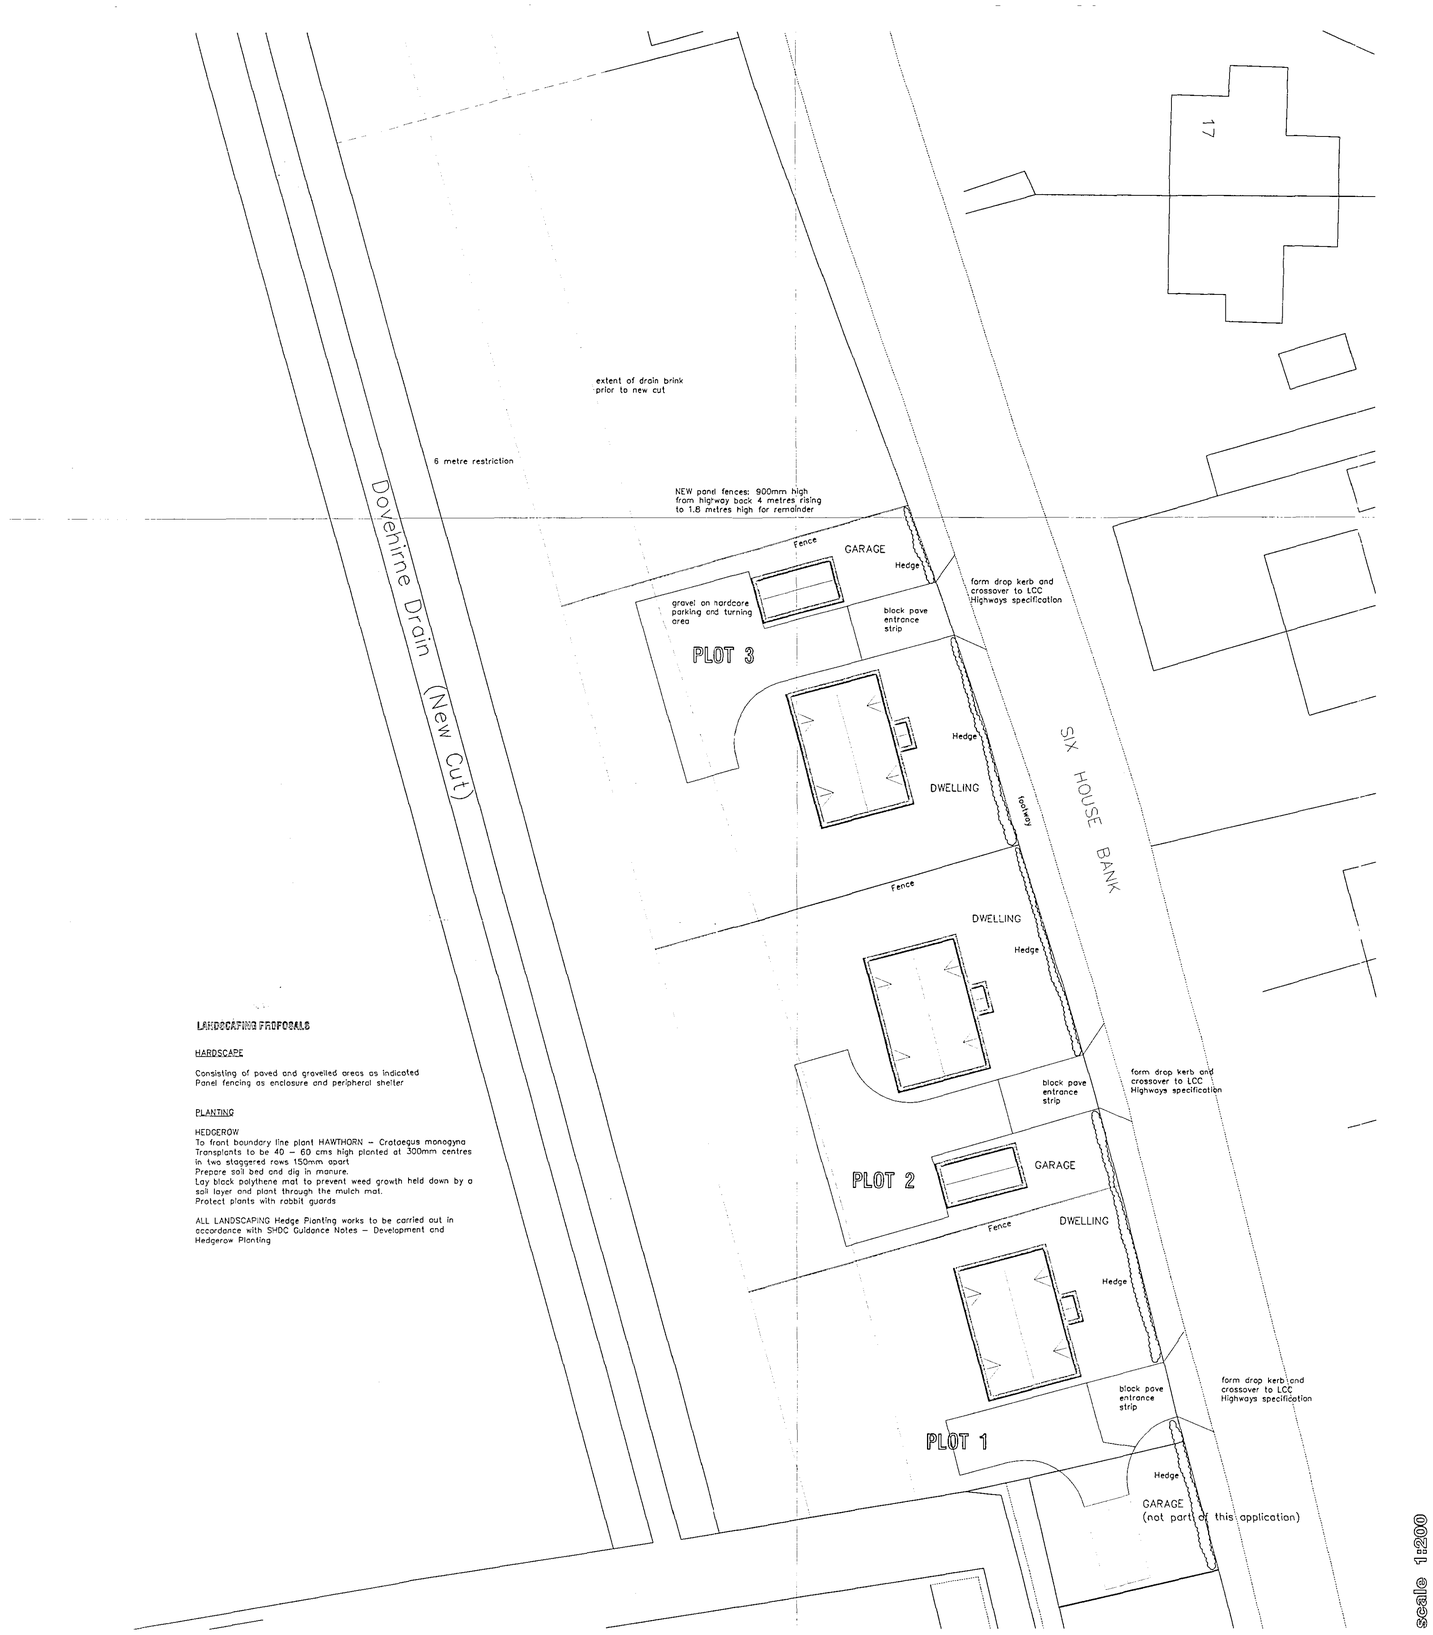


LANDSCAPING PROPOSALS

HARDSCAPE

Consisting of paved and gravelled areas as indicated
Panel fencing as enclosure and peripheral shelter

PLANTING

HEDGEROW
To front boundary line plant HAWTHORN – Crataegus monogyna
Transplants to be 40 – 60 cms high planted at 300mm centres in two staggered rows 150mm apart
Prepare soil bed and dig in manure.
Lay black polythene mat to prevent weed growth held down by a soil layer and plant through the mulch mat.
Protect plants with rabbit guards

ALL LANDSCAPING Hedge Planting works to be carried out in accordance with SHDC Guidance Notes – Development and Hedgerow Planting

LANDSCAPING PLAN

scale 1:200

RECEIVED
20 OCT 2003
1302/03

AMENDMENTS
A

L. A. Building Design
Architectural and Surveying Practice
55 Hannam Boulevard
Spalding
Lincolnshire PE11 1LD
Telephone/Fax: Spalding (01775) 711437

Peter S Lithgow MCIOB MBIAT
Member of the Chartered Institute of Building and
Member of the British Institute of Architectural Technologists

project
Proposed Residential Development
Opposite Rural Avenue, West Pinchbeck,
Spalding, Lincolnshire.

client
M J YOULD DEVELOPMENTS

drawing
LANDSCAPING PROPOSALS

date	scale(s)
OCTOBER 2003	1:200
drawn by	checked
Peter Lithgow	
job no	drawing no
01/21	10