
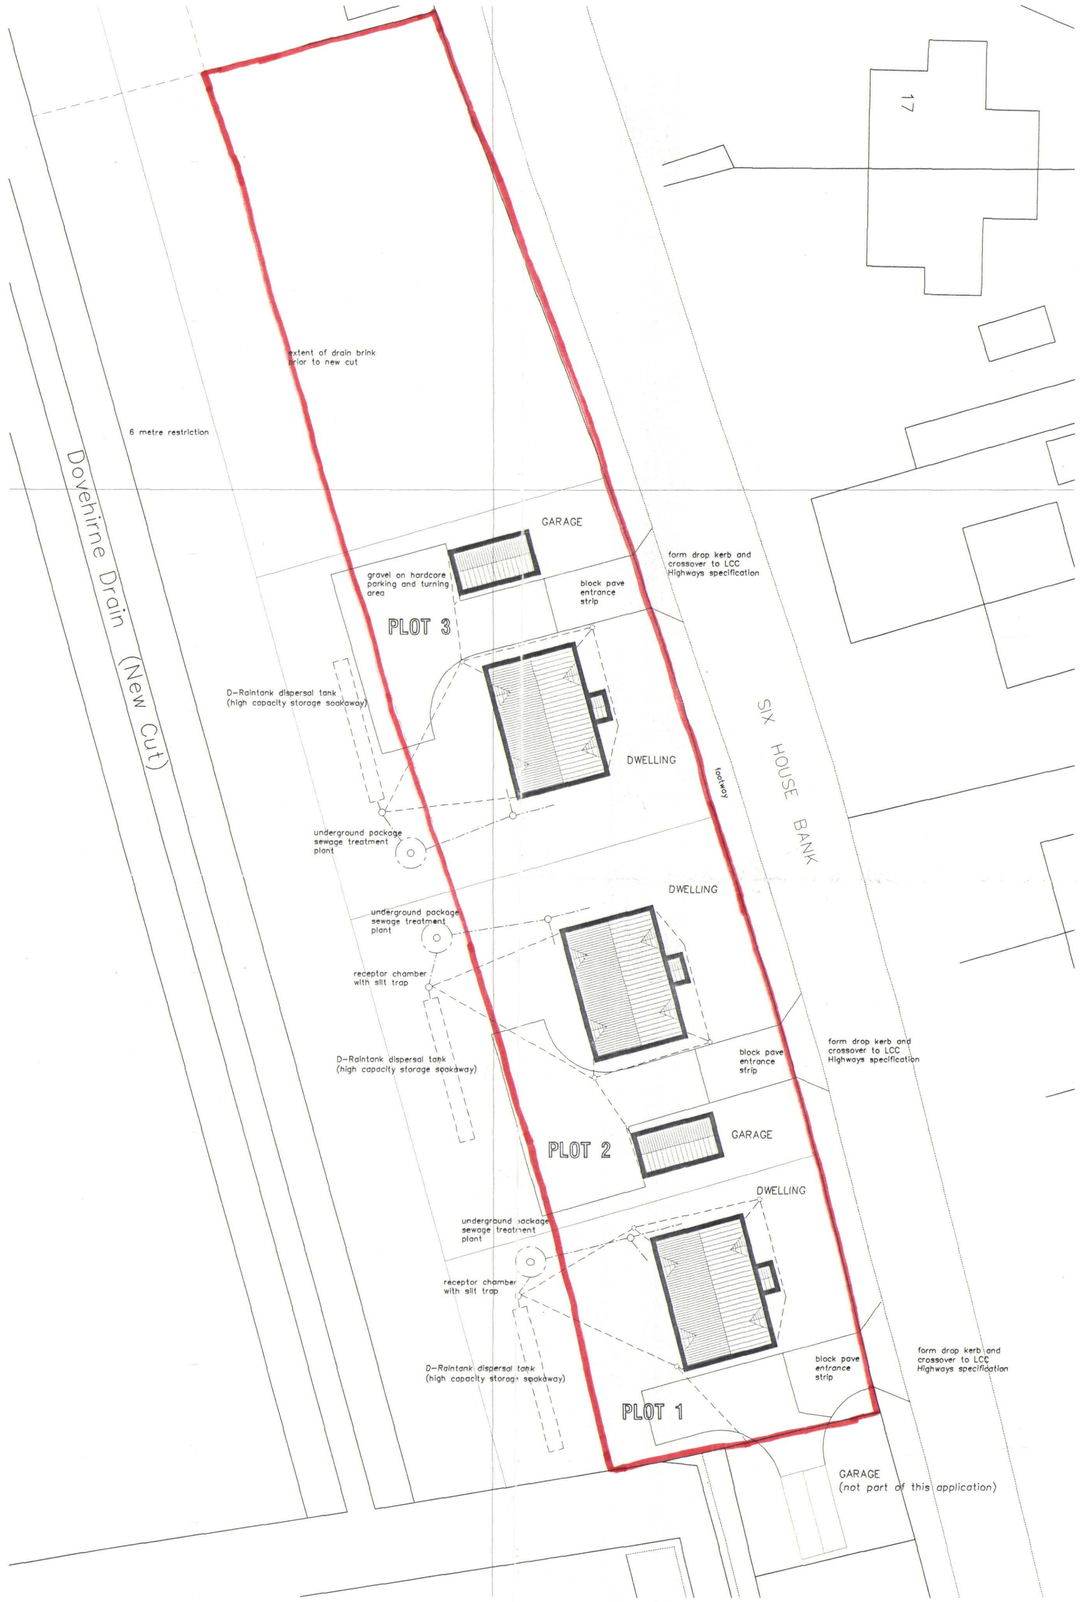


scale 1:200

BLOCK PLAN

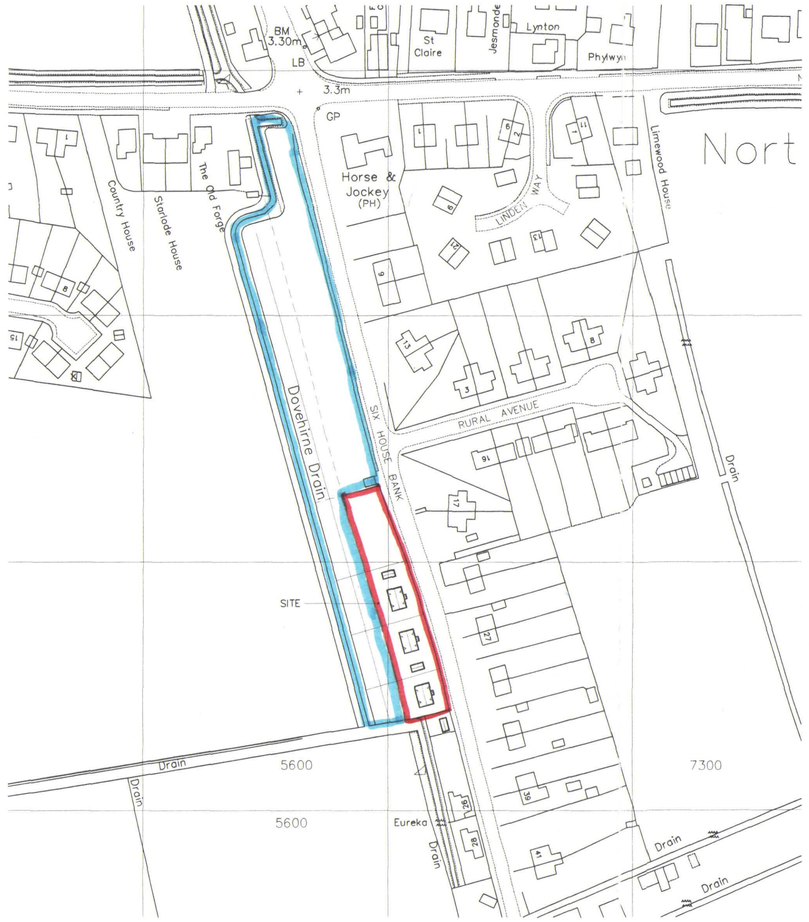

scale 1:1250

LOCATION PLAN

DETERMINED PLAN

AMENDMENTS

A 08.10.2003 Re-routing of Dovehirne Drain now shown

L. A. Building Design

Architectural and Surveying Practice

55 Hannam Boulevard
Spalding
Lincolnshire PE11 1LB
Telephone/Fax: Spalding (01775) 711437

Peter S Lithgow MCIOB MBIAT

Member of the Chartered Institute of Building and
Member of the British Institute of Architectural Technologists

project

Proposed Residential Development
Opposite Rural Avenue, West Pinchbeck,
Spalding, Lincolnshire.

client

M J YOULD DEVELOPMENTS

Planning Development
28 OCT 2003
Ref 1302/03

drawing

LOCATION AND BLOCK PLAN

date	scale(s)
SEP 2003	1:200 1:1250
drawn by	checked
Peter Lithgow	
job no	drawing no
01/21	02A