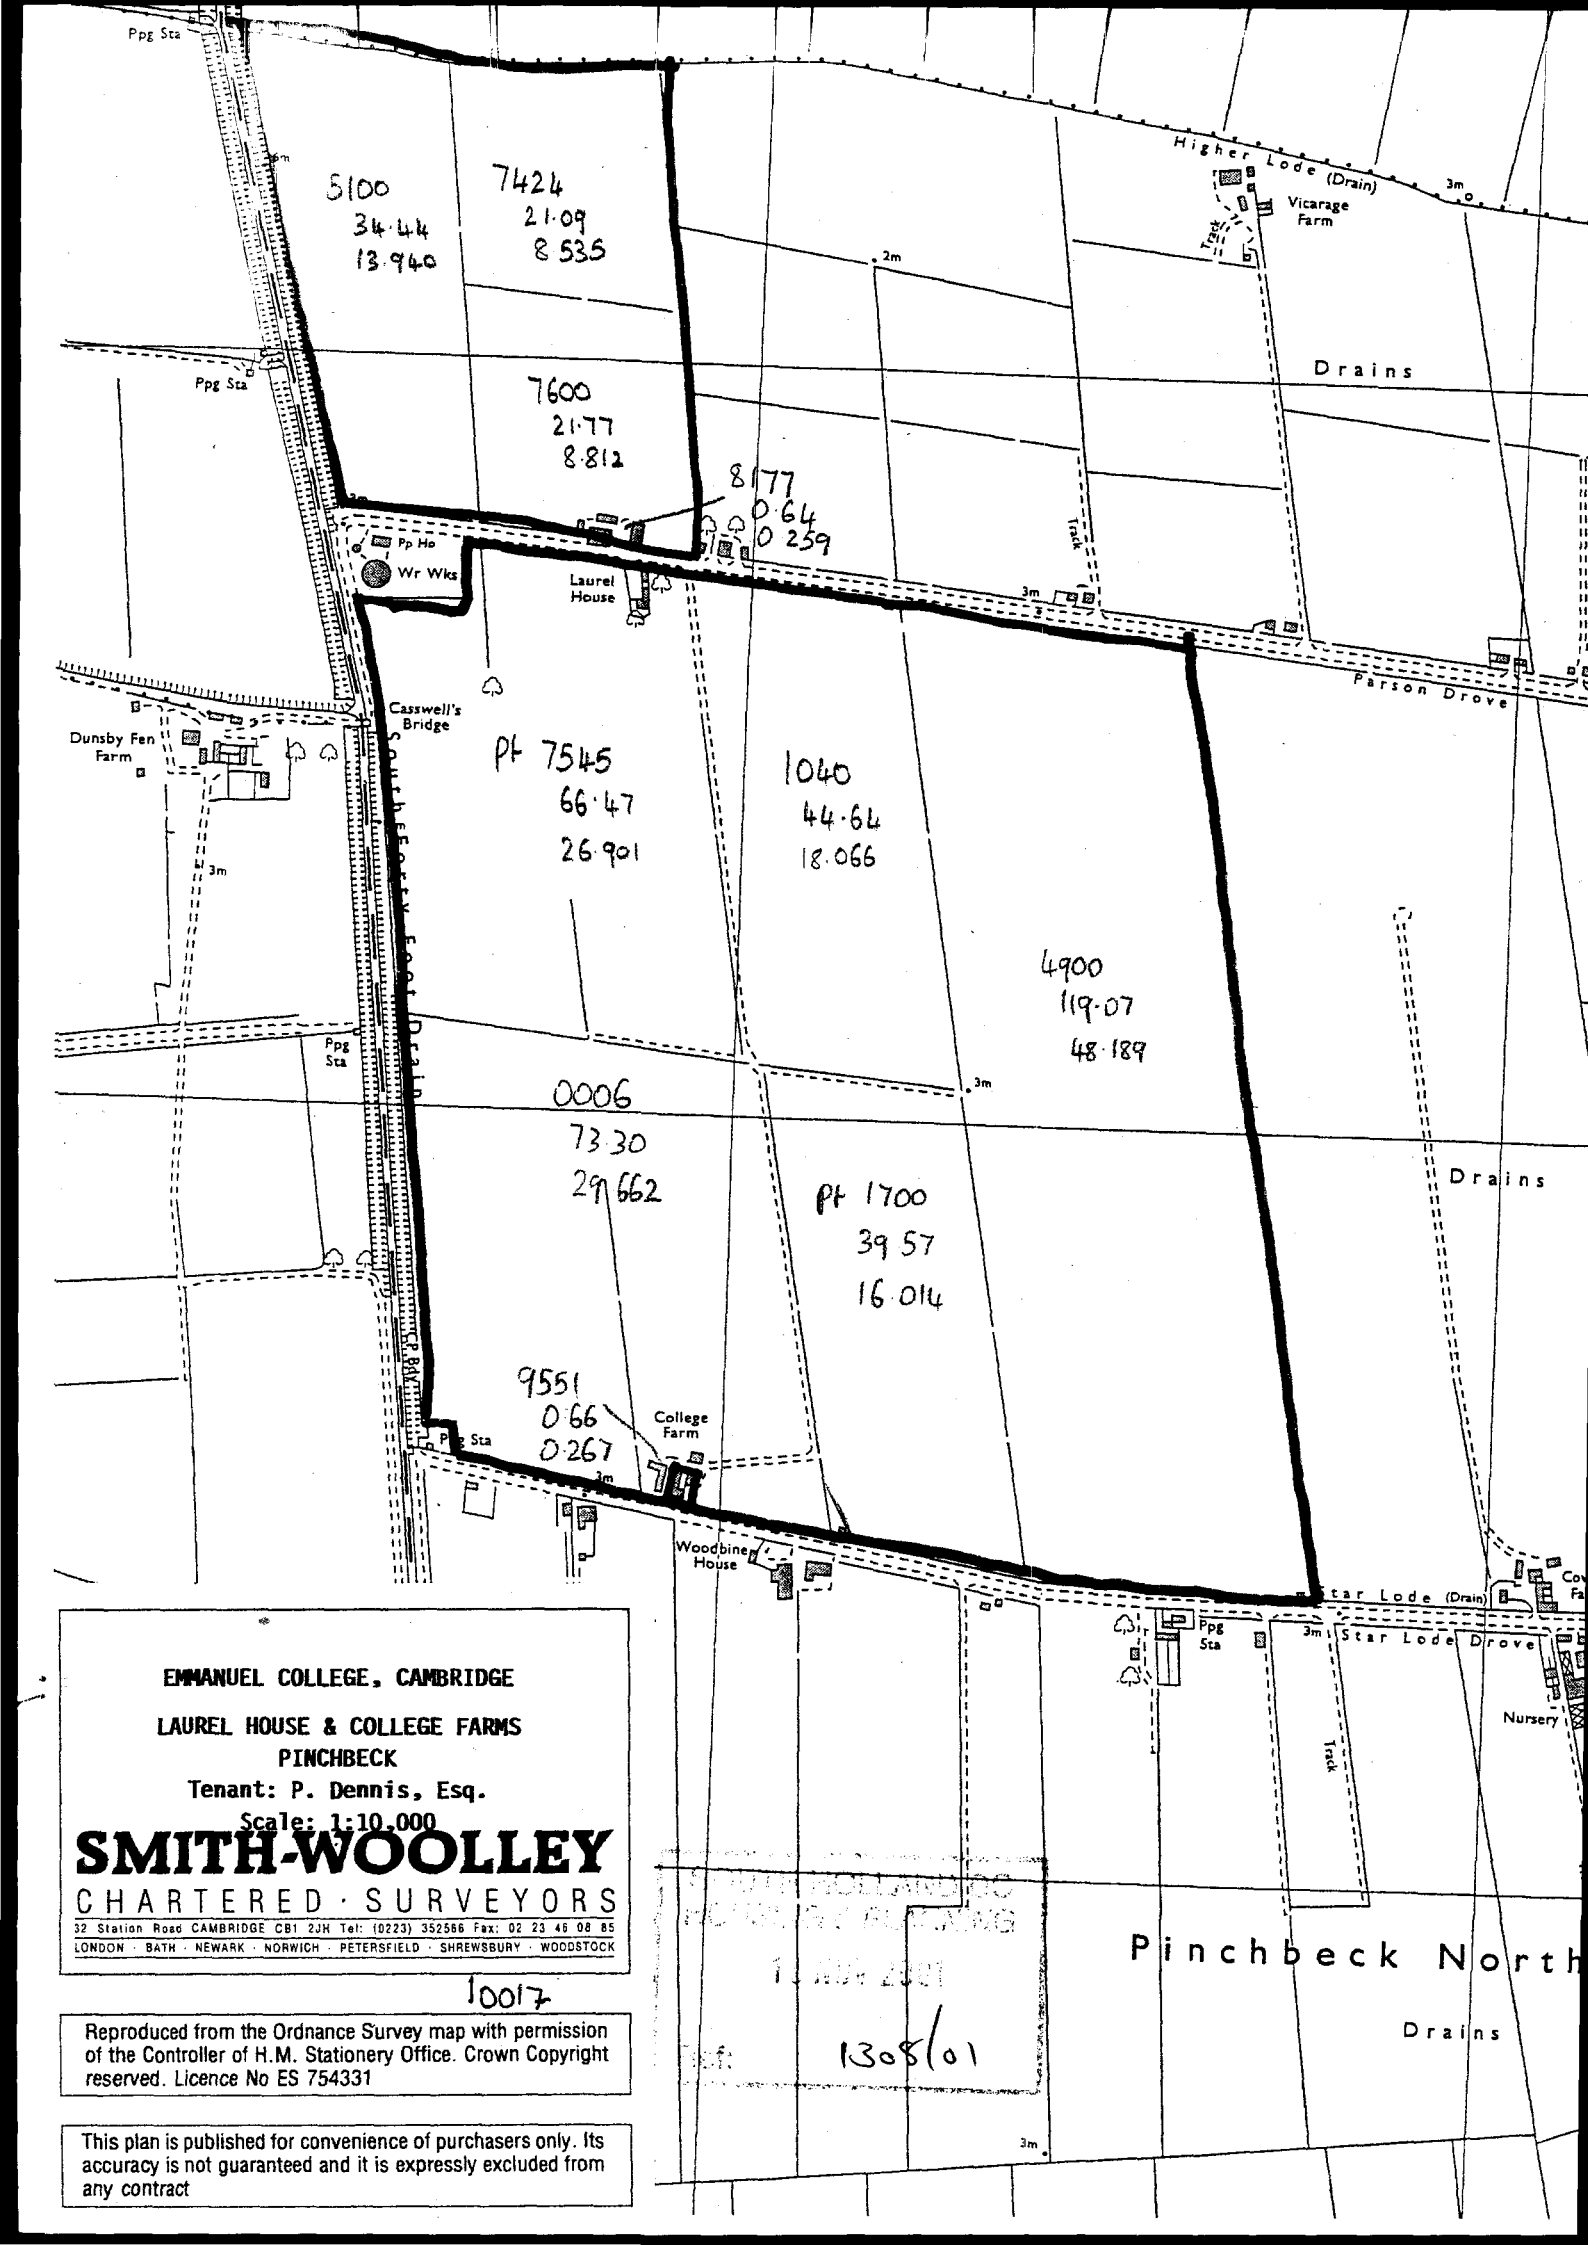

EMMANUEL COLLEGE, CAMBRIDGE

LAUREL HOUSE & COLLEGE FARMS
PINCHBECK
Tenant: P. Dennis, Esq.
Scale: 1:10,000

SMITH-WOOLLEY
CHARTERED · SURVEYORS
32 Station Road CAMBRIDGE CB1 2JH Tel: (0223) 352566 Fax: 02 23 46 08 85
LONDON · BATH · NEWARK · NORWICH · PETERSFIELD · SHREWSBURY · WOODSTOCK

10017

Reproduced from the Ordnance Survey map with permission of the Controller of H.M. Stationery Office. Crown Copyright reserved. Licence No ES 754331

This plan is published for convenience of purchasers only. Its accuracy is not guaranteed and it is expressly excluded from any contract

1308/01

DO NOT SCALE FROM THIS DRAWING!
IF IN DOUBT ASK!

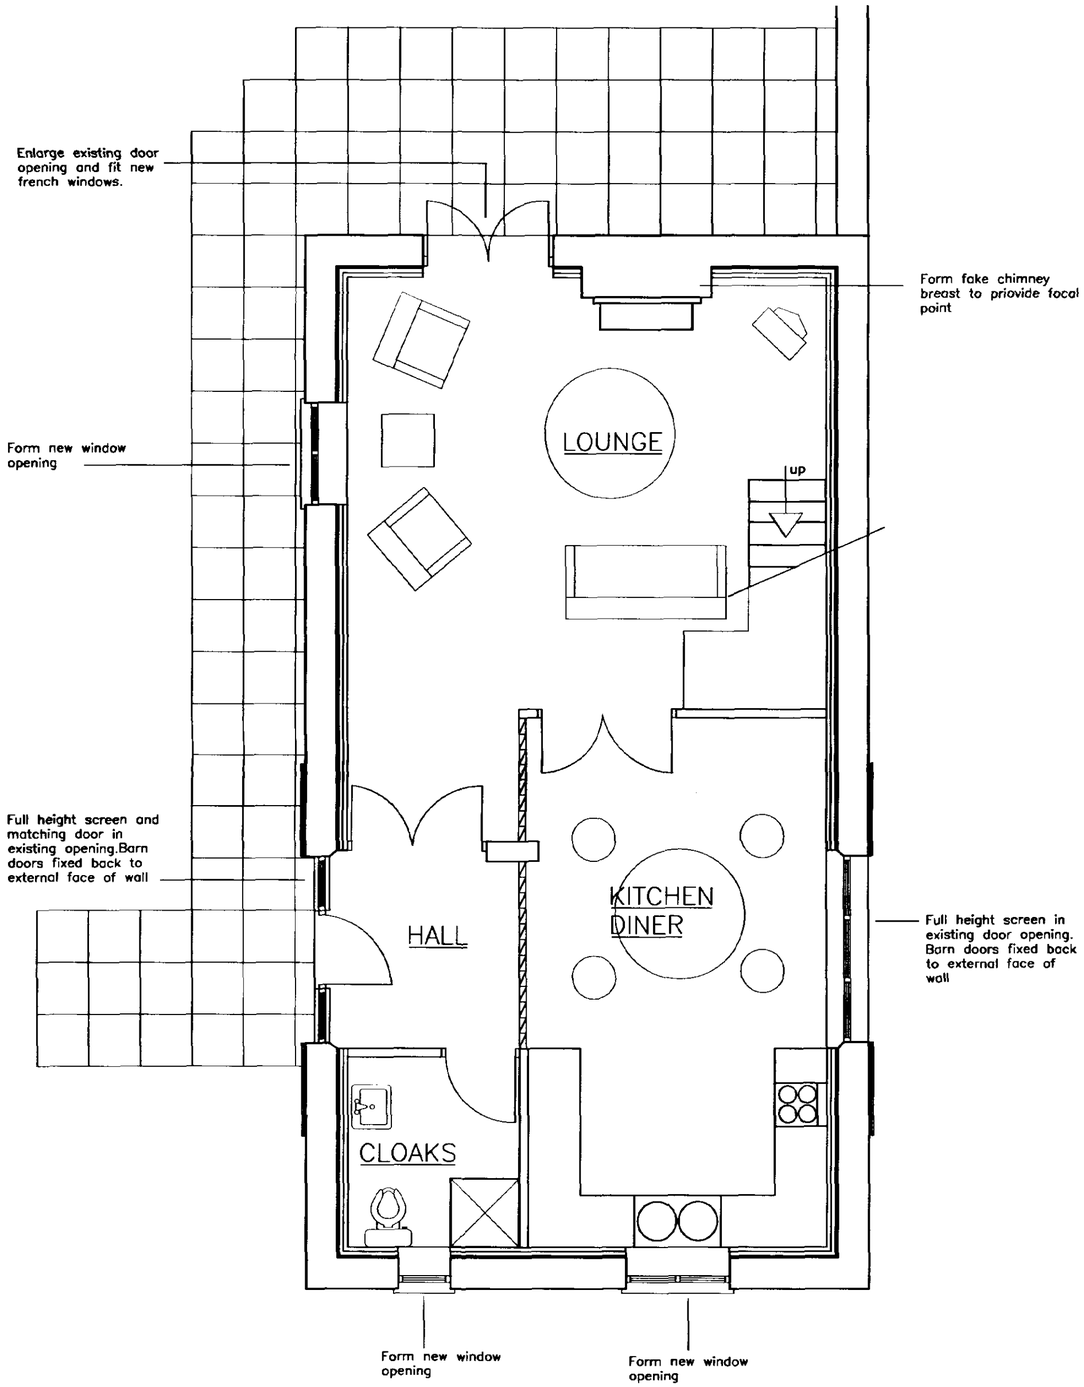

GROUND FLOOR PLAN

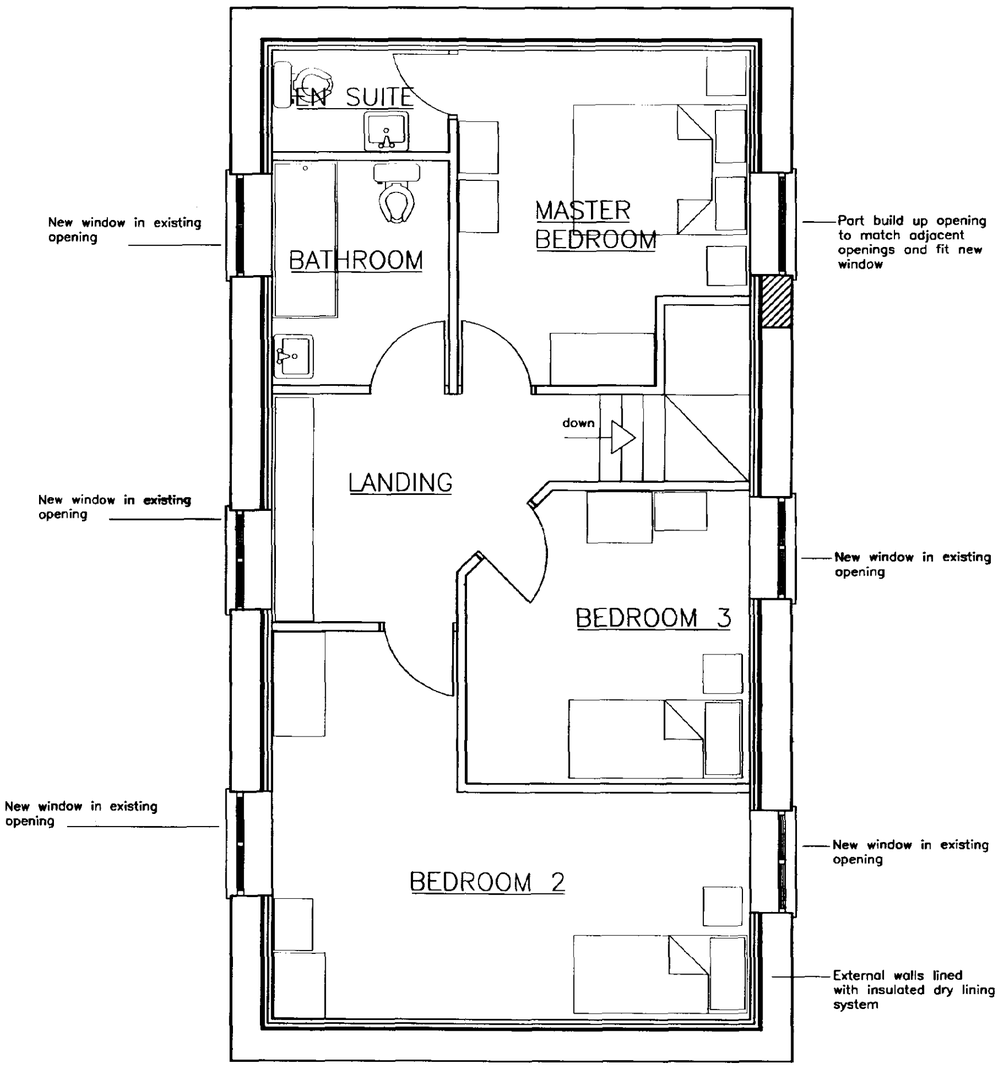

SOUTH HOLLAND DC
HOUSING & PLANNING
15 NOV 2001
Ref: 1305/01

FIRST FLOOR PLAN

REVISIONS	CHK	DATE

SMITH-WOOLLEY
CHARTERED SURVEYORS

THE GREEN
COLLINGHAM
NEWARK
NOTTS
NG23 7LG
Tel: +44 (0)1636 892456
Fax: +44 (0)1636 893045
www.smith-woolley.co.uk

CLIENT/SITE
EMMANUEL COLLEGE
SOUTH COLLEGE FARM
WEST PINCHBECK
SPALDING

DETAILS
PLANNING DRAWING
PROPOSED BARN CONVERSION
PROPOSED FLOOR PLANS

FILE NUMBER	DRAWING No.	REVISION
A02.565	SWP (08) 03	

DO NOT SCALE FROM THIS DRAWING!
IF IN DOUBT ASK!

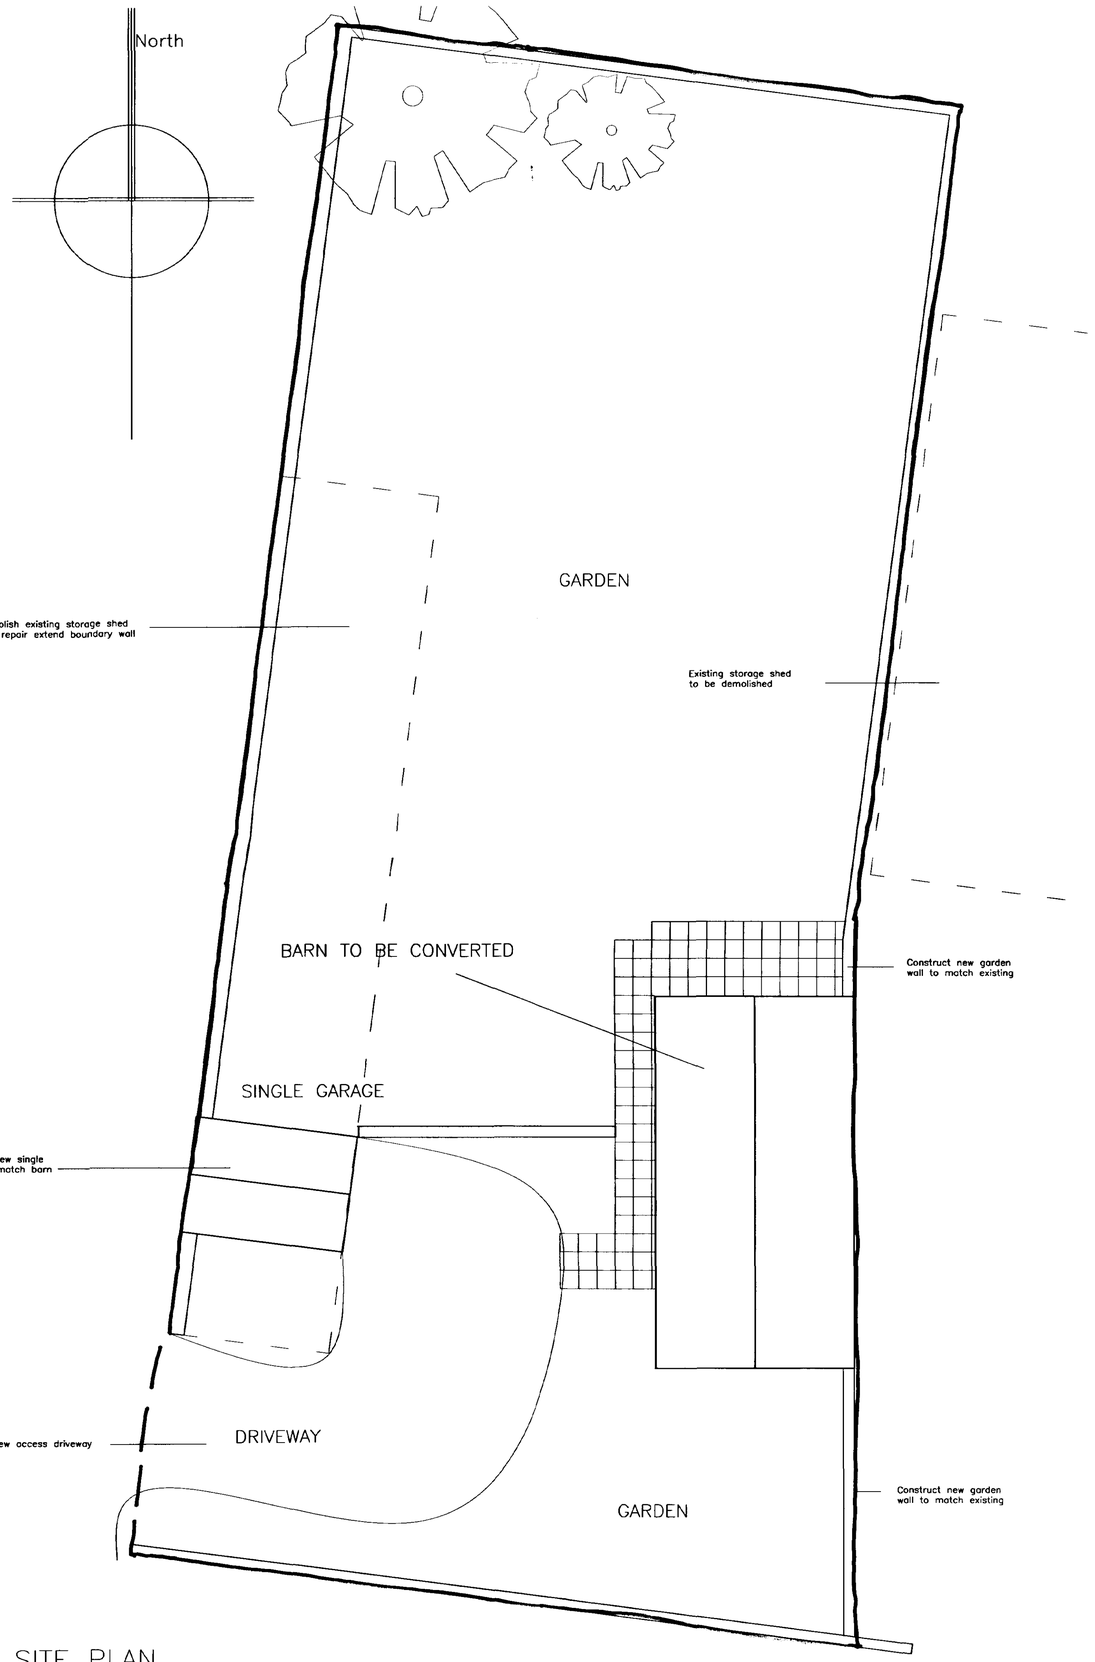

SITE PLAN

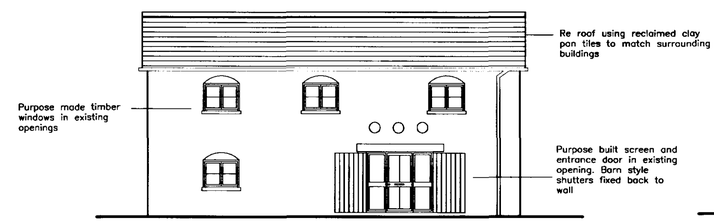

WEST ELEVATION

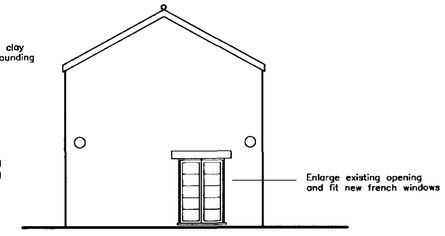

NORTH ELEVATION

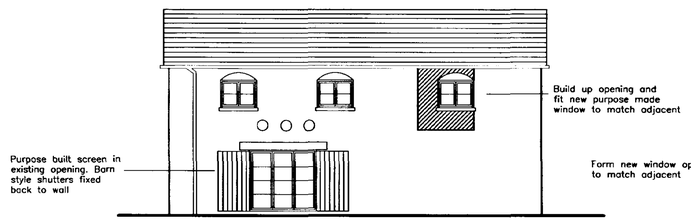

EAST ELEVATION

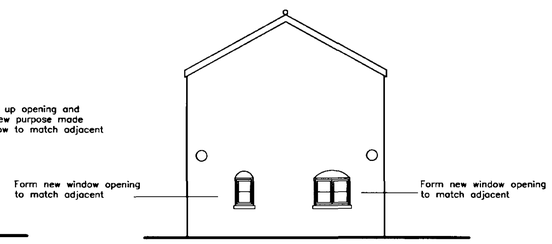

SOUTH ELEVATION

SOUTH HOLLAND DC
HOUSING & PLANNING
15 NOV 2001
Ref: 1308/01

REVISIONS	CHK	DATE

SMITH-WOOLLEY
CHARTERED SURVEYORS

THE GREEN
COLLINGHAM
NEWARK
NOTTS
NG23 7LG
TEL : +44 (0)1636 892456
FAX : +44 (0)1636 893045
www.smith-woolley.co.uk

OFFICES AT
BATH • CAMBRIDGE • KNOWLE • NORWICH • ENFIELD
WOODSTOCK (OXON) • SHREWSBURY

CLIENT/SITE

EMMANUEL COLLEGE
SOUTH COLLEGE FARM
WEST PINCHBECK
SPALDING

DETAILS

PLANNING DRAWING
PROPOSED BARN CONVERSION
PROPOSED SITE PLAN
AND ELEVATIONS

FILE NUMBER	DRAWING No.	REVISION
A02.565	SWP (08) 02	

DO NOT SCALE FROM THIS DRAWING!
IF IN DOUBT ASK!

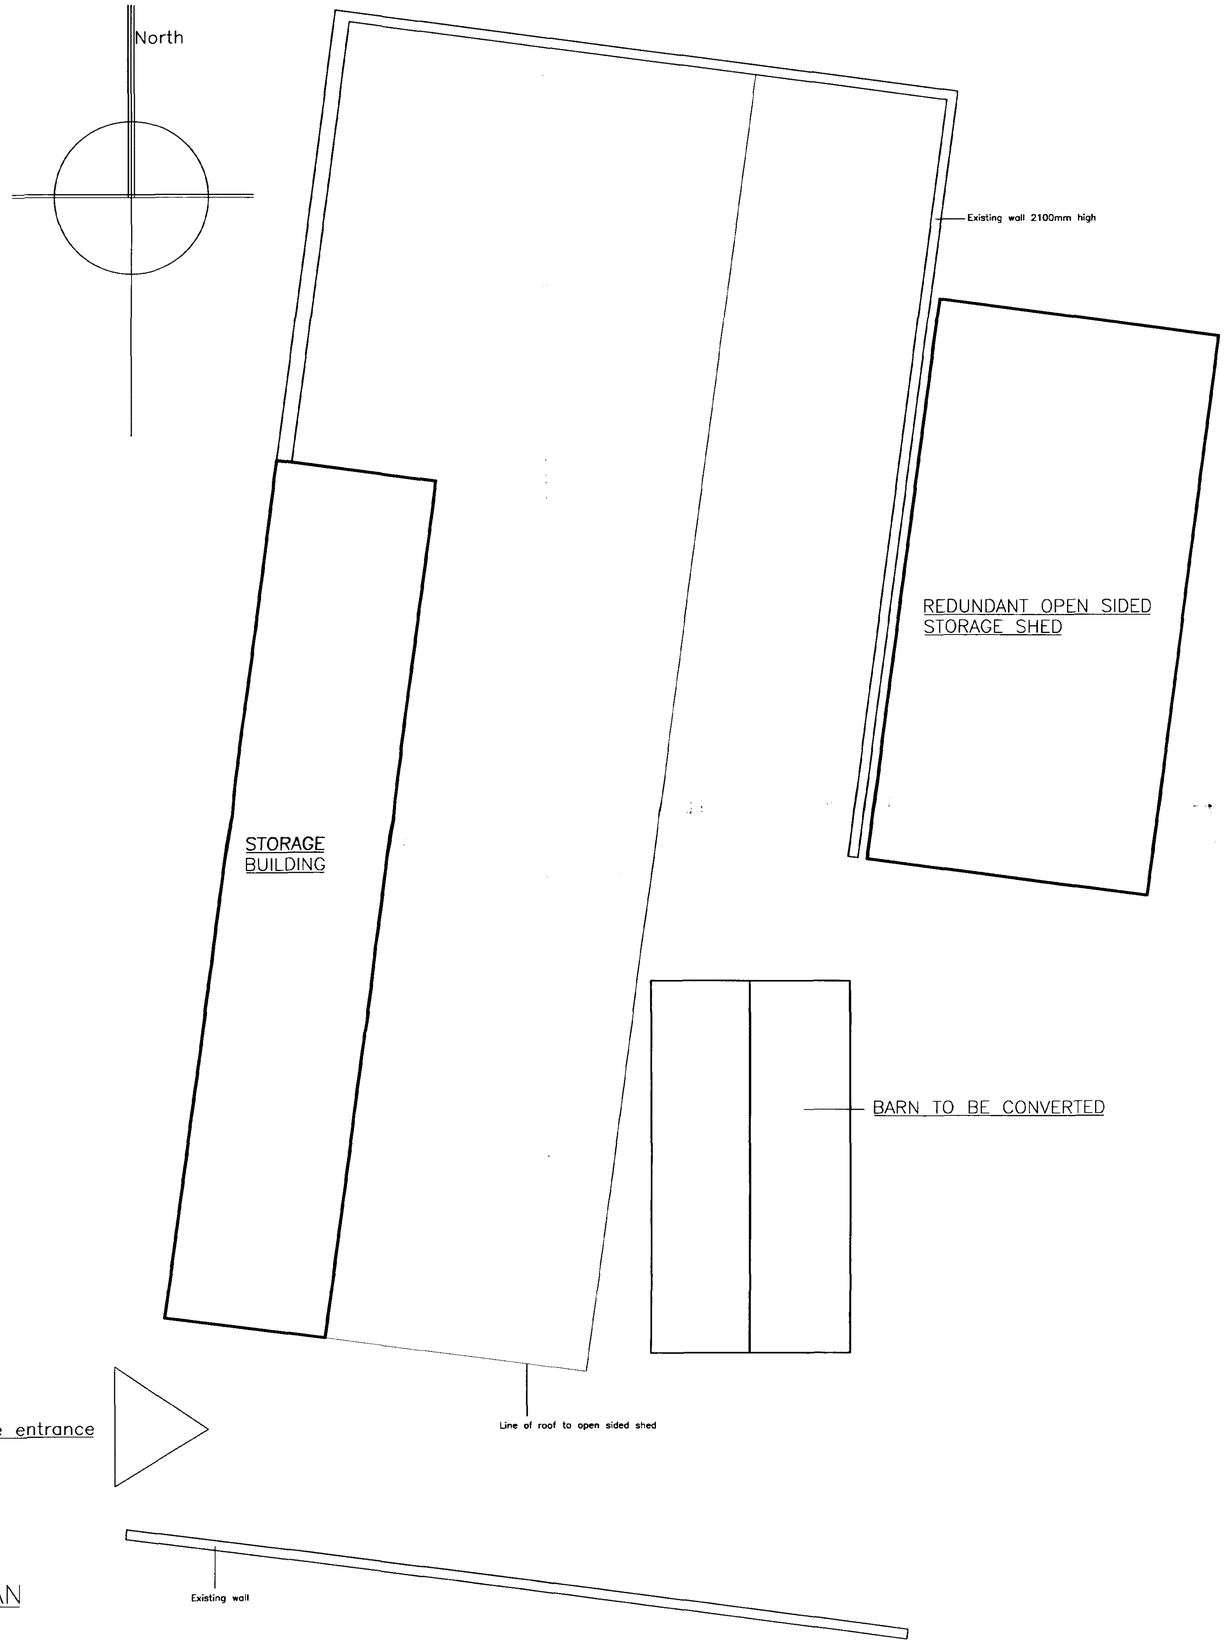

PLAN

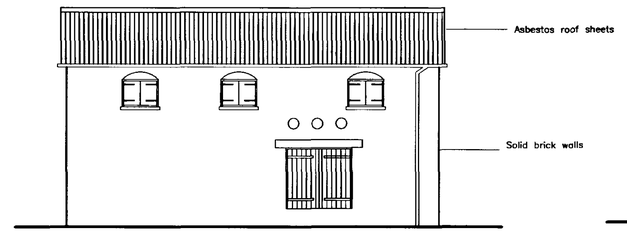

WEST ELEVATION

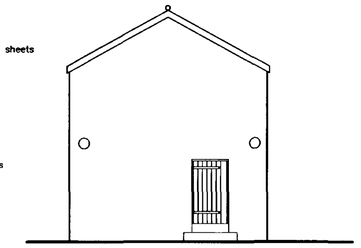

NORTH ELEVATION

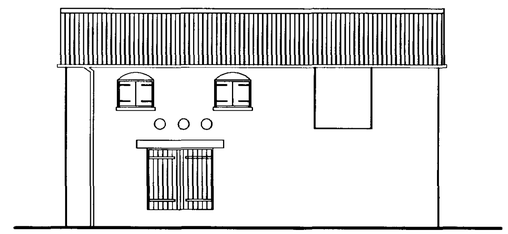

EAST ELEVATION

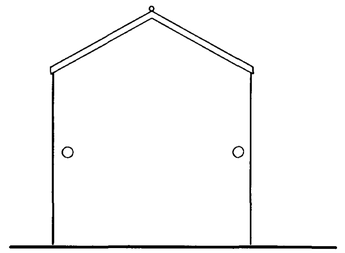

SOUTH ELEVATION

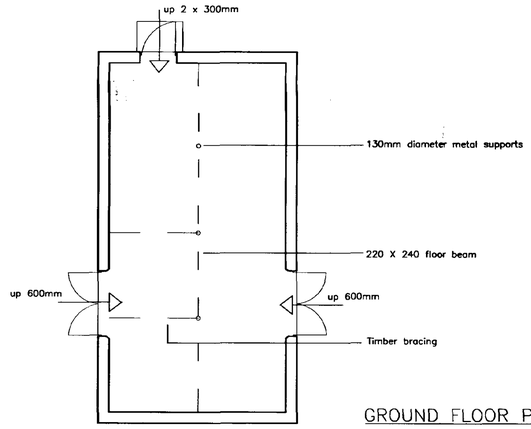

GROUND FLOOR PLAN

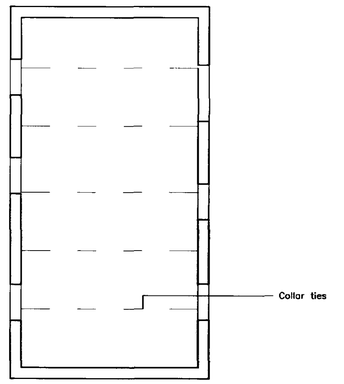

FIRST FLOOR PLAN

SOUTH HOLLAND DC
HOUSING & PLANNING
15 NOV 2001
Ref: 1308/01

REVISIONS	CHK	DATE

SMITH-WOOLLEY
CHARTERED SURVEYORS

THE GREEN
COLLINGHAM
NEWARK
NOTTS
NG23 7LG
TEL : +44 (0)1636 892456
FAX : +44 (0)1636 893045
www.smith-woolley.co.uk

OFFICES AT
BATH • CAMBRIDGE • KNOWLE • NORWICH • ENFIELD
WOODSTOCK (OXON) • SHREWSBURY

CLIENT/SITE

EMMANUEL COLLEGE
SOUTH COLLEGE FARM
WEST PINCHBECK
SPALDING

DETAILS

PLANNING DRAWING
PROPOSED BARN CONVERSION
EXISTING SITE PLAN, FLOOR PLANS AND ELEVATIONS

FILE NUMBER	DRAWING No.	REVISION
A02.565	SWP (08) 01	

Scale: 1/100