


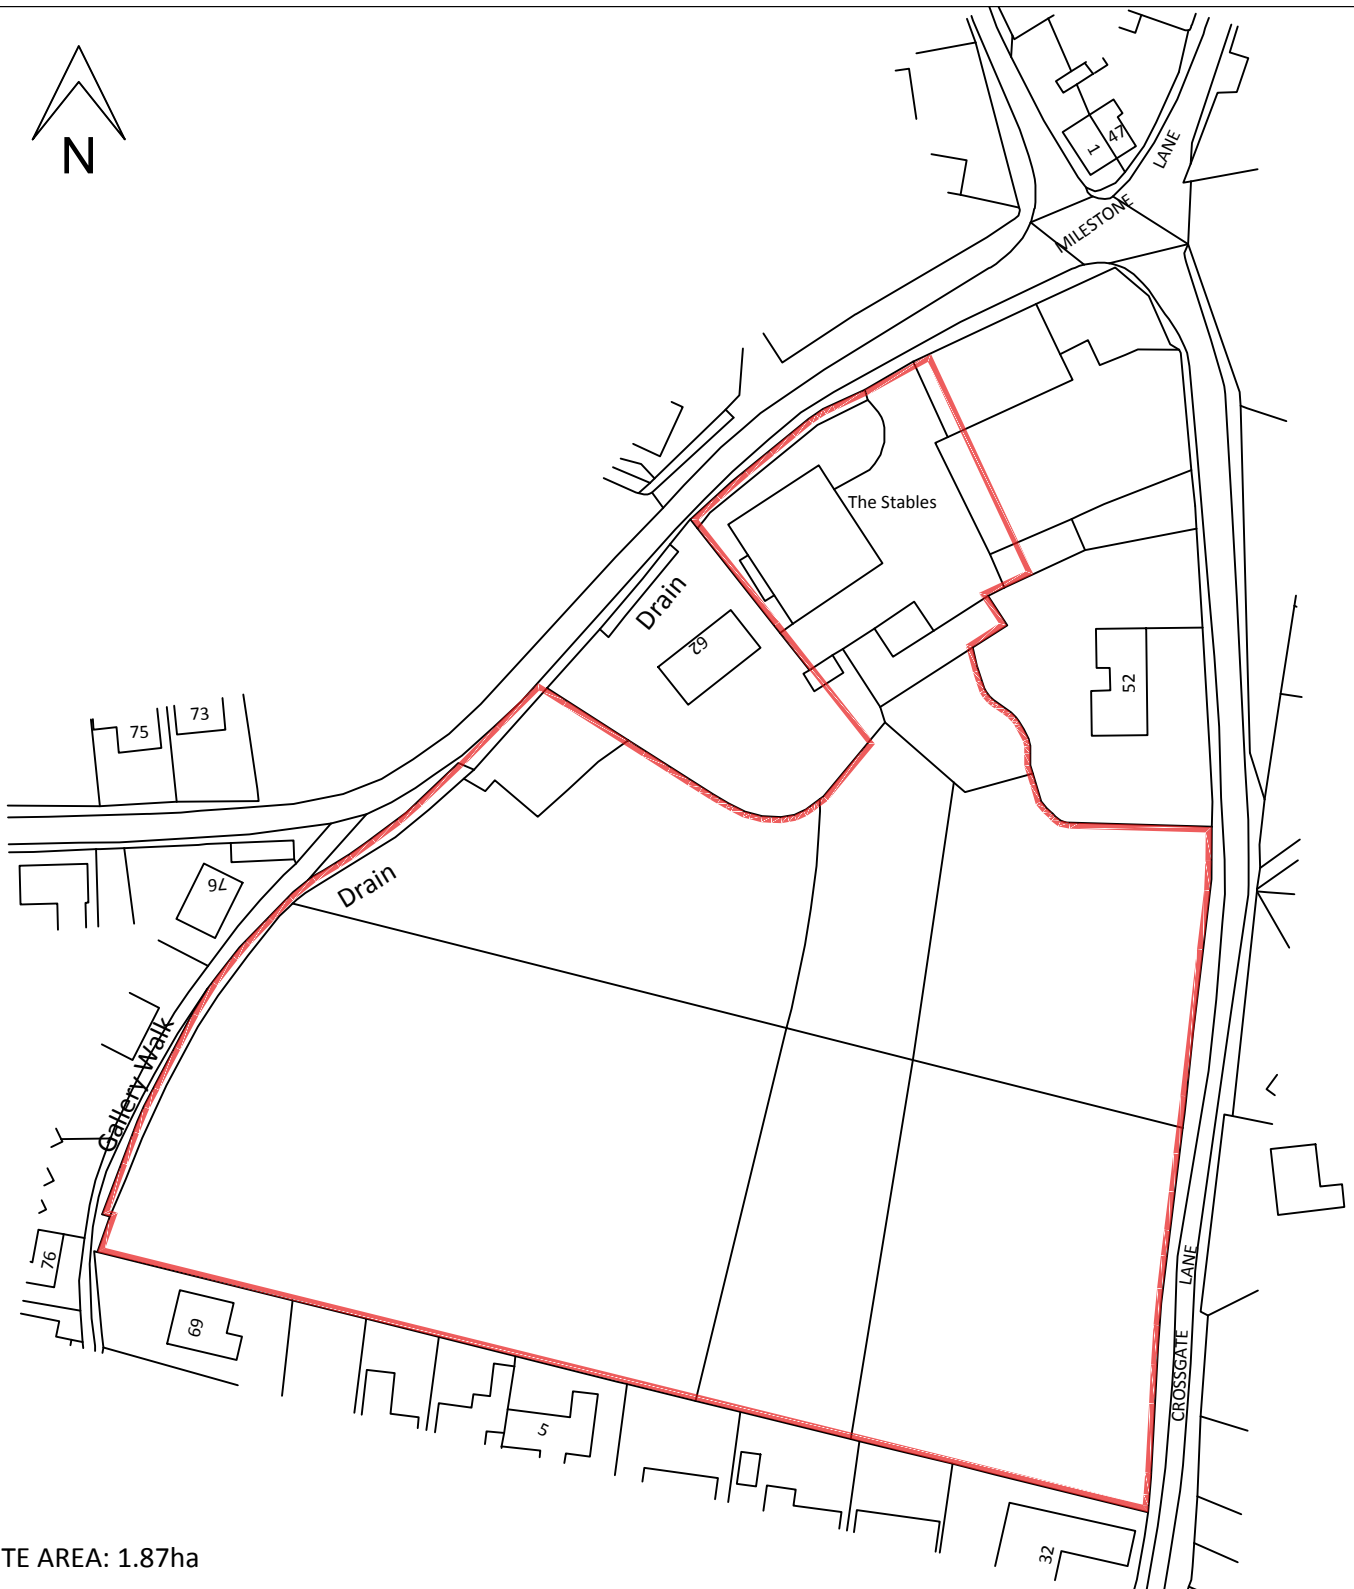

SITE AREA: 1.87ha

0 10 20 30 40 50m



1:1250

THIS DRAWING IS FOR THE
PURPOSE OF OBTAINING
PLANNING PERMISSION ONLY

Reproduced from Ordnance Survey Map with the permission
of the controller of HM Stationery Office.
Crown Copyright reserved
Robert Doughty Consultancy Licence No. AR 100010613

CDM NOTE:

The design has been undertaken as far as possible to avoid risks to health and safety or to reduce and control the effects of any unavoidable risks.

Any relevant information identifying risks which are not able to be eliminated will be included within the project Health and Safety file.

Rev.	By	Notes	Date
rdc Robert Doughty Consultancy			
32 High Street, Helpingham Sleaford, Lincolnshire NG34 0RA Tel: 01529 421646 Fax: 01529 421358 Email: admin@rdc-landplan.co.uk Web: www.rdc-landplan.co.uk			
Client: Mr & Mrs R Hart			
Project: Milestone Lane, Pinchbeck			
Drawing title: Location Plan			
Drawing No. 1238-1-LP01	Rev.	Drawn WW	
Scale 1:1250 @ A4	Date 08/08/16	Checked LMS	

All measurements should be checked against on site conditions and any discrepancies should be brought to the attention of the Robert Doughty Consultancy.