
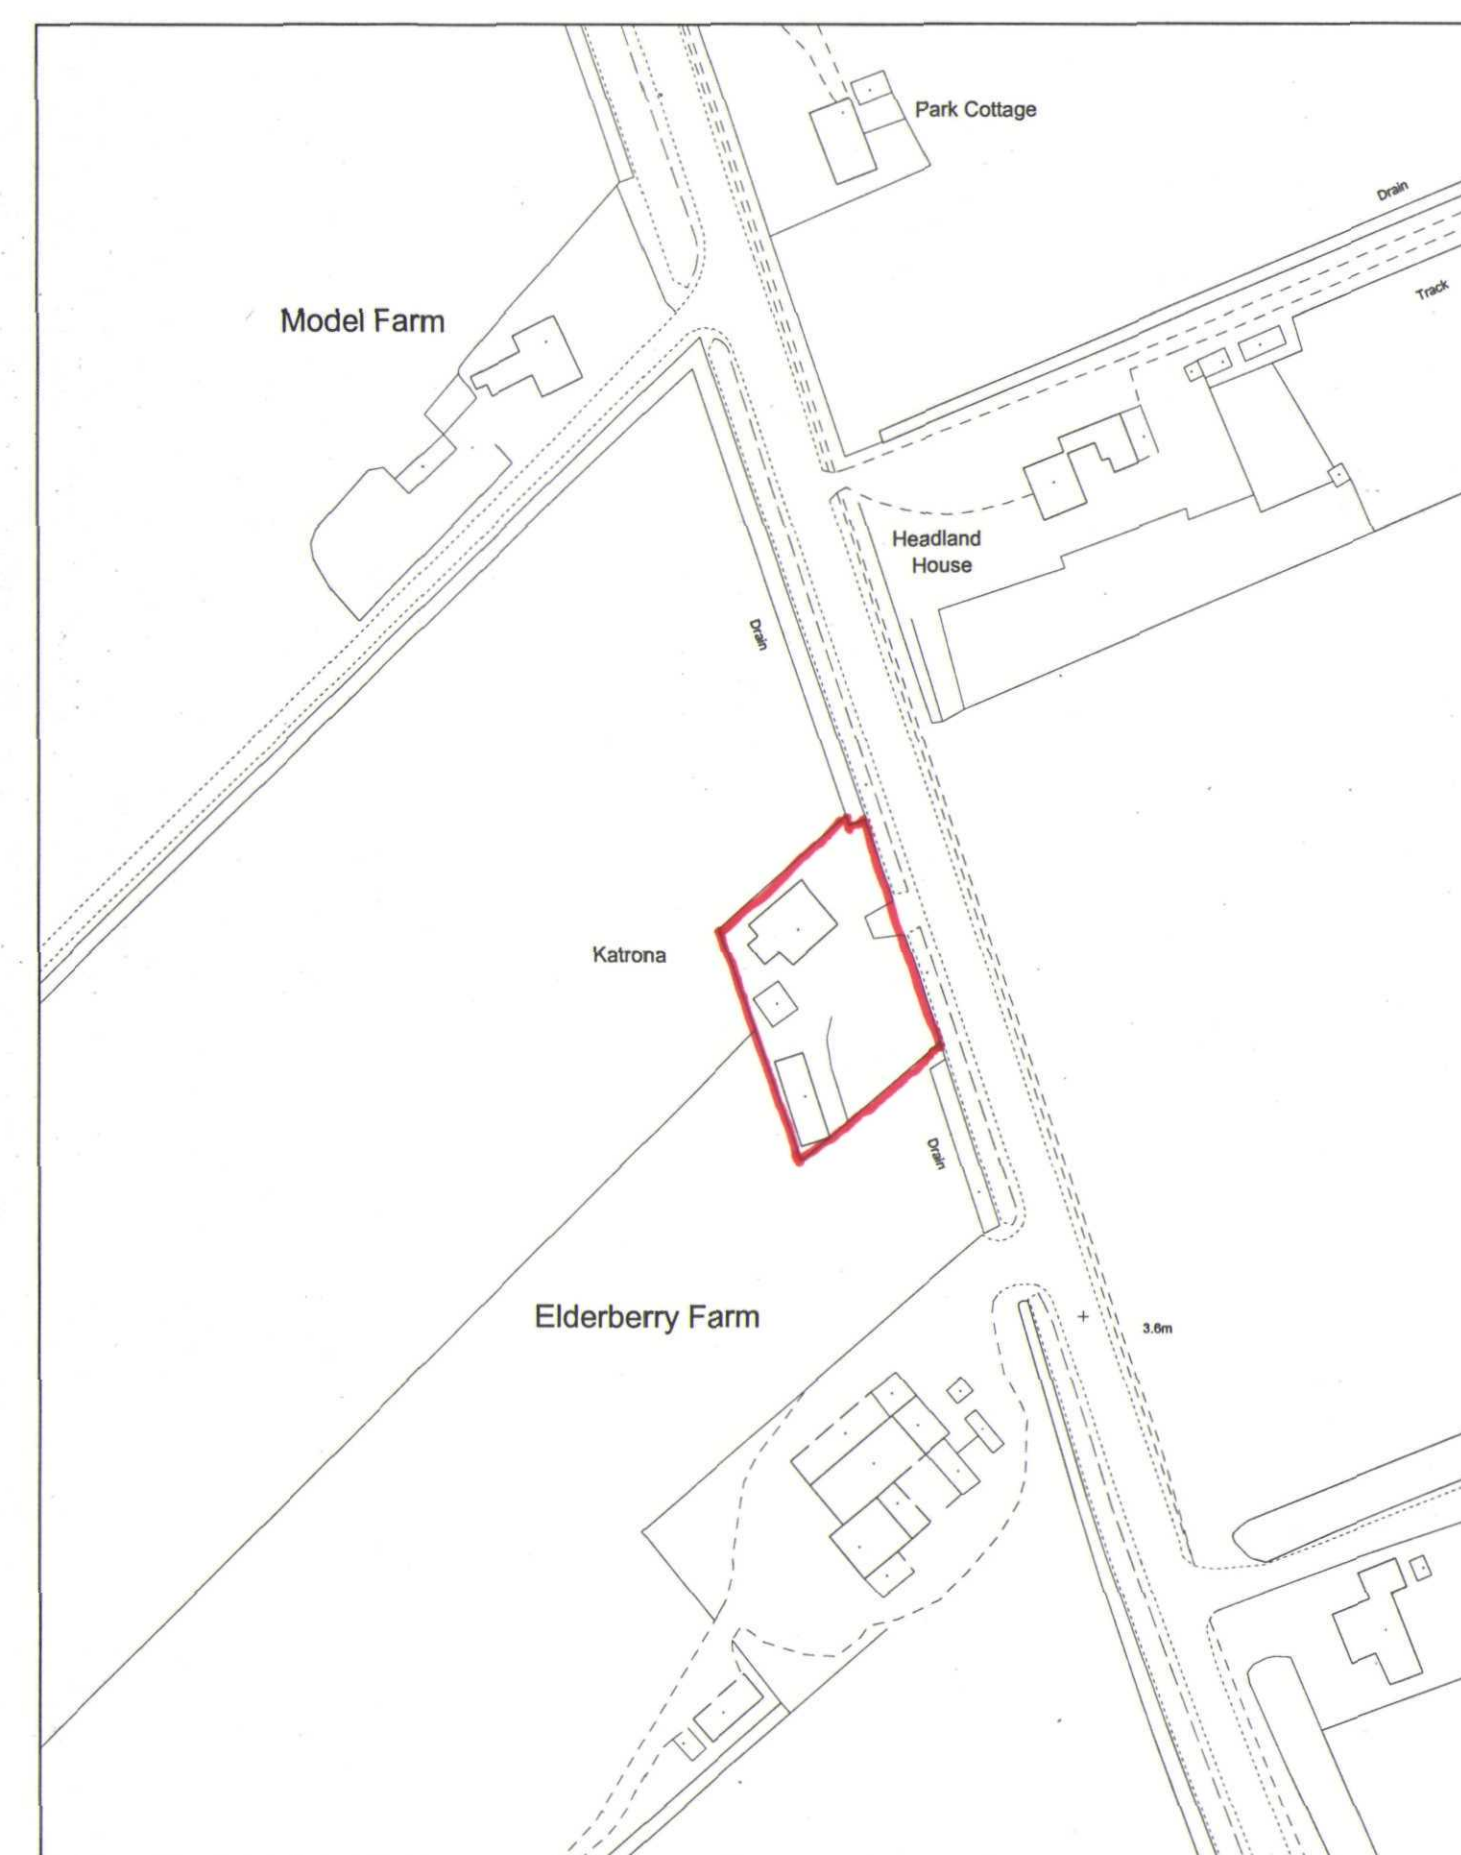
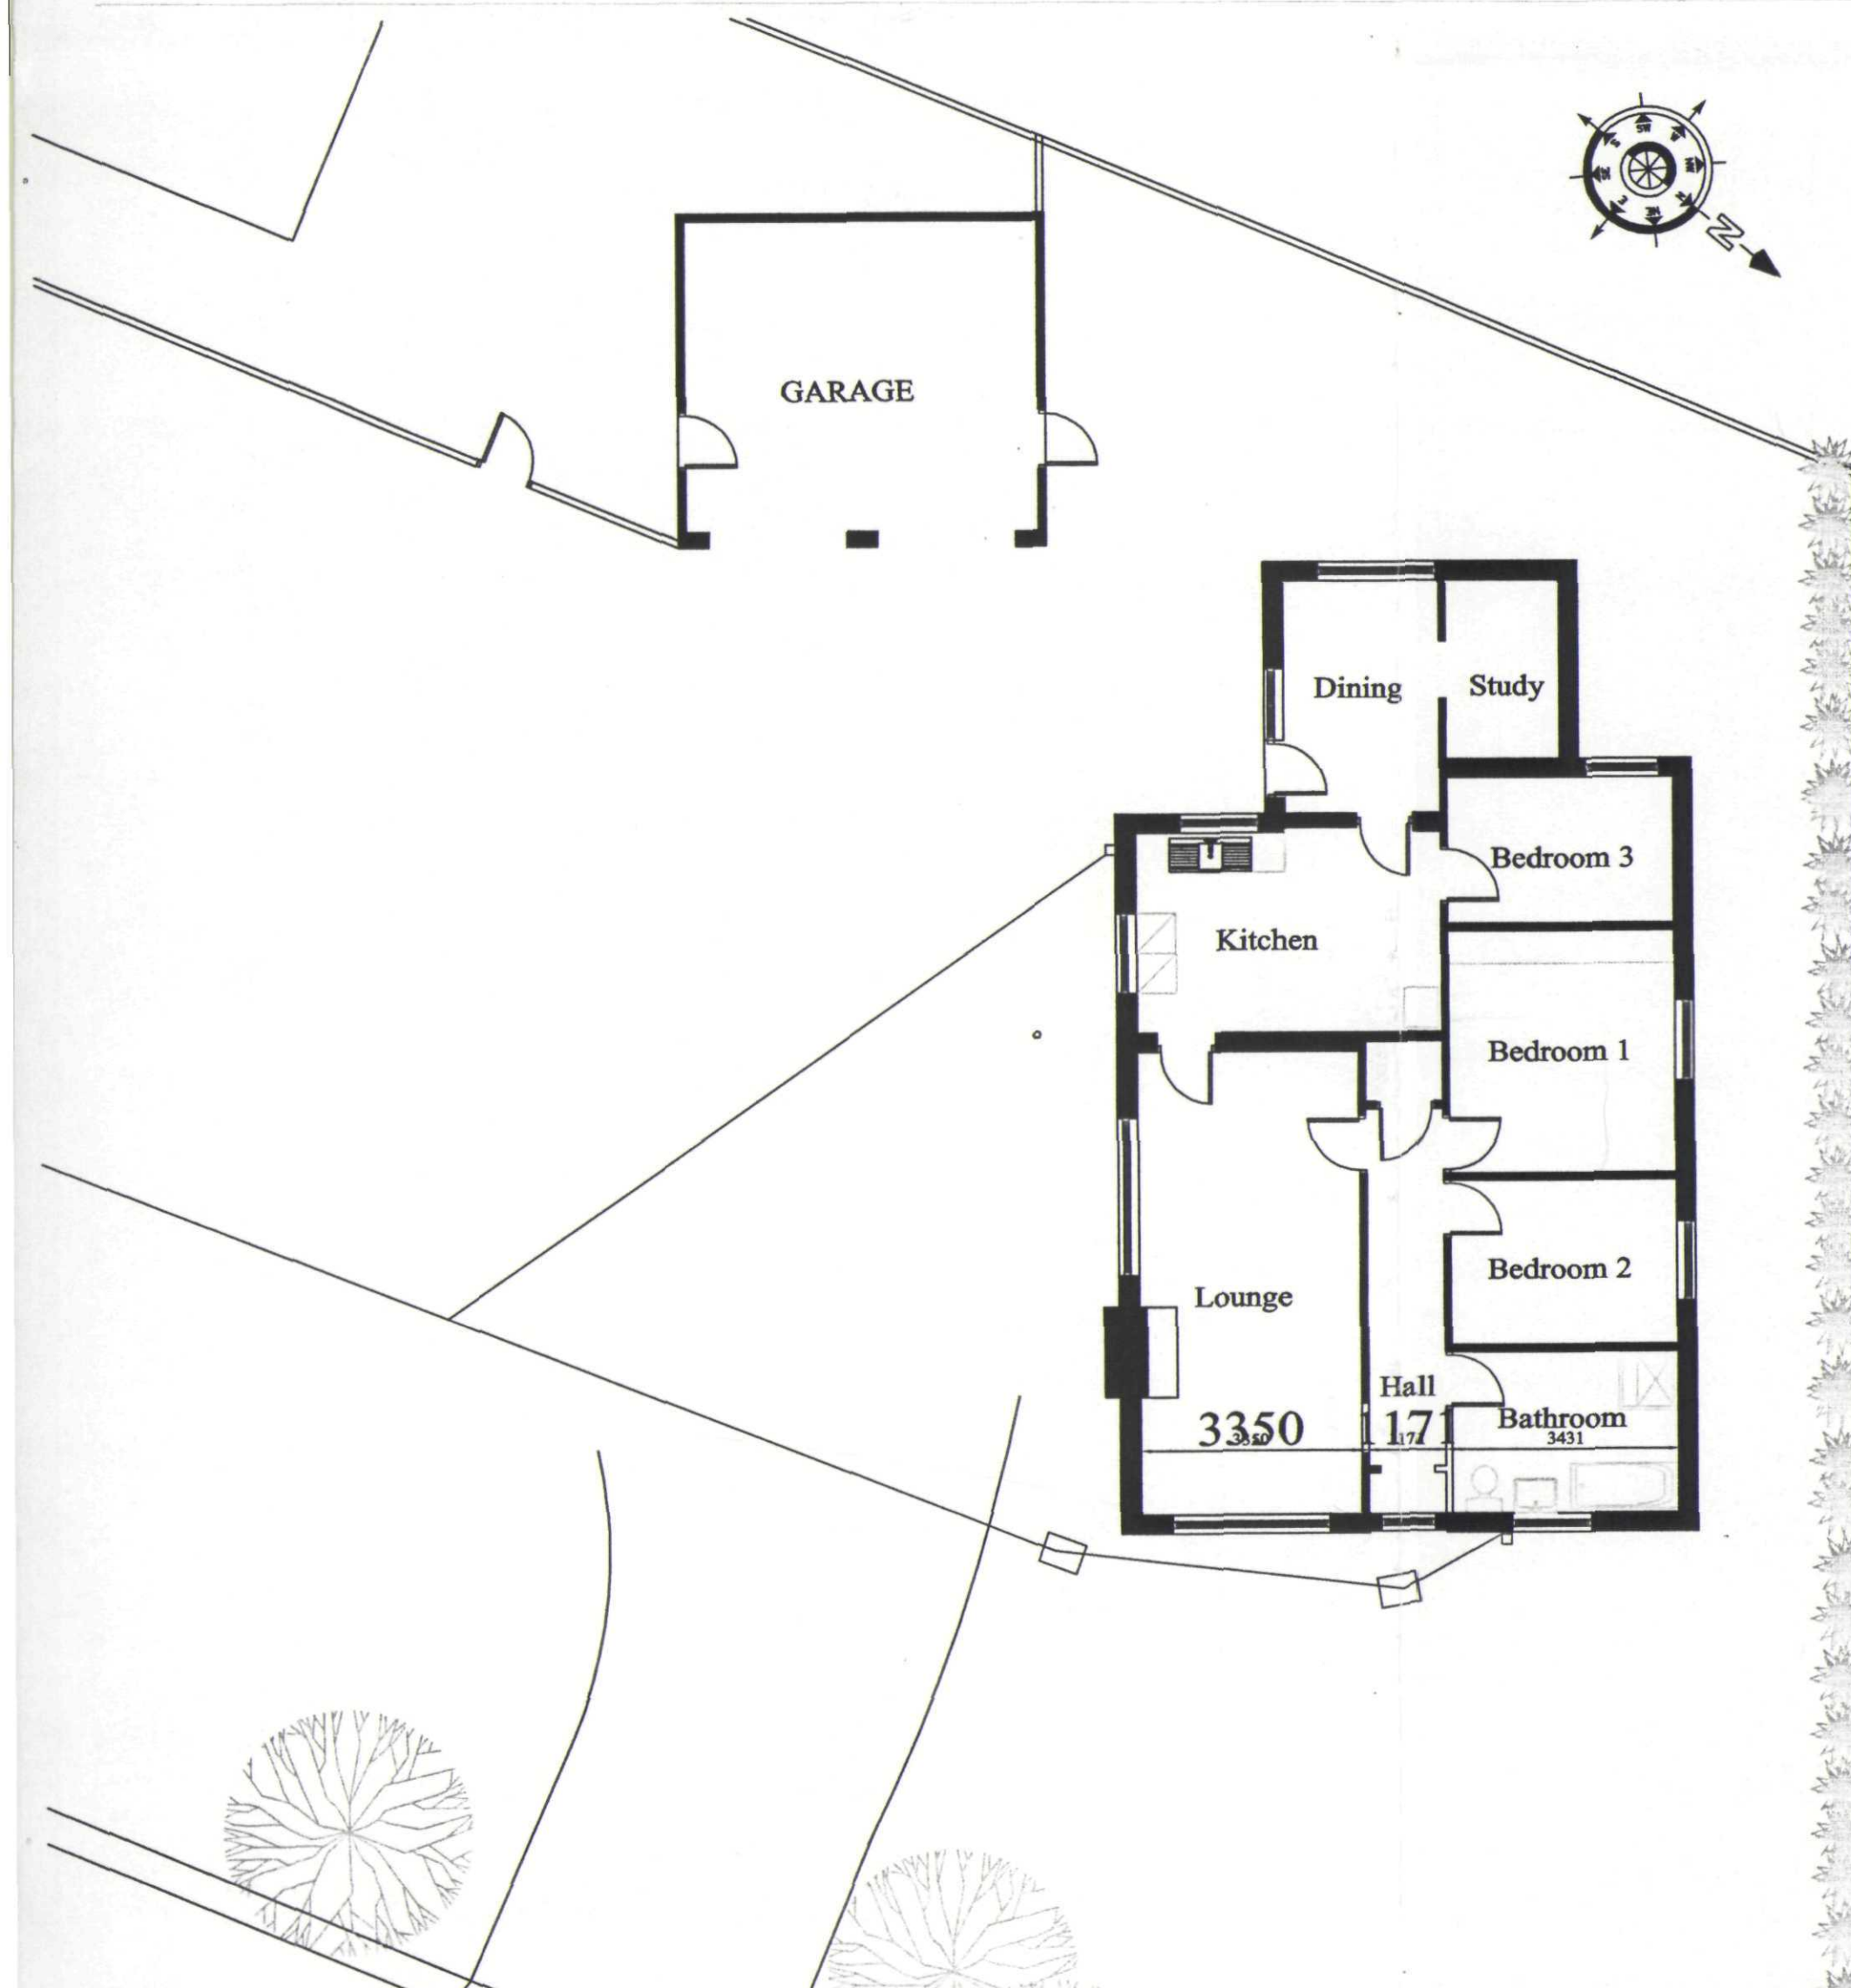
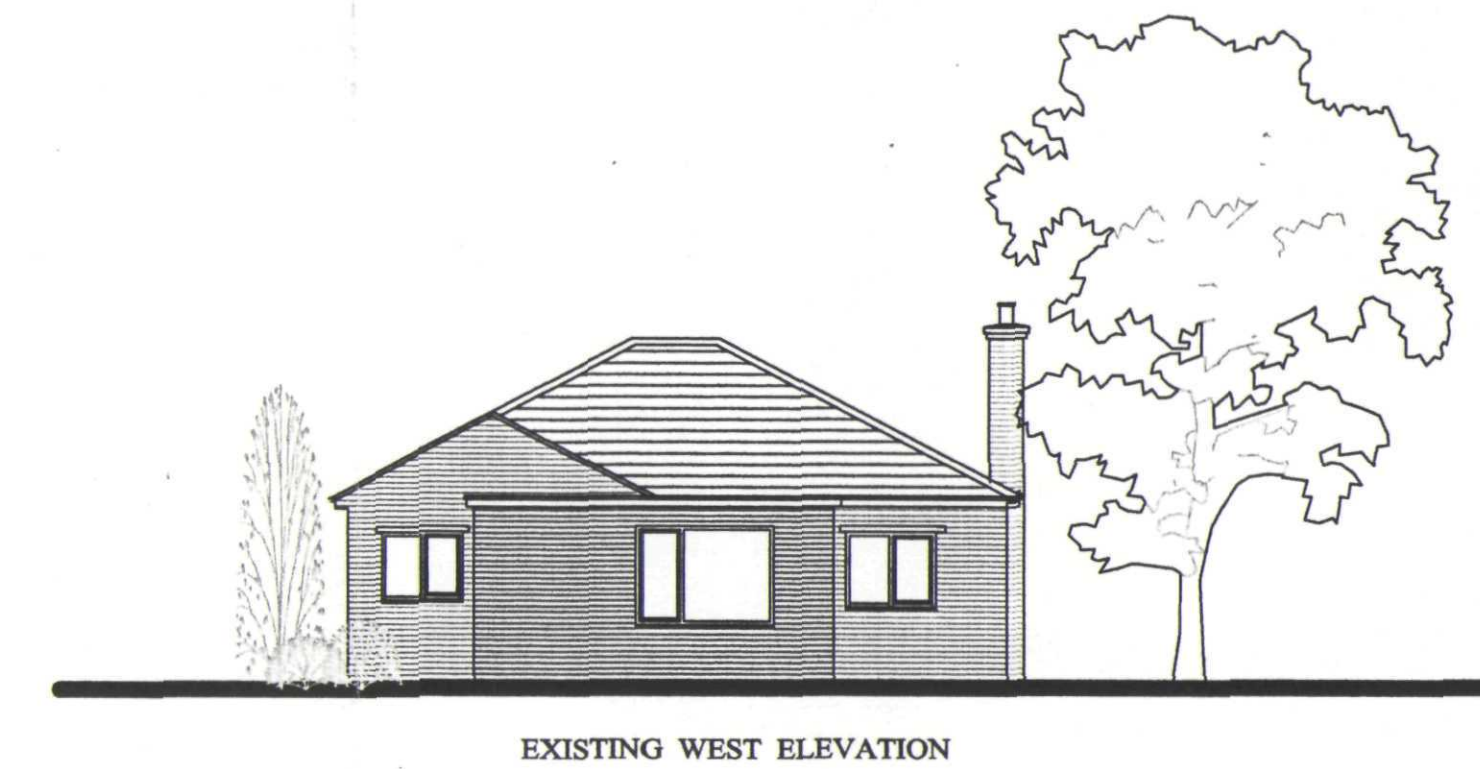
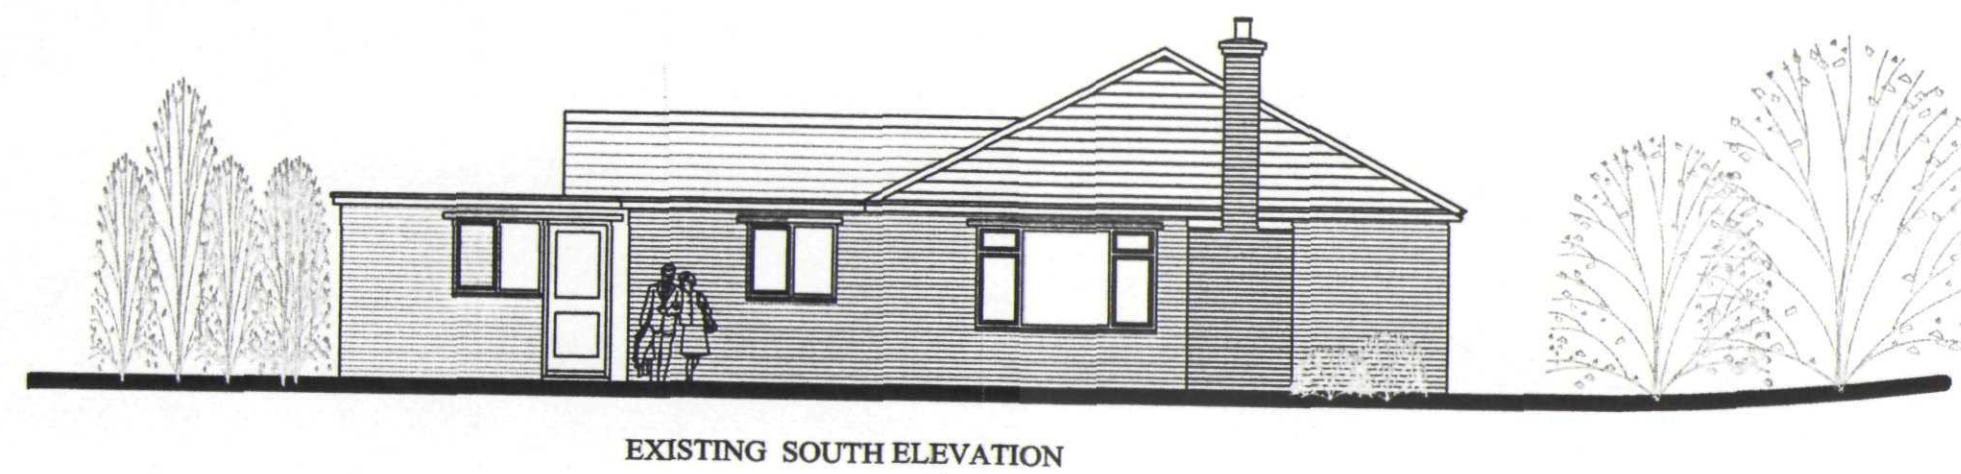
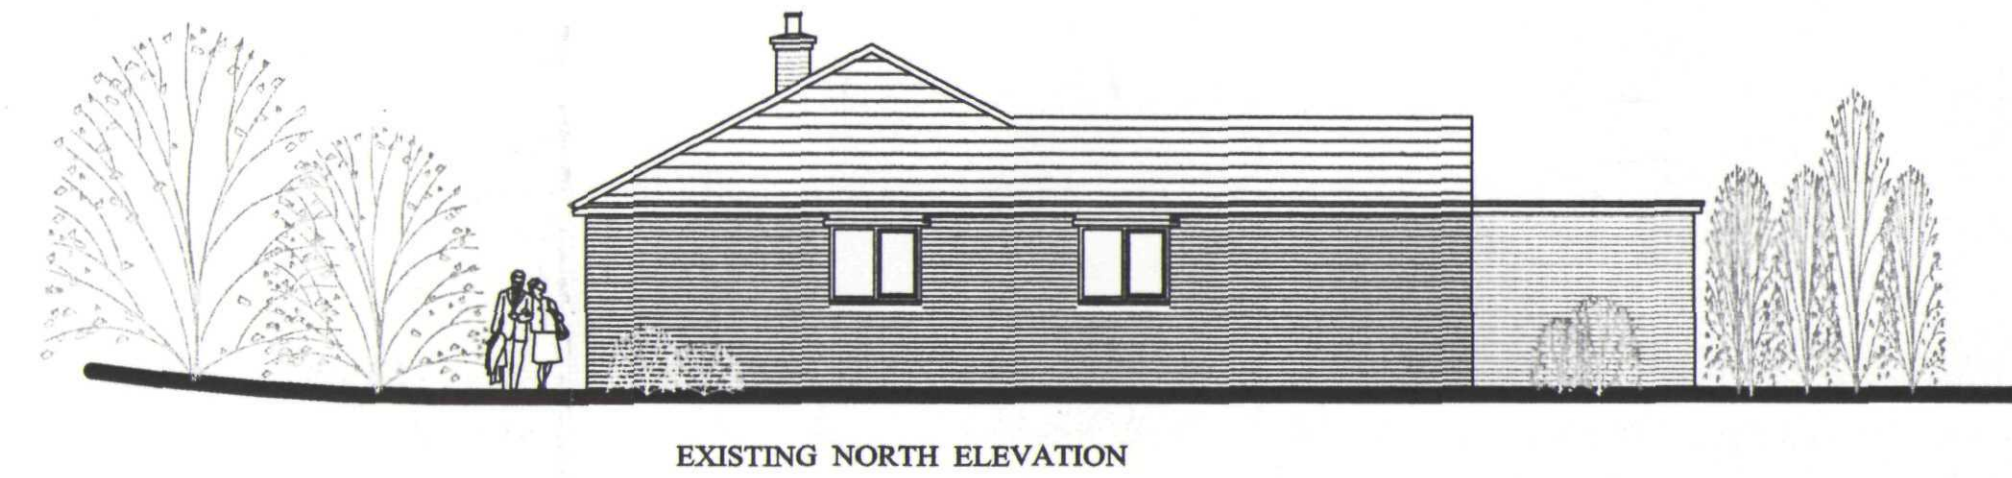
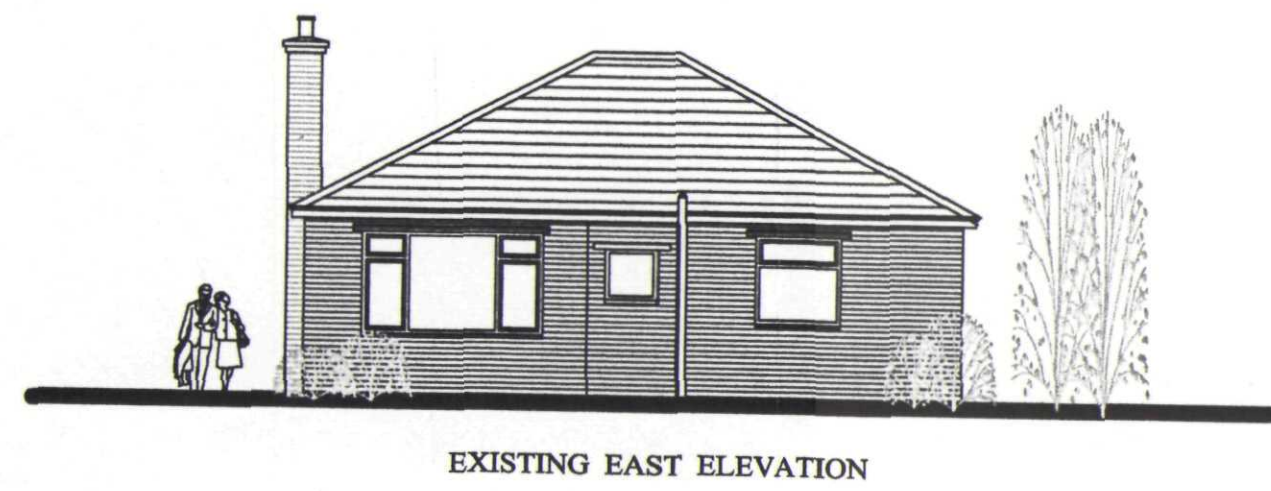


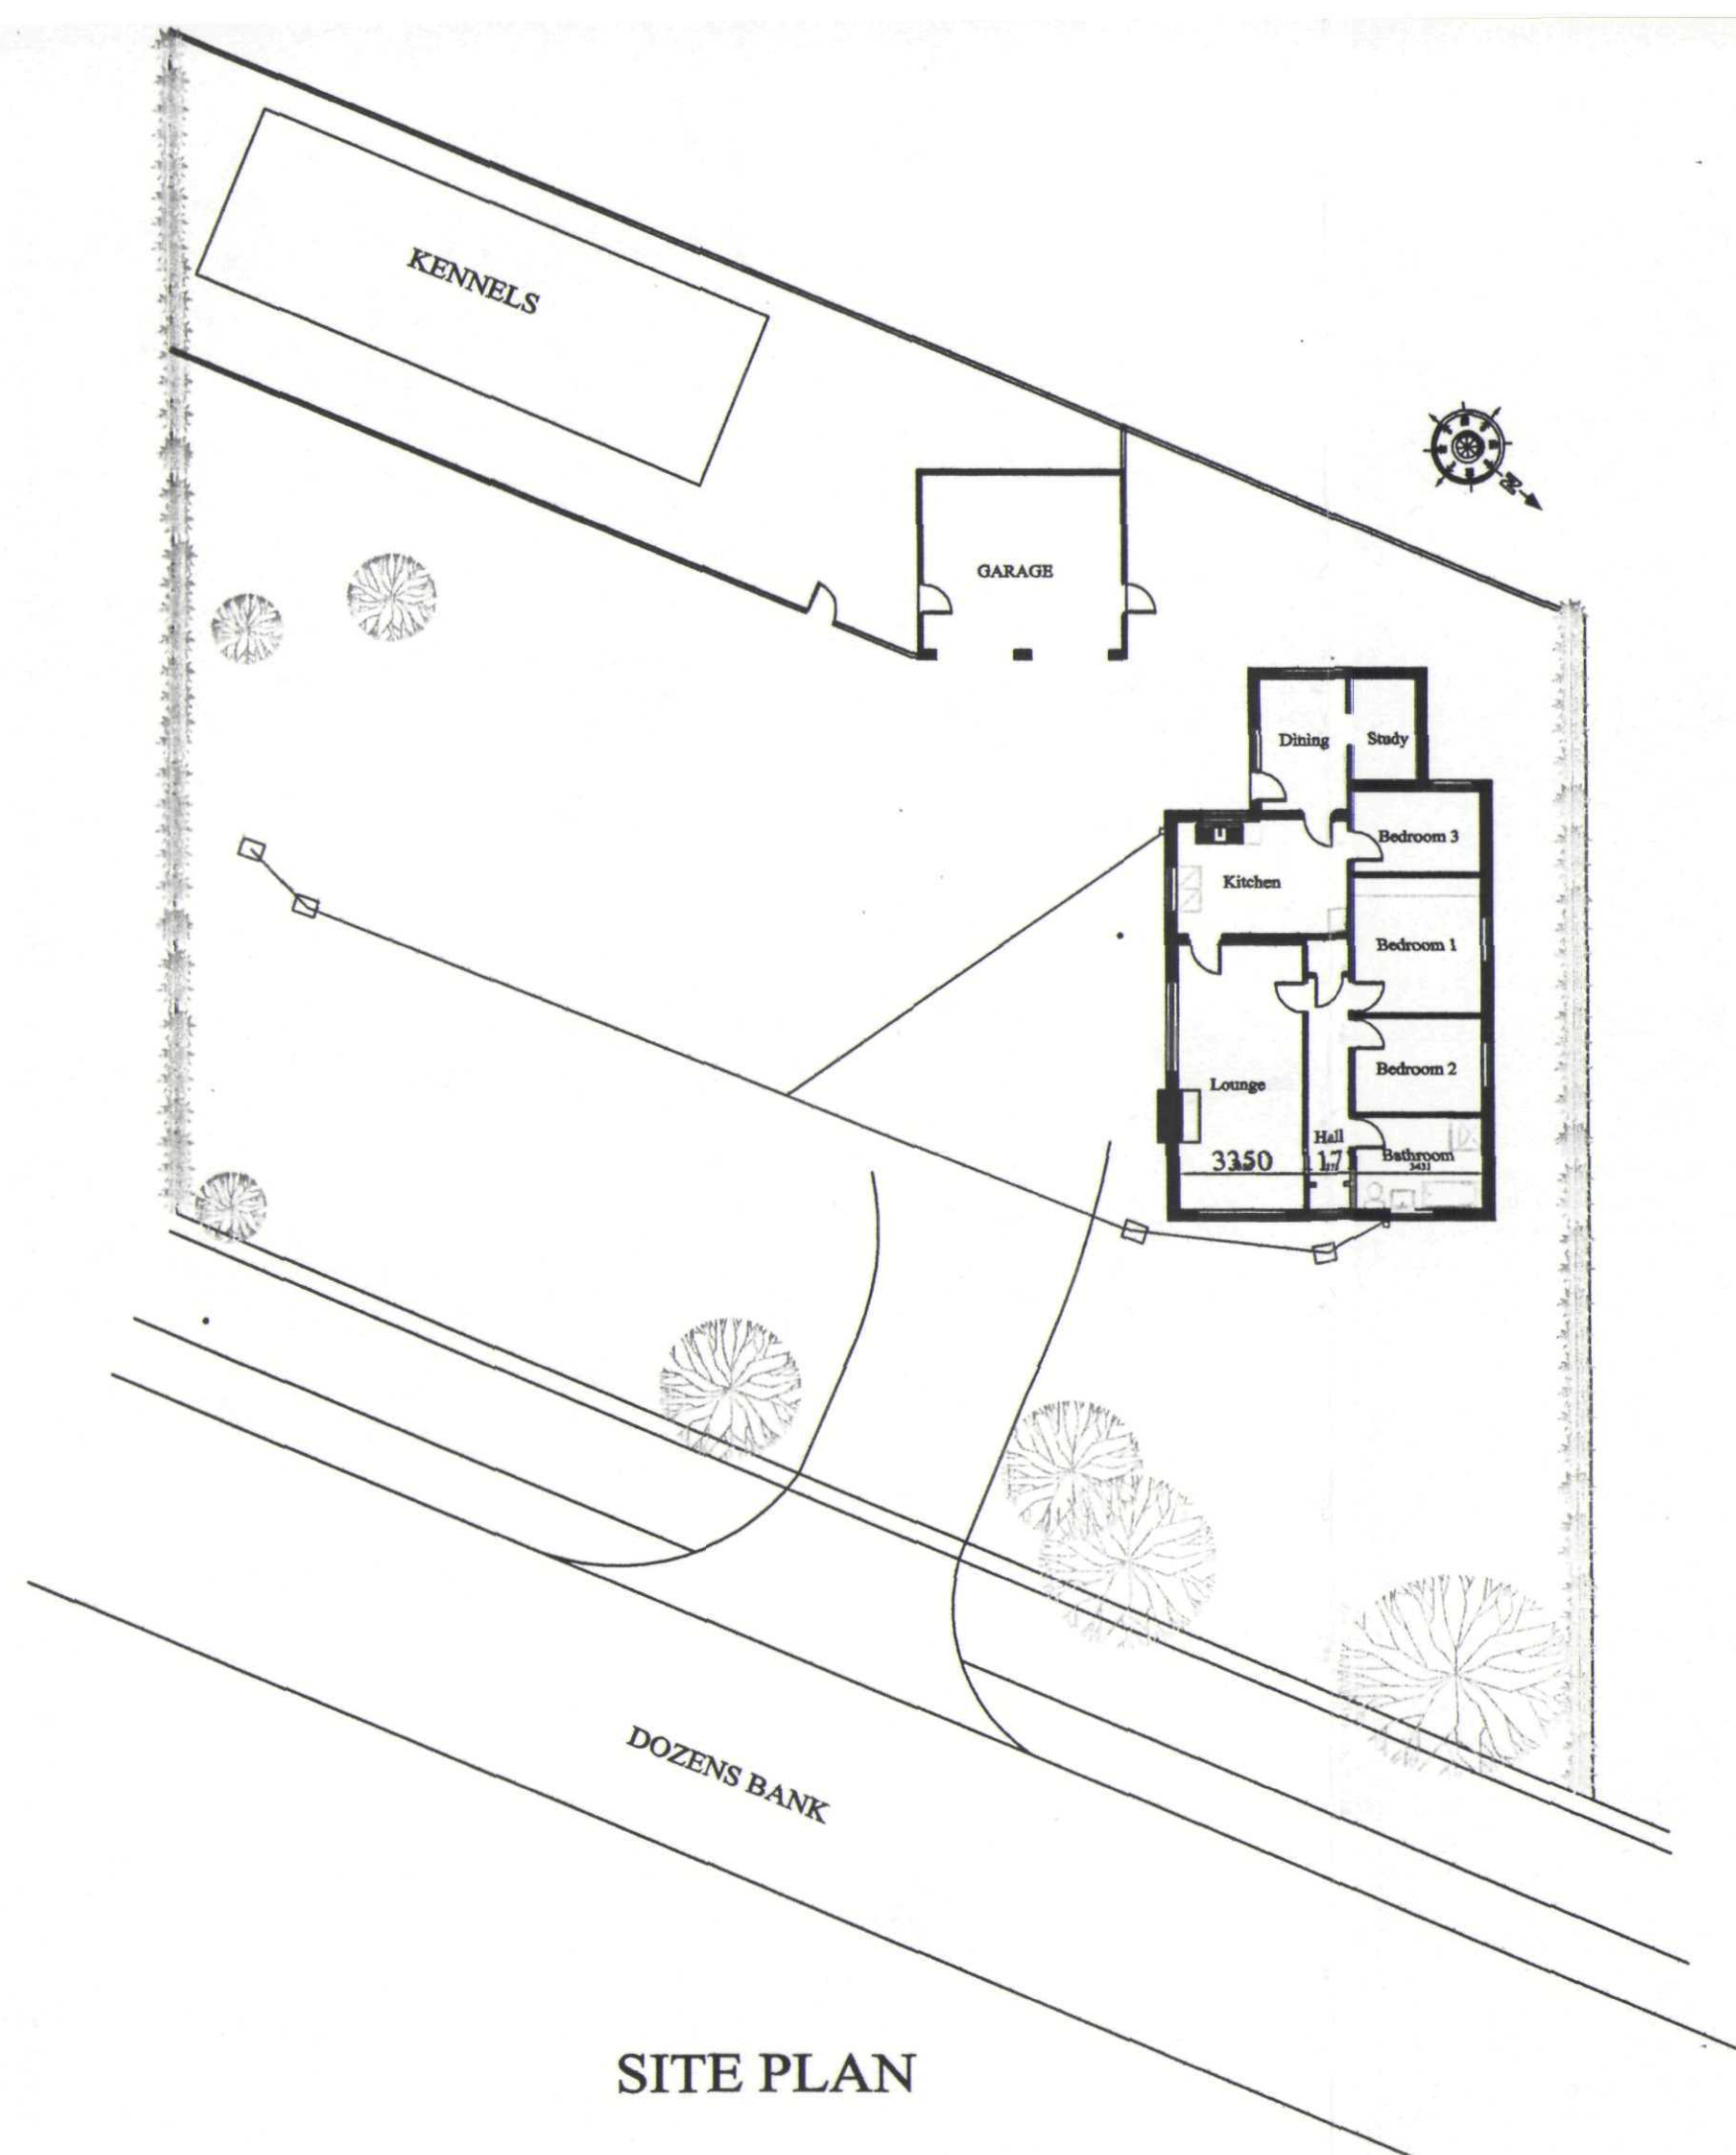

**DETERMINED  
PLAN**

SMDC  
Planning & Development  
- 1 OCT 2004  
Ref: 1315104

**JOHN D LYNCH**  
partnership  
CHARTERED ARCHITECTS

Client:-Hansens  
**Mr Lunney**

Project:-  
**Alterations and Extensions  
to Nutts End, Dozens Bank**

Drawing:-  
**Existing Plans and  
Elevations**

Date :  
**Jun 2004**

Drawn  
**JDL**

Job No.  
**1625**

Drawing No.  
**AL/1**

Scale.  
**1:100 & 1:200  
1:1250**

Revision No.