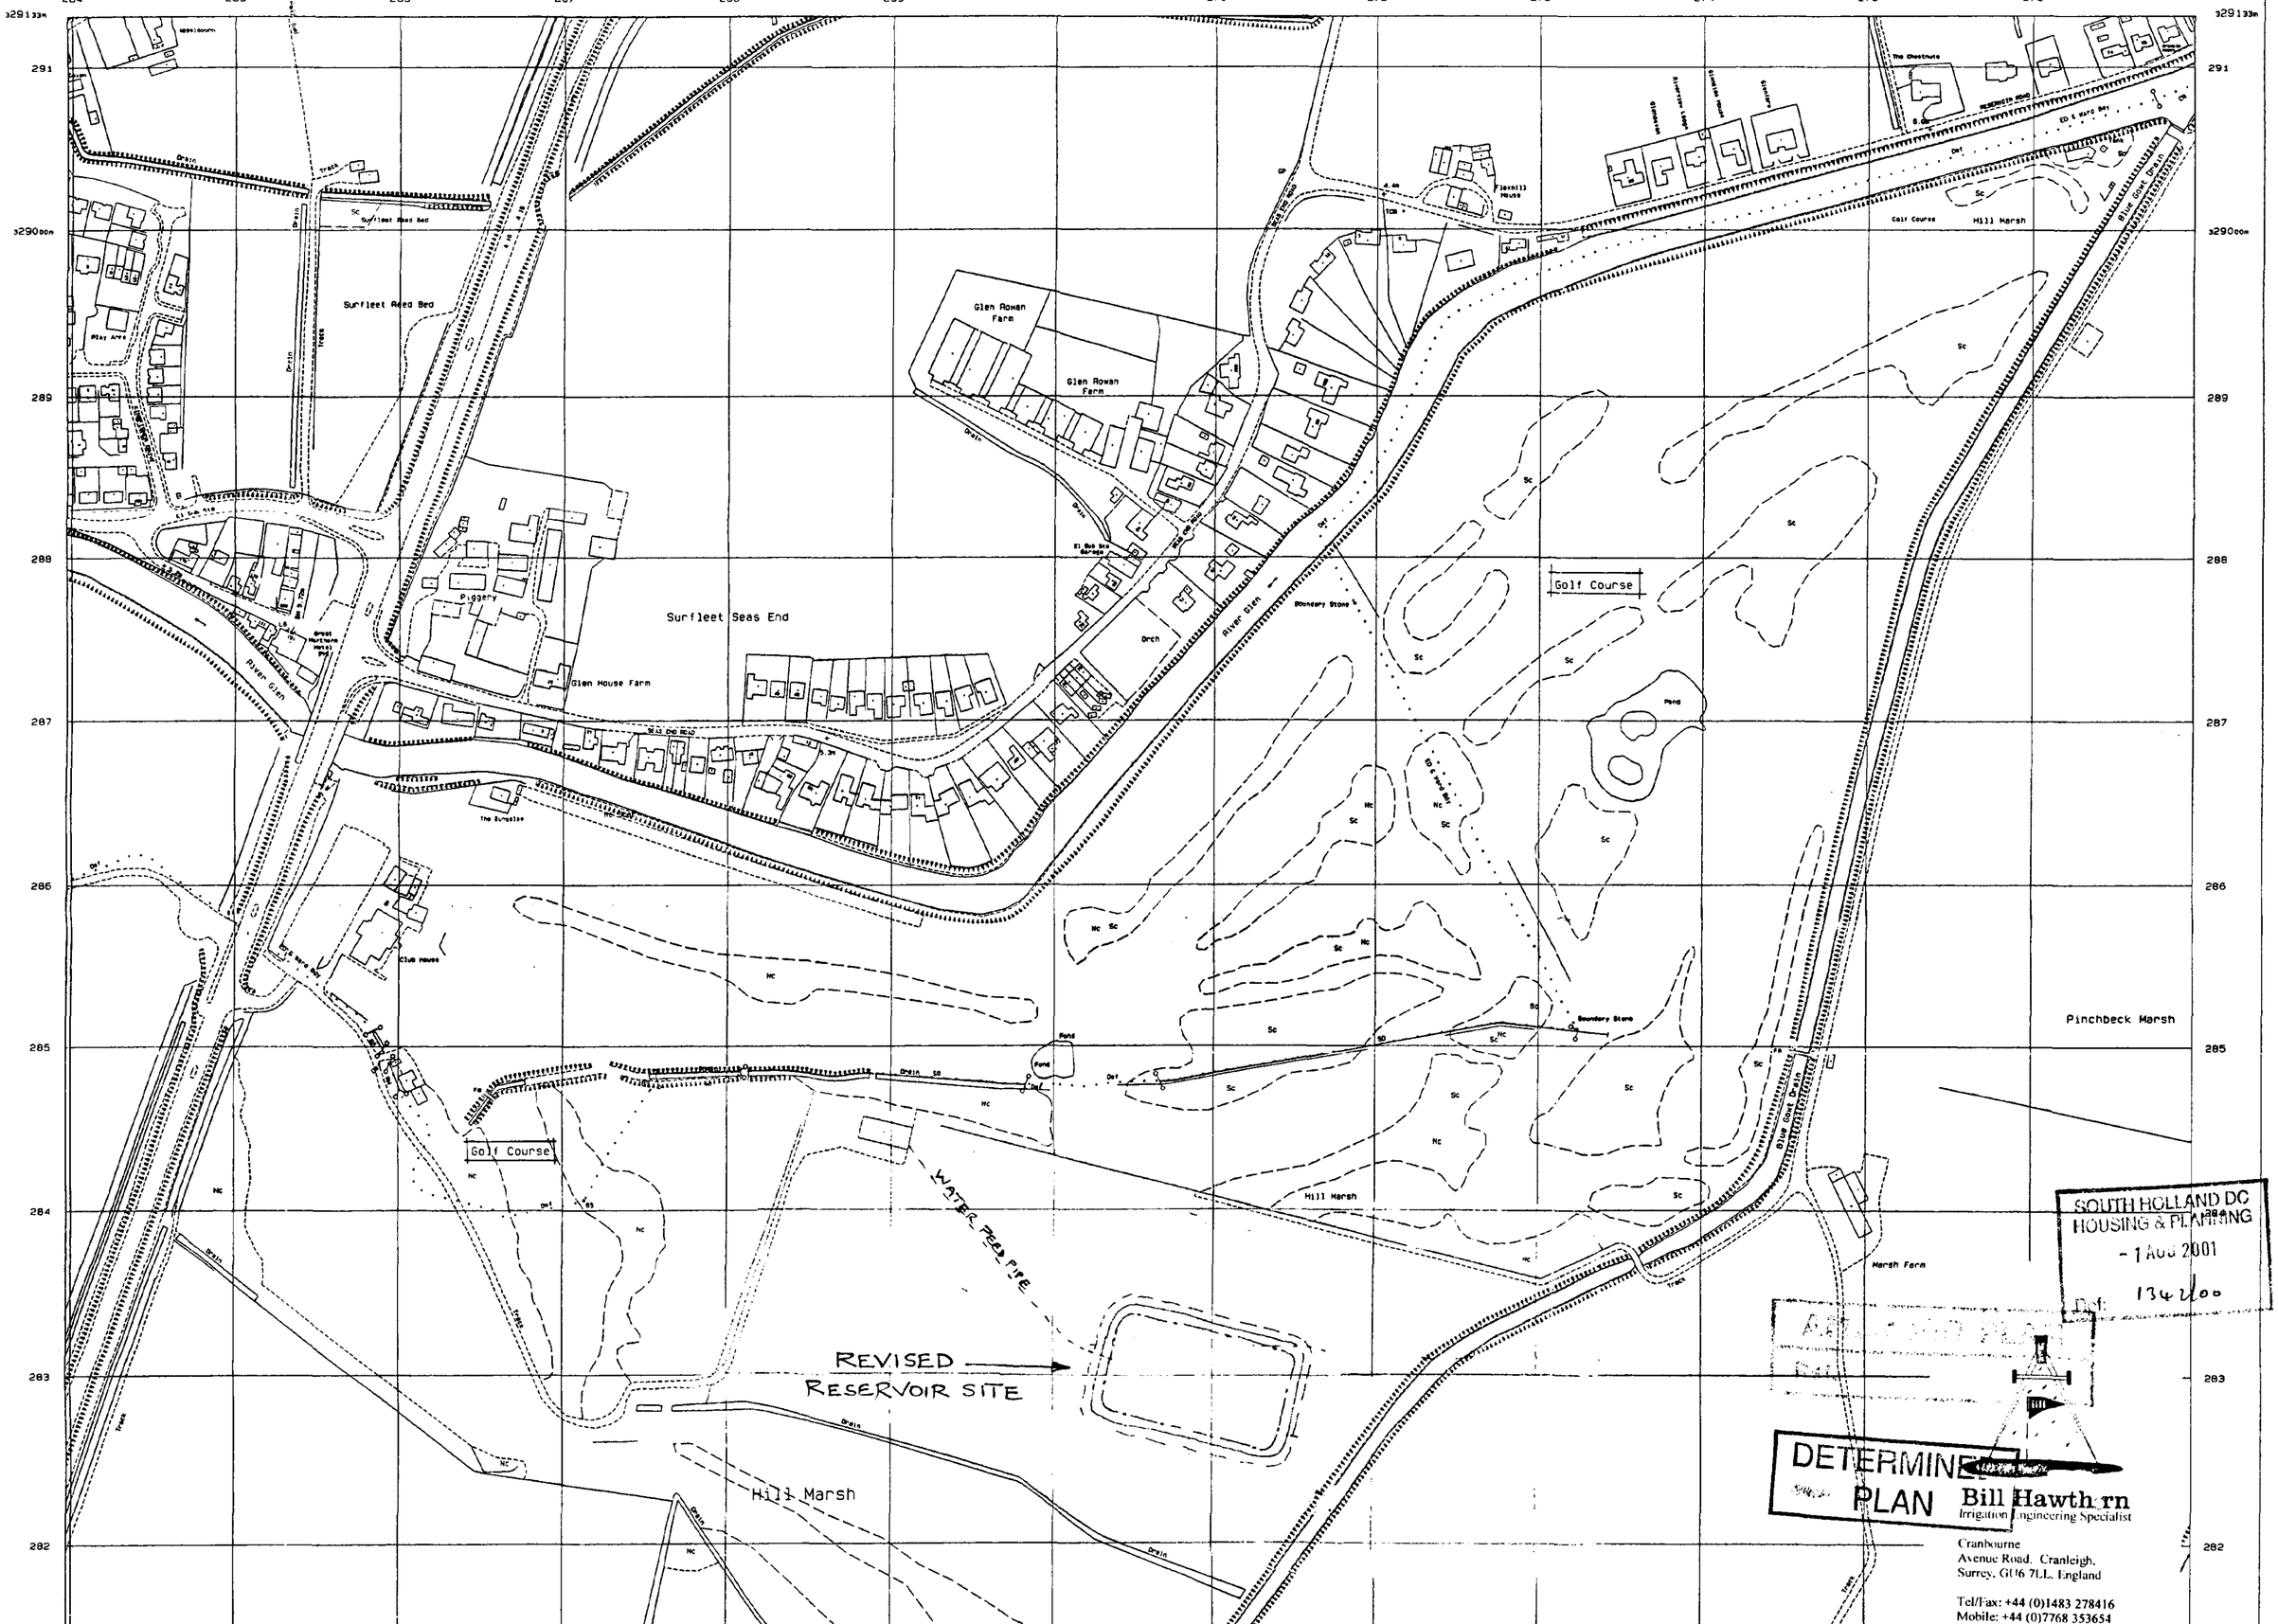

Surfleet Reed Bed
Surfleet Seas End
Glen Rowan Farm
Glen House Farm
Piggery
Golf Course
Golf Course
Pond
Pond
Boundary Stone
Boundary Stone
River Glen
River Glen
Blue Goat Drain
Blue Goat Drain
Hill Marsh
Hill Marsh
Pinchbeck Marsh
Marsh Farm
Club House
The Bungalow
The Chestnuts
Hillcrest
Glenrose
Glenmore
Sunnyside
Glenrowan
Glenrose Road
Hillcrest Road
Hillcrest Road
WATER FEED PIPE
REVISED
RESERVOIR SITE
Drain
Drain
Drain

Spalding Golf Club

Proposed Reservoir

Dimensions as shown
Total Working Capacity c. 2.9m gallons

1. All levels to Temporary Benchmark at 10.00
2. Earthworks contractor to be responsible for soundness of embankment and base construction
3. Variations to dimensions to be agreed on site
4. Lining system not shown

Drawn by	Date	Scale	Drawing No
MW	31.02.02	As indicated	006.02

Surrey Office
Cranbourne, Avenue Road
Cranleigh, Surrey GU6 7LL UK
Tel/Fax +44 (0)1483 278416
email: bill@2ic.co.uk

Lincolnshire Office
No. 10 Peregrine Close, Sleaford
Lincolnshire, NG34 7UY England
Tel/Fax +44 (0)1529 300224
email: marcus@2ic.co.uk
Website: 2ic.co.uk


2ic international irrigation consultants


NKEEPING
POUND

10.00

T.B.M. on chamber surround

Existing Soil
Holding Area

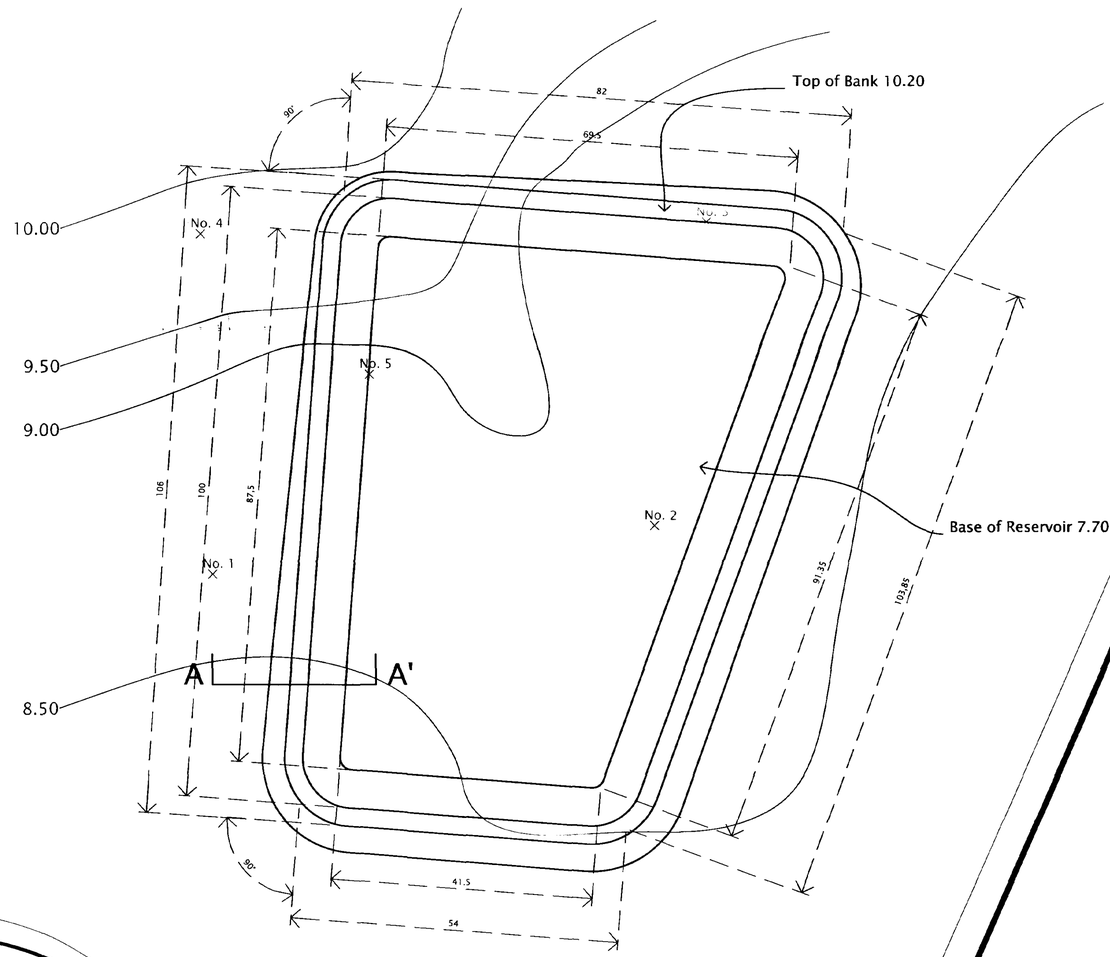

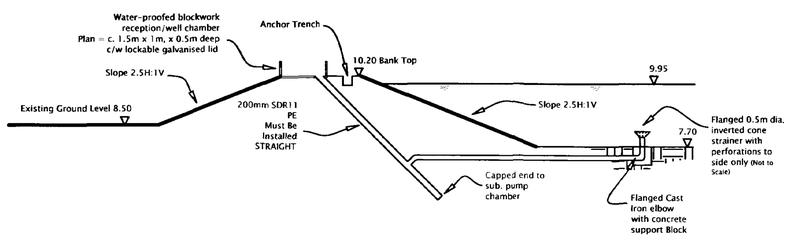


SECTION A – A' SHOWING TYPICAL ELEVATION AND RE-ABSTRACTION WELL SCALE 1:100

SHDC
Planning & Development
11 JUL 2002
Ref 1342/00

AMENDED PLAN
Ref. A/2

PROPOSED 3 MILLION GALLON IRRIGATION RESERVOIR
FOR
SPALDING GOLF CLUB, LINCOLNSHIRE

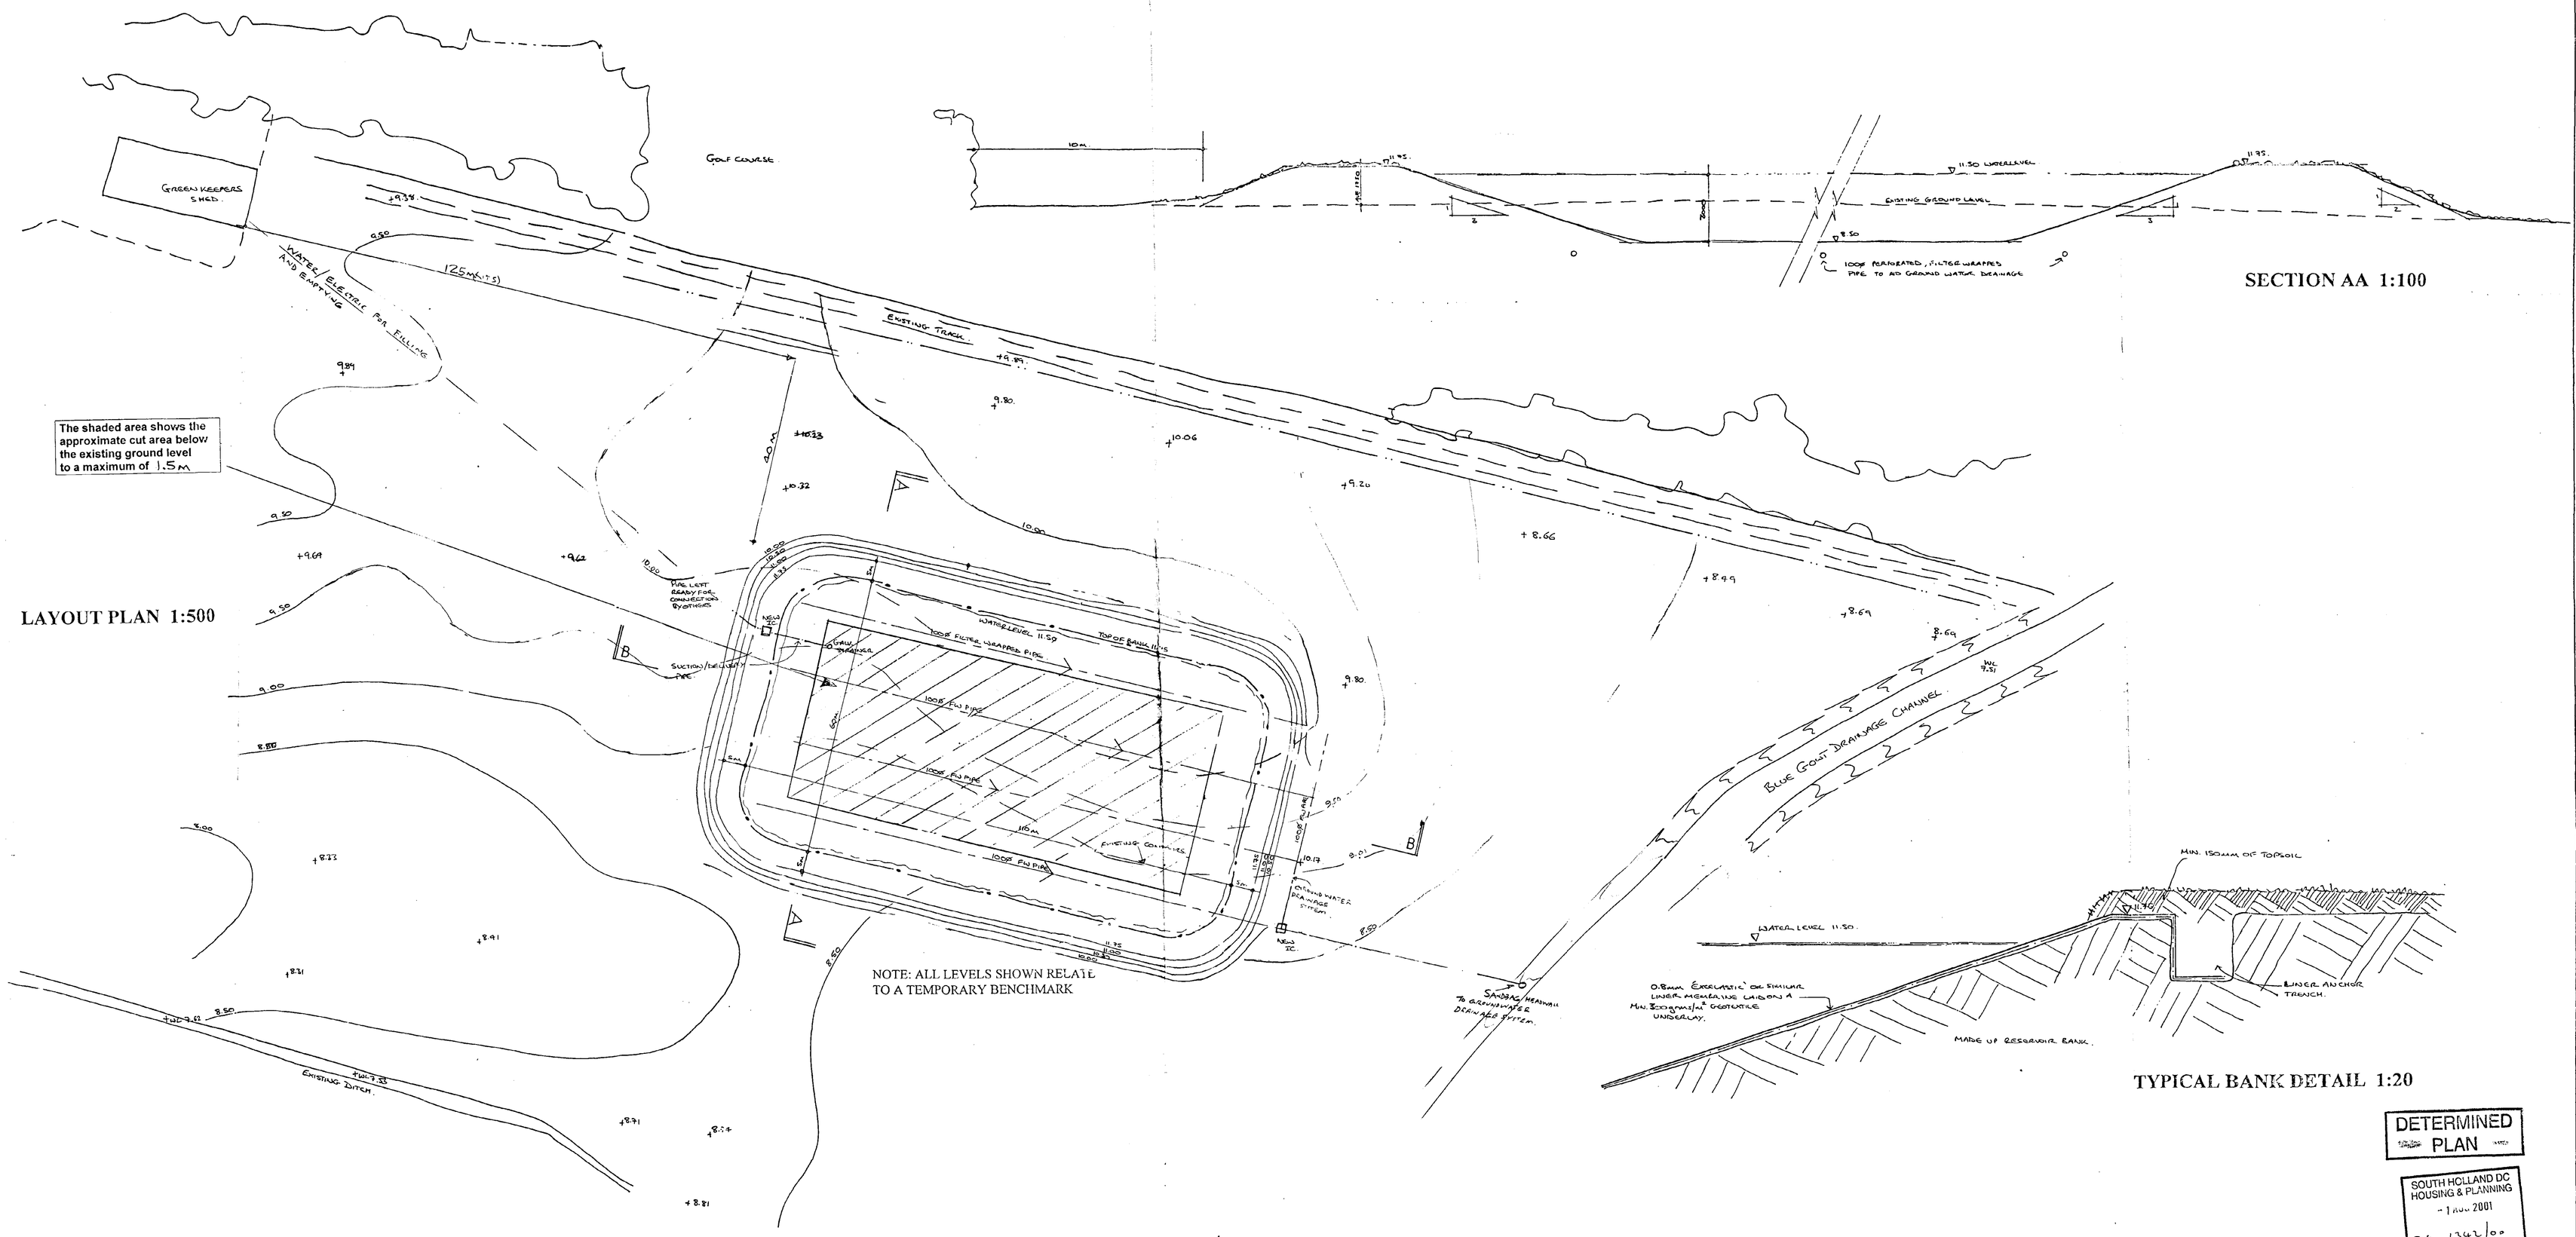

DETERMINED PLAN

SOUTH HOLLAND DC HOUSING & PLANNING
– 1 AUG 2001
Ref: 1342/00

AMENDED PLAN
A1

PLAN TO BE READ TOGETHER WITH DETAILED SPECIFICATION

Bill Hawthorn
Golf Irrigation Doctor

Cranbourne
Avenue Road, Cranleigh,
Surrey, GU 6 7EL. England

Tel/Fax: +44 (0)1483 278415
Mobile: +44 (0)7788 - 537634
e-mail: hawthorn.g@virgin.net.uk

ISS. 2 JULY 30/01 REVISED POSITION

PROPOSED 3 MILLION GALLON IRRIGATION RESERVOIR
SPALDING GOLF CLUB, SURFLEET, SPALDING, LINCOLNSHIRE.
Scale As shown | Detailed Proposal drawing | October 2000

Cut detail added for archaeological evaluation purposes Jan 8/2001.