


DETAIL 'A'

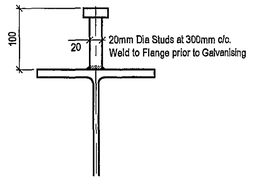


BRIDGE DECK DETAIL - SECTION Z - Z

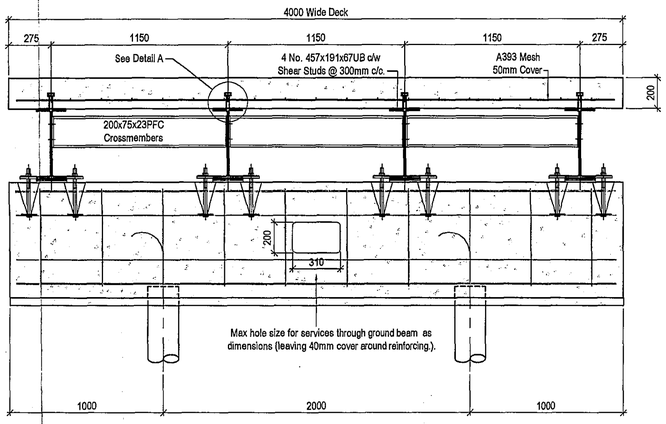

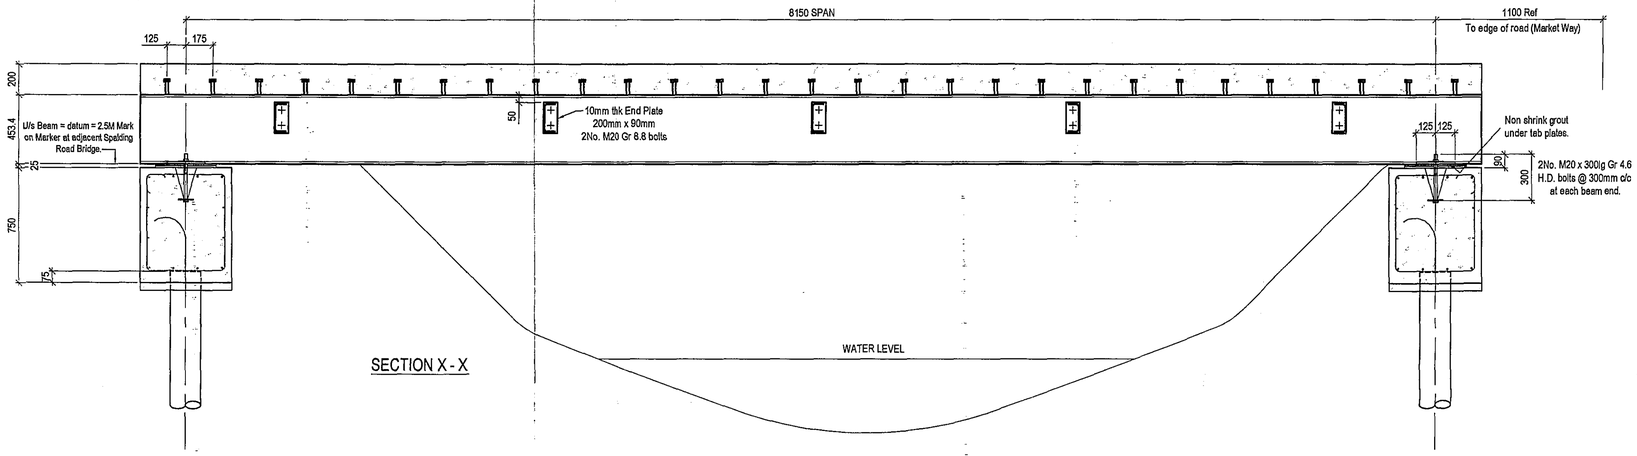


SECTION X - X

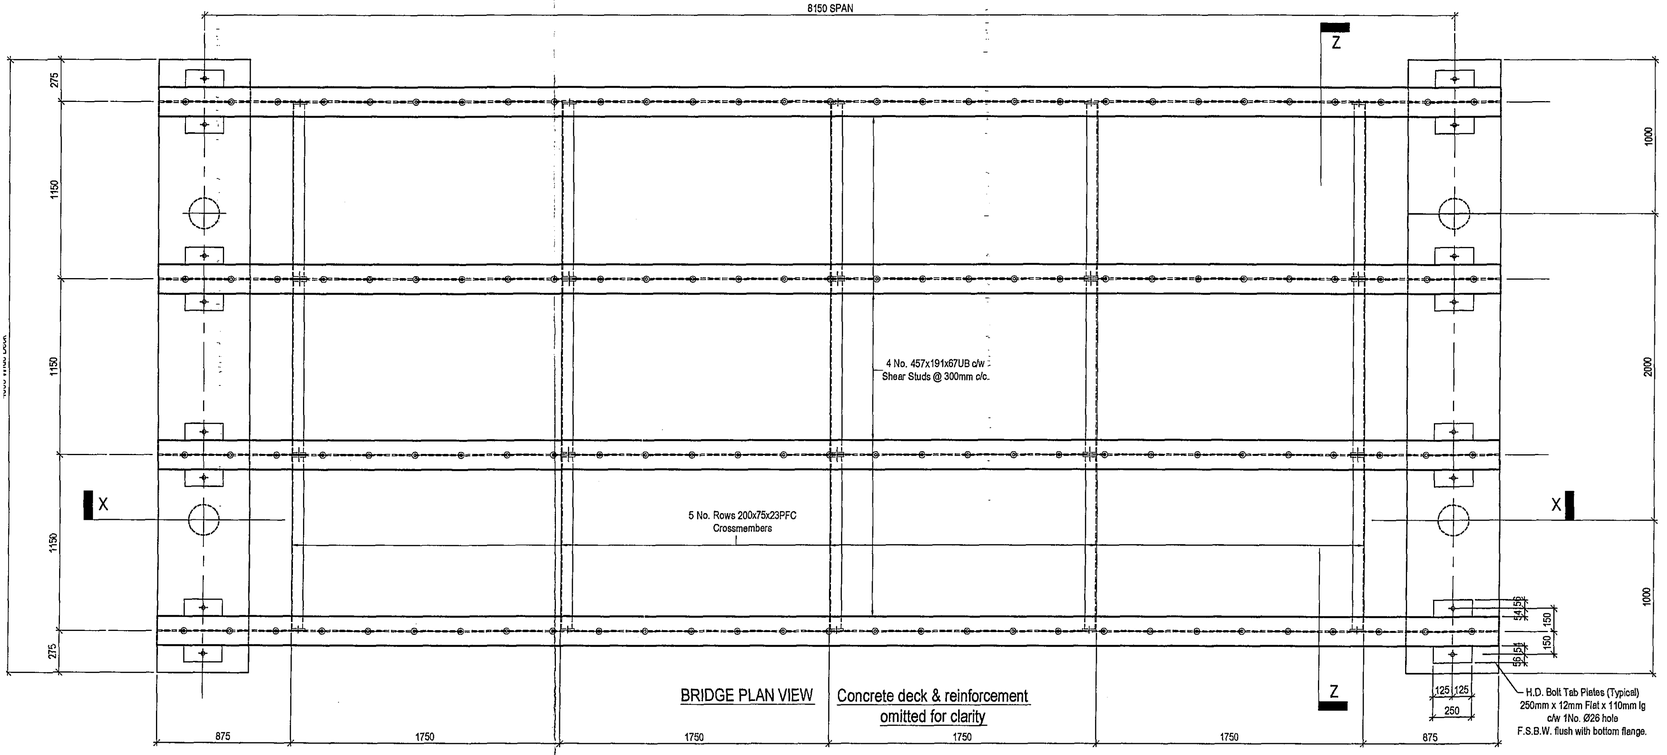

BRIDGE PLAN VIEW

Concrete deck & reinforcement omitted for clarity

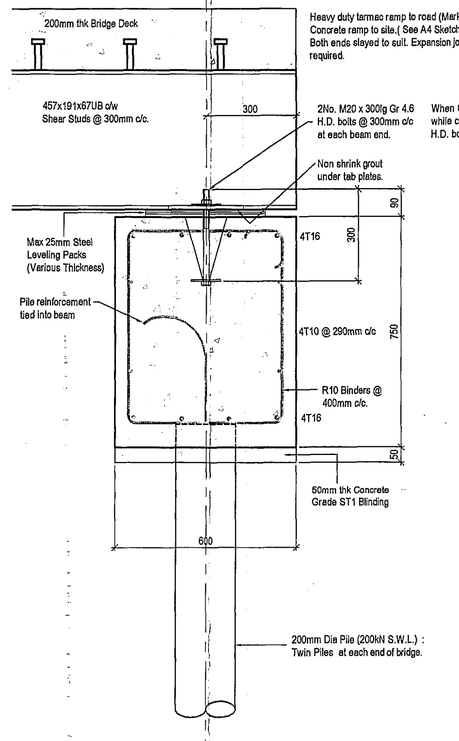

DETERMINED PLAN

DO NOT SCALE

NOTES:-

1. All dimensions are in mm unless otherwise stated.

2. This drawing should be read in conjunction with 06-0216 Sk 01, Steel Contractors drawings, Engineers calculation sheets and all relevant contract specification.

3. All exposed steelwork to be finished : Hot dipped galvanised.

SHDC
PLANNING & DEVELOPMENT
2 6 SEP 2006
Ref. 1349/06

REV	DATE	DESCRIPTION	BY
A	Aug 06	Bridge span reduced (was 9.5m), main beam section size reduced (was 457x191x82UB). 200x75x23PFC crossmembers added. H.D. bolts added. Proposed hole for services added.	DM

SOUTH LINCS CONSULTING
10 Bear Lane
Pinchbeck
Spalding
Lincs
PE11 3XA
T :01775 769 563
F :01775 710 758
E :enquiries@southlincsconsulting.com
W : www.southlincsconsulting.com

CLIENT:
Richard Uttley

PROJECT TITLE:
8.15m Span Roadbridge over river at, Market Way, Pinchbeck.

DRAWING TITLE:
General Layout and Details

ISSUE:
Building Regulations

PROJECT REF:	DWG NO:	REVISION:
06-0216	01	A

DRAWN:	DATE:	CHECKED:	DATE:
DM	JUL 06	SK	AUG 06

SCALE:
1:20, 1:10, 1:5

© COPYRIGHT OF SOUTH LINCS CONSULTING