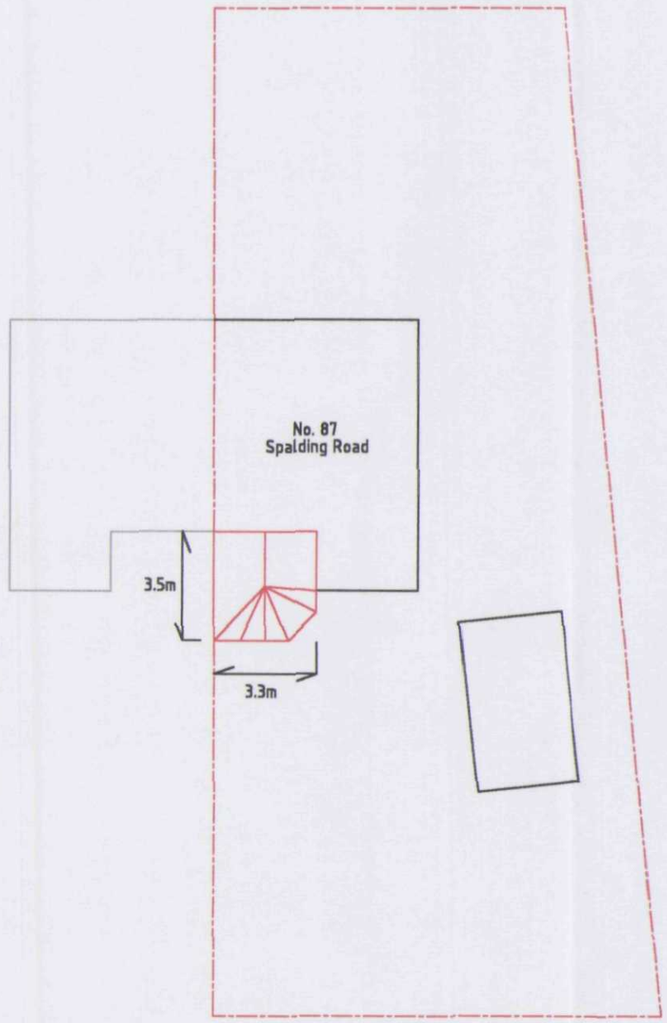


DETERMINED PLAN

SKDC
Planning & Development
08 OCT 2004
Ref: 1350/04

HMPS ©
Hilton Management & Production Services
12 Barn Owl Close Langtoft Peterborough PE6 9RG
Tel: 01778 343074 email: jlhilton@hmps.co.uk

Project

Proposed Conservatory Extension

to the rear of:

87 Spalding Road, Pinchbeck, Spalding

Client: Mr Woodfield

Conservatory Suppliers: Clearview
Market Deeping

Title: Footprint of Dwelling with extension

Drawing No: SP / 001 /2004

Sheet: 1 | Scale: 1:200

Drawn By: Jack Hilton | Date: October 2004

Revision:

NOTE: DO NOT SCALE DRAWING