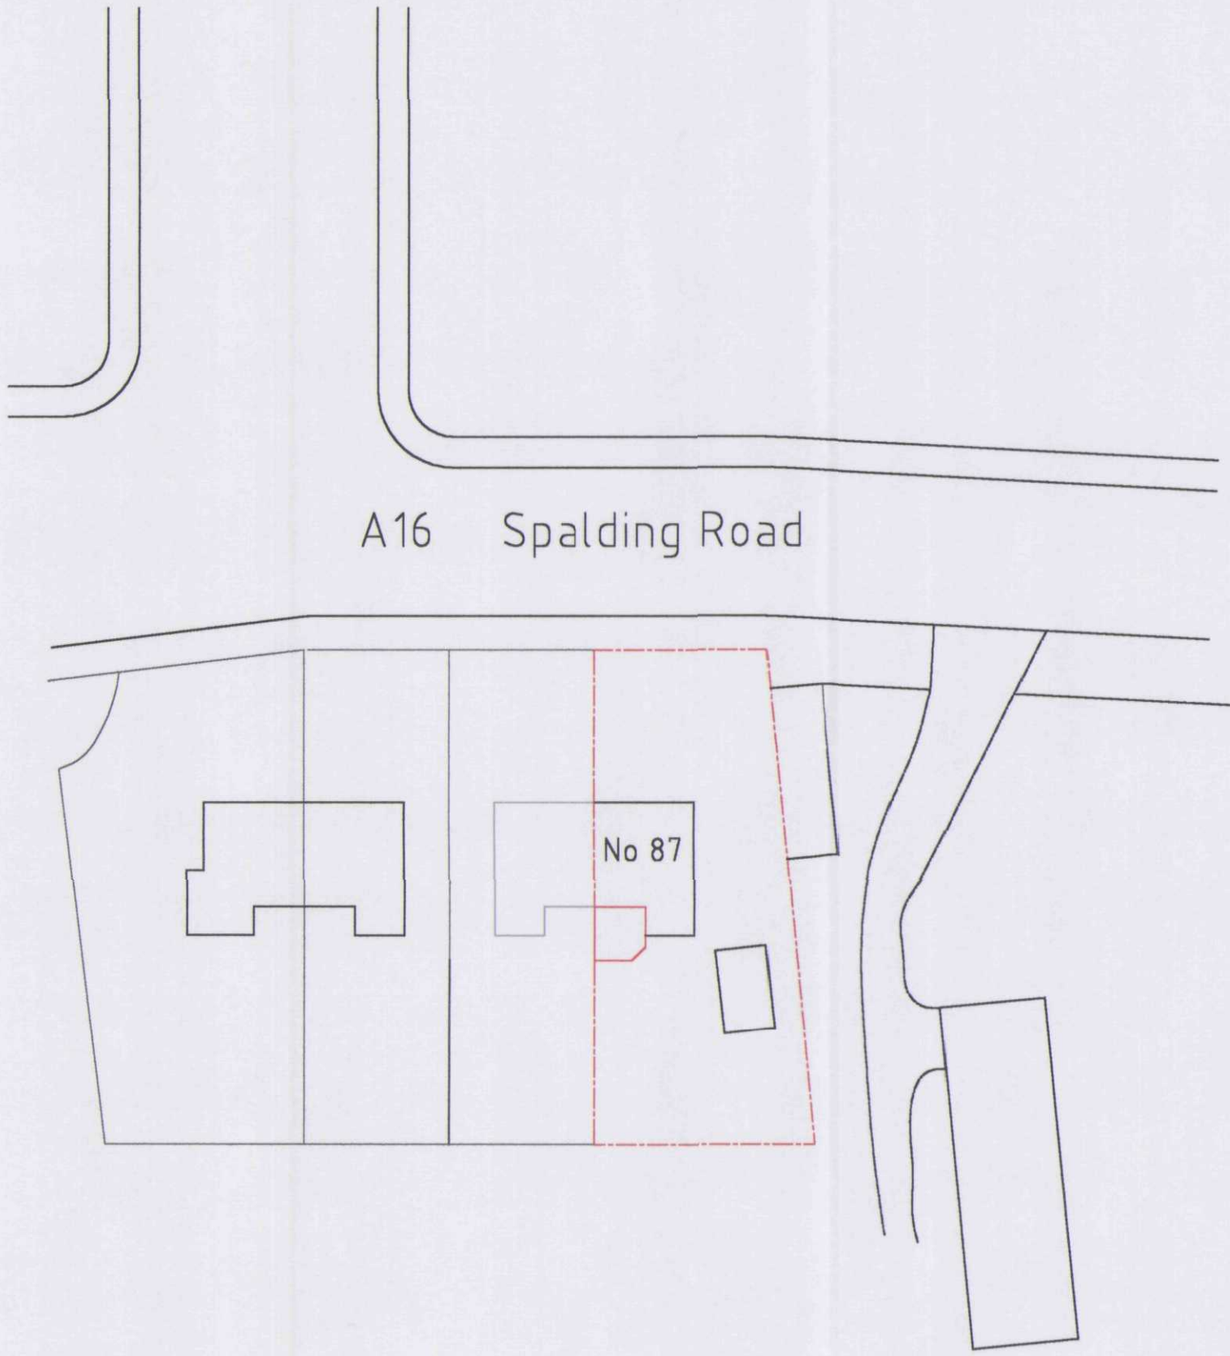


DETERMINED PLAN

SHDC
Planning & Development
08 OCT 2004
Ref: 1350/04

HMPS ©
Hilton Management & Production Services
12 Barn Owl Close Langtoft Peterborough PE6 9RG
Tel: 01778 343074 email: jlhilton@hmps.co.uk

Project

Proposed Conservatory Extension
to the rear of:
87 Spalding Road, Pinchbeck, Spalding

Client: Mr Woodfield
Conservatory Suppliers: Clearview
Market Deeping

Title: Block Plan

Drawing No.: SP / 001 /2004

Sheet: 2 | Scale: 1:400

Drawn By: Jack Hilton | Date: October 2004

Revision:

NOTE: DO NOT SCALE DRAWING