



PART ELEVATION SCHEME D 1-50

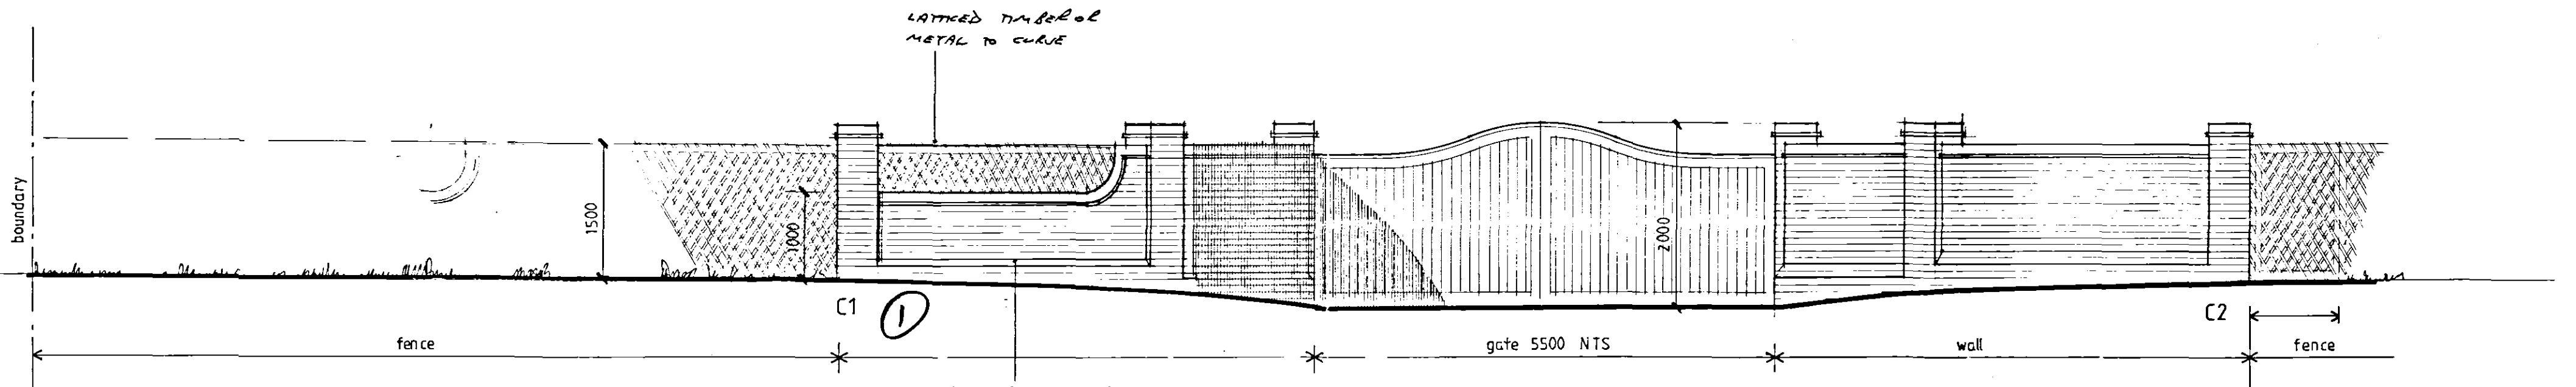


PART ELEVATION SCHEME C 1-50

TO BOTH SIDES OF WALL
1 COURSE PLINTH STRETCHER

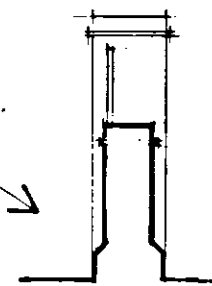

ALTERNATE SECTION

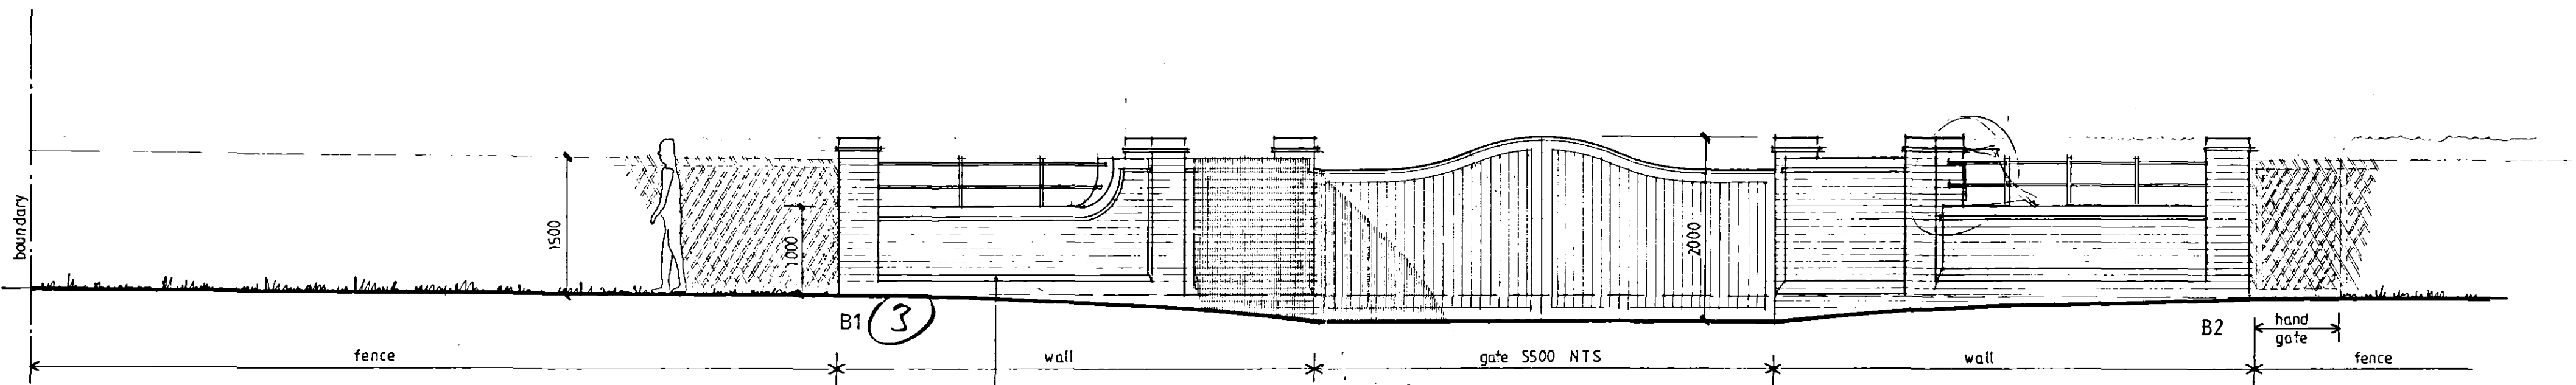

PART ELEVATION SCHEME B 1-50