




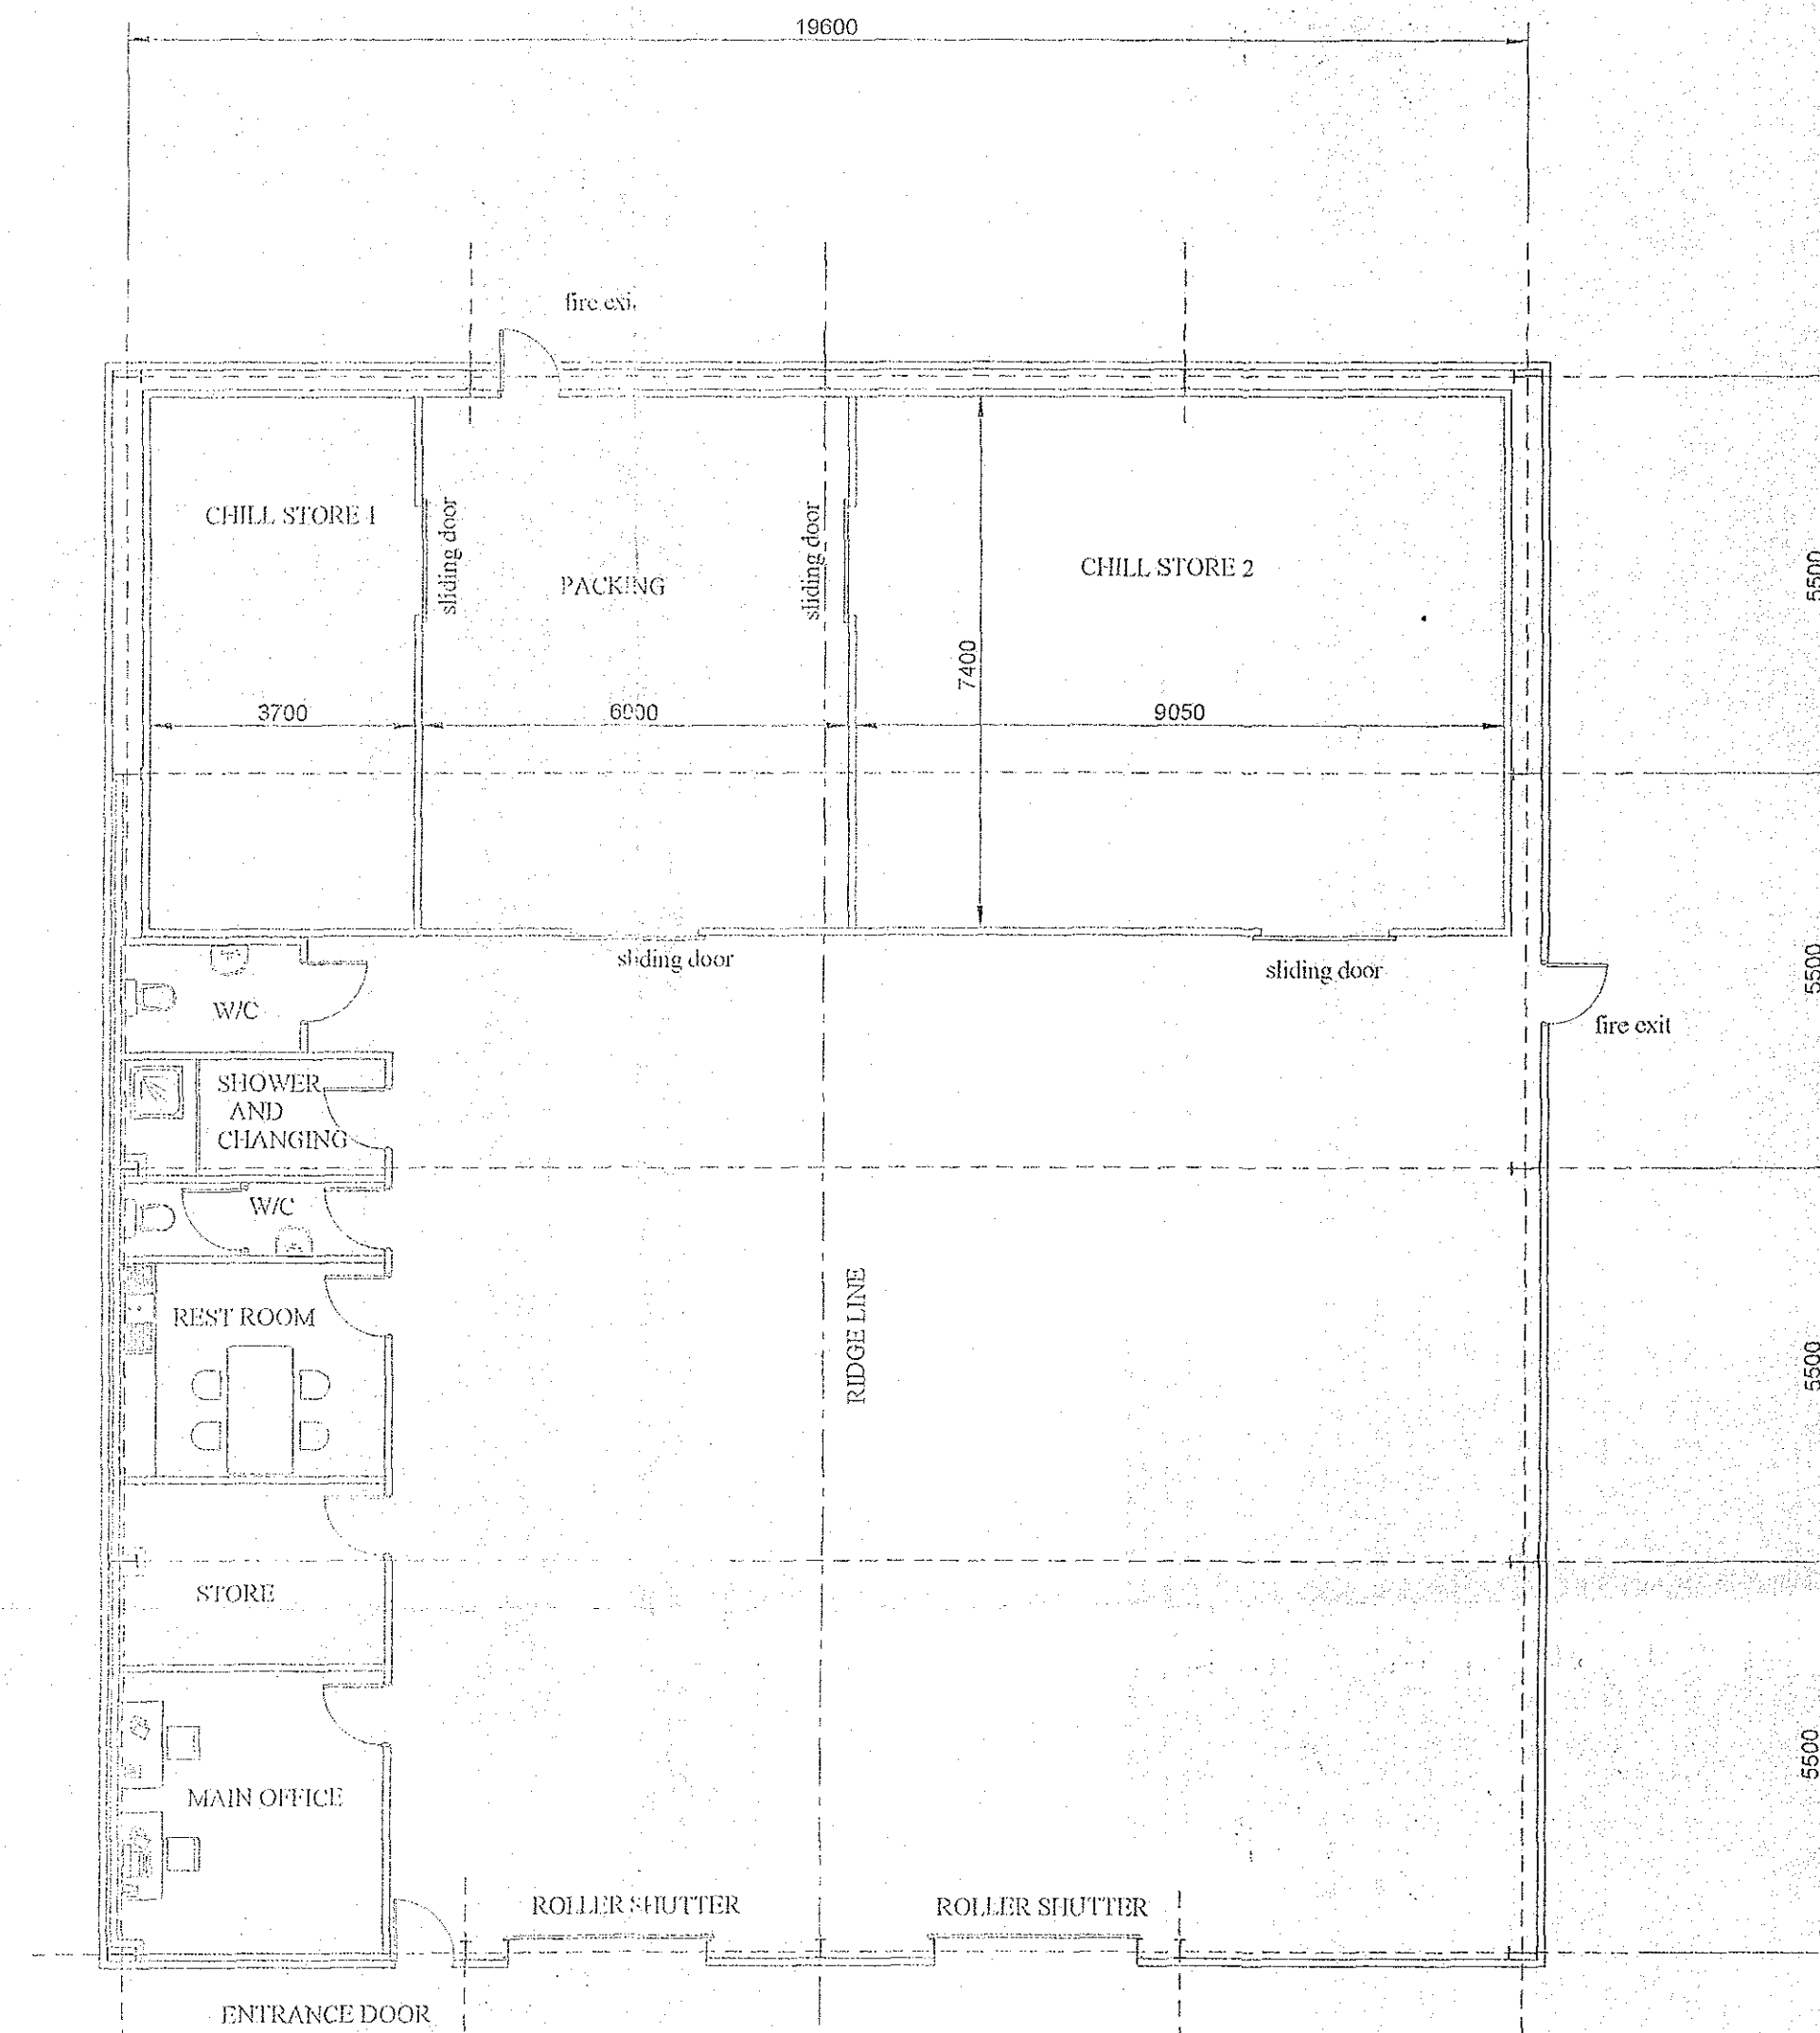


PLAN

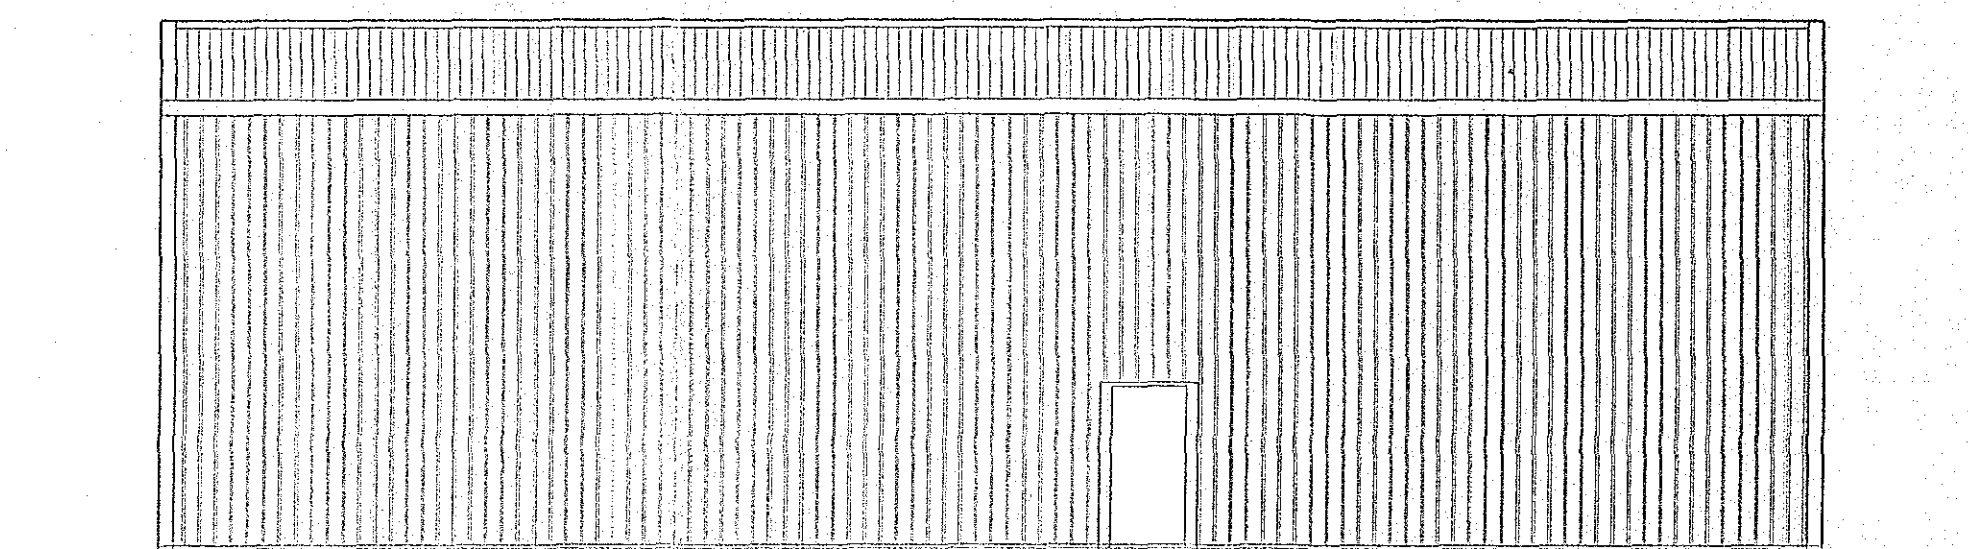


SIDE ELEVATION

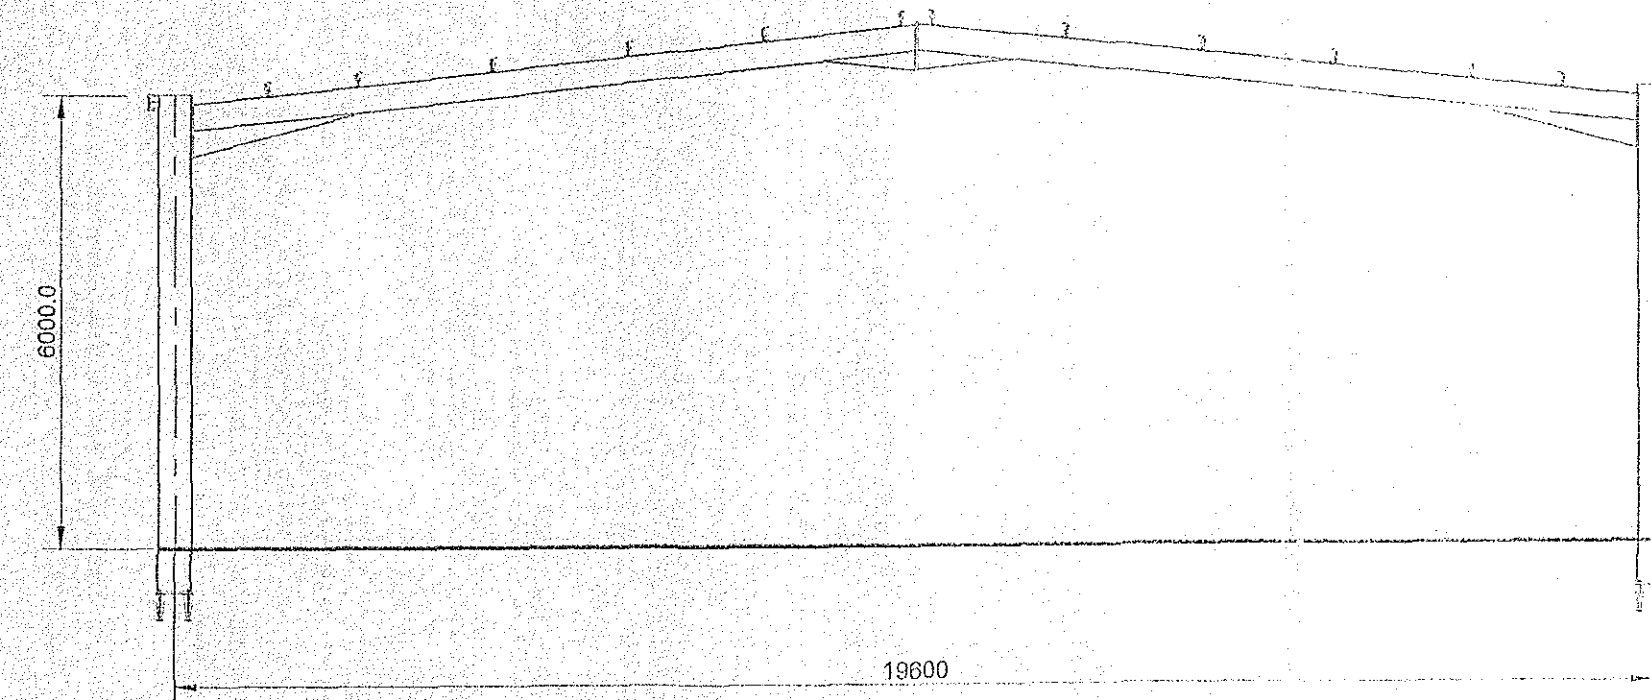


SECTION THROUGH TYPICAL PORTAL FRAME

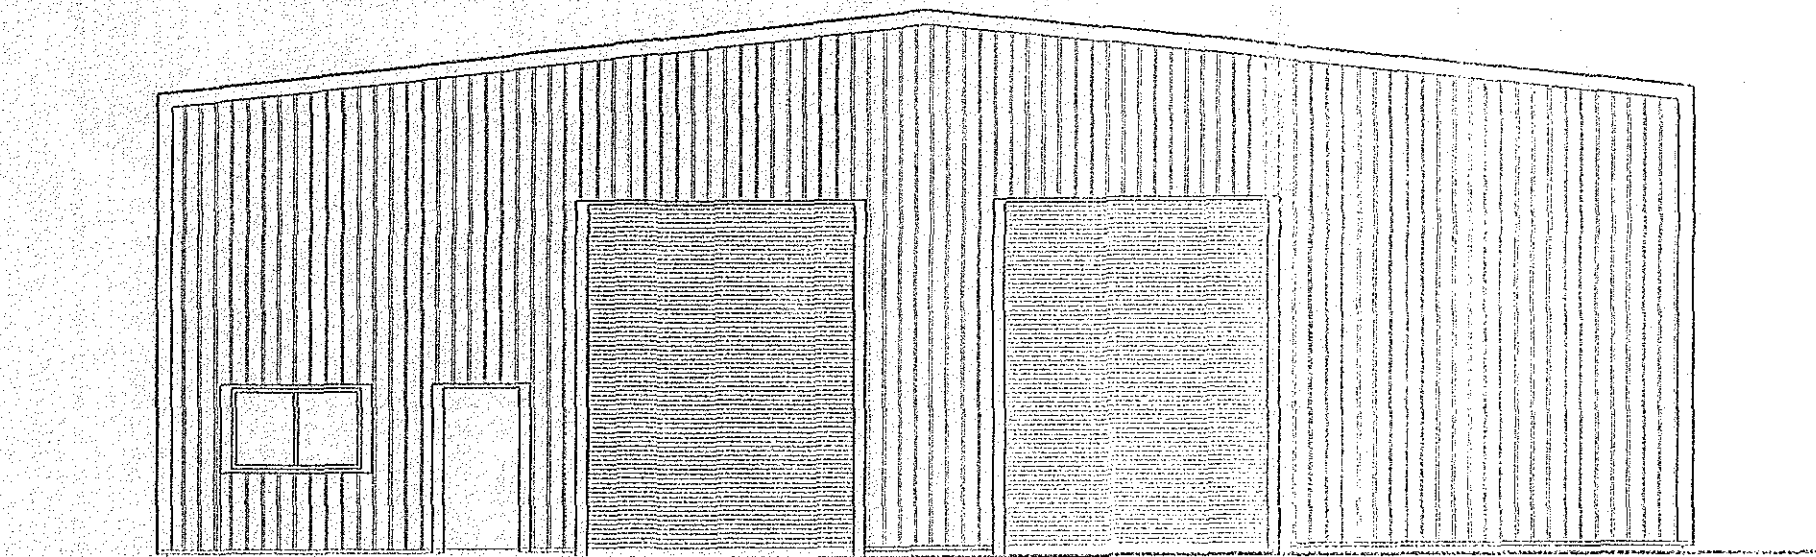

FRONT GABLE ELVATION

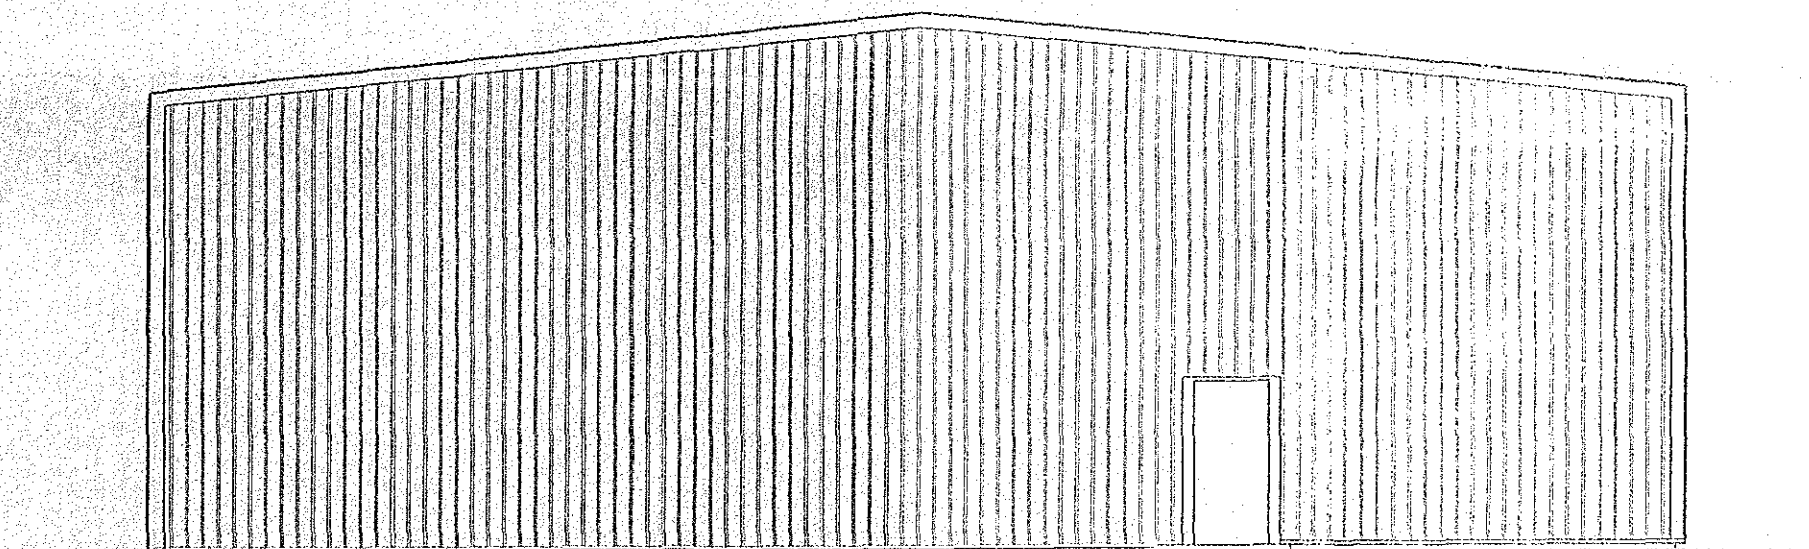


REAR GABLE ELEVATION

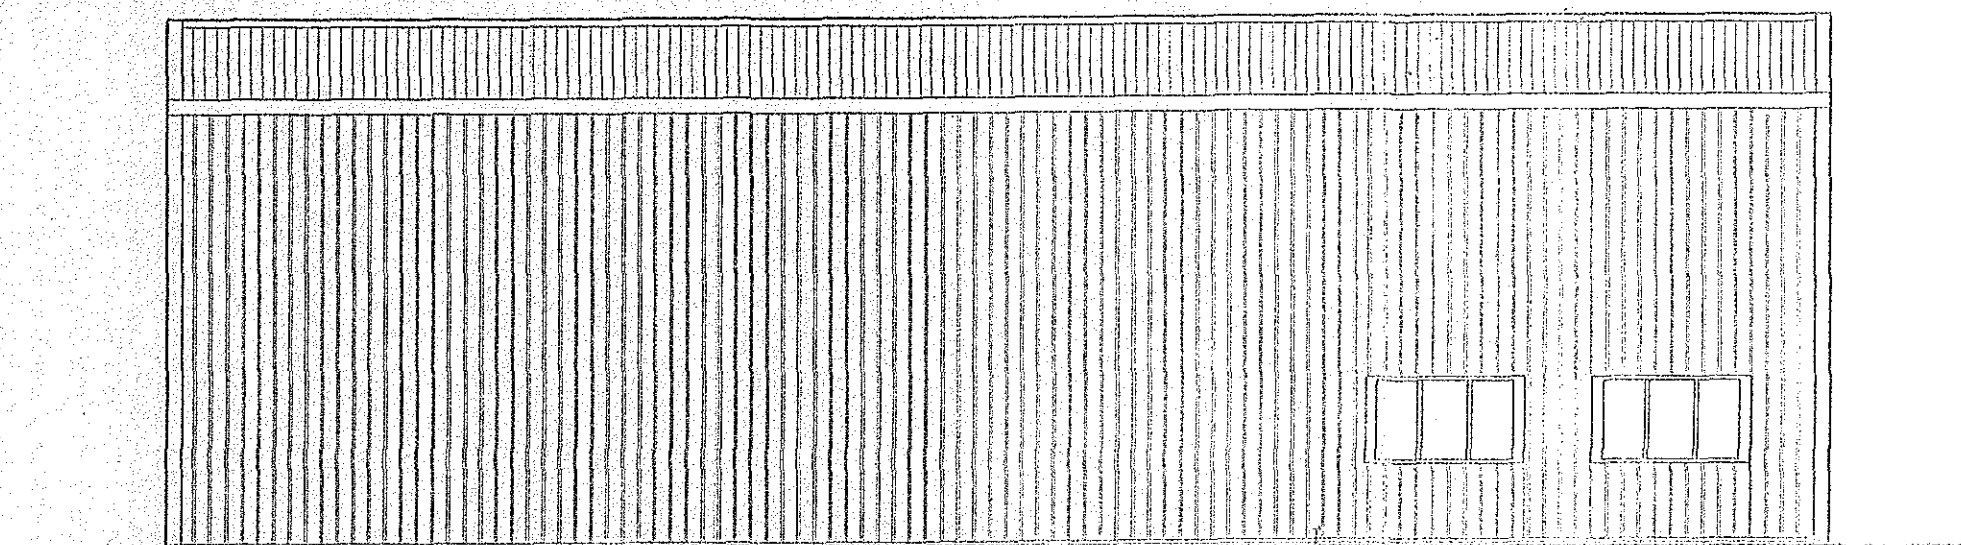

SIDE ELEVATION

DETERMINED
PLAN

SHDC
PLANNING & DEVELOPMENT
10 NOV 2003
Ref. 135503

 			DRAWING TITLE			Client Simon Roose		Contract No		1615		<div>RPS Construction Ltd</div> <div>Kingston Lodge, 4, Hills Gate, Fleet Fen, Holbeach Lincolnshire, PE13 9QS</div> <div>Telephone: 01409 424406 Facsimile: 01409 426260 E-mail Address: rps@rpsconstruction.co.uk</div> <div></div>			
			Proposed New Premises			Address Spalding - Lincolnshire		Drawing No		GA4					
						Contract				Revision				0	
						DRAWN		rpse		DATE				September 2003	
						CHKD				DATE					
REVISION			DATE			DESCRIPTION									