

White Kaskoplex (polycarbonate) and aluminium glazing bars. Black rubber capping.

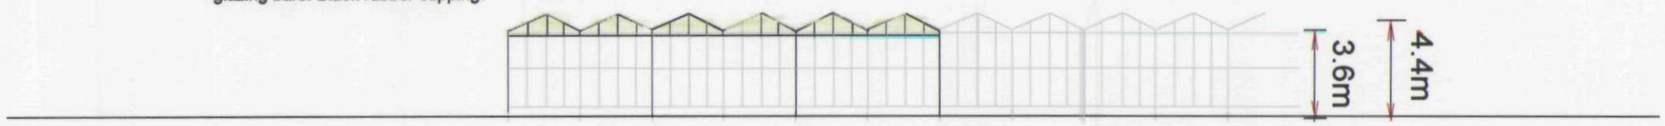

3 Double Spans @ 6.4m

19.2m overall width

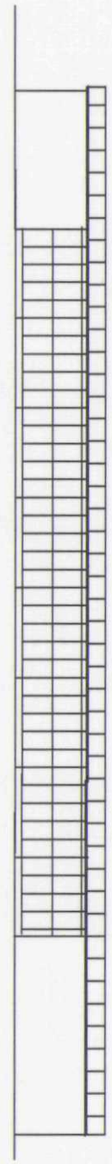



Planning SHDC
11 OCT 2004
Ref: 1361/04

DETERMINED PLAN

Drg. No. P1037/02/a	CLIENT Glenside Nurseries Ltd., West Pinchbeck	DATE Sept 04	**BRIDGE GREENHOUSES LTD**	
No. / REVISION / DATE	PROJECT Proposed Double Venlo Glasshouse Extension	DRAWN N.W.	Park Lane, Donington Spalding, Lincs. PE11 4UE Tel: 01775 821191 Fax: 820306	BRIDGE
		SCALE N.T.S.		