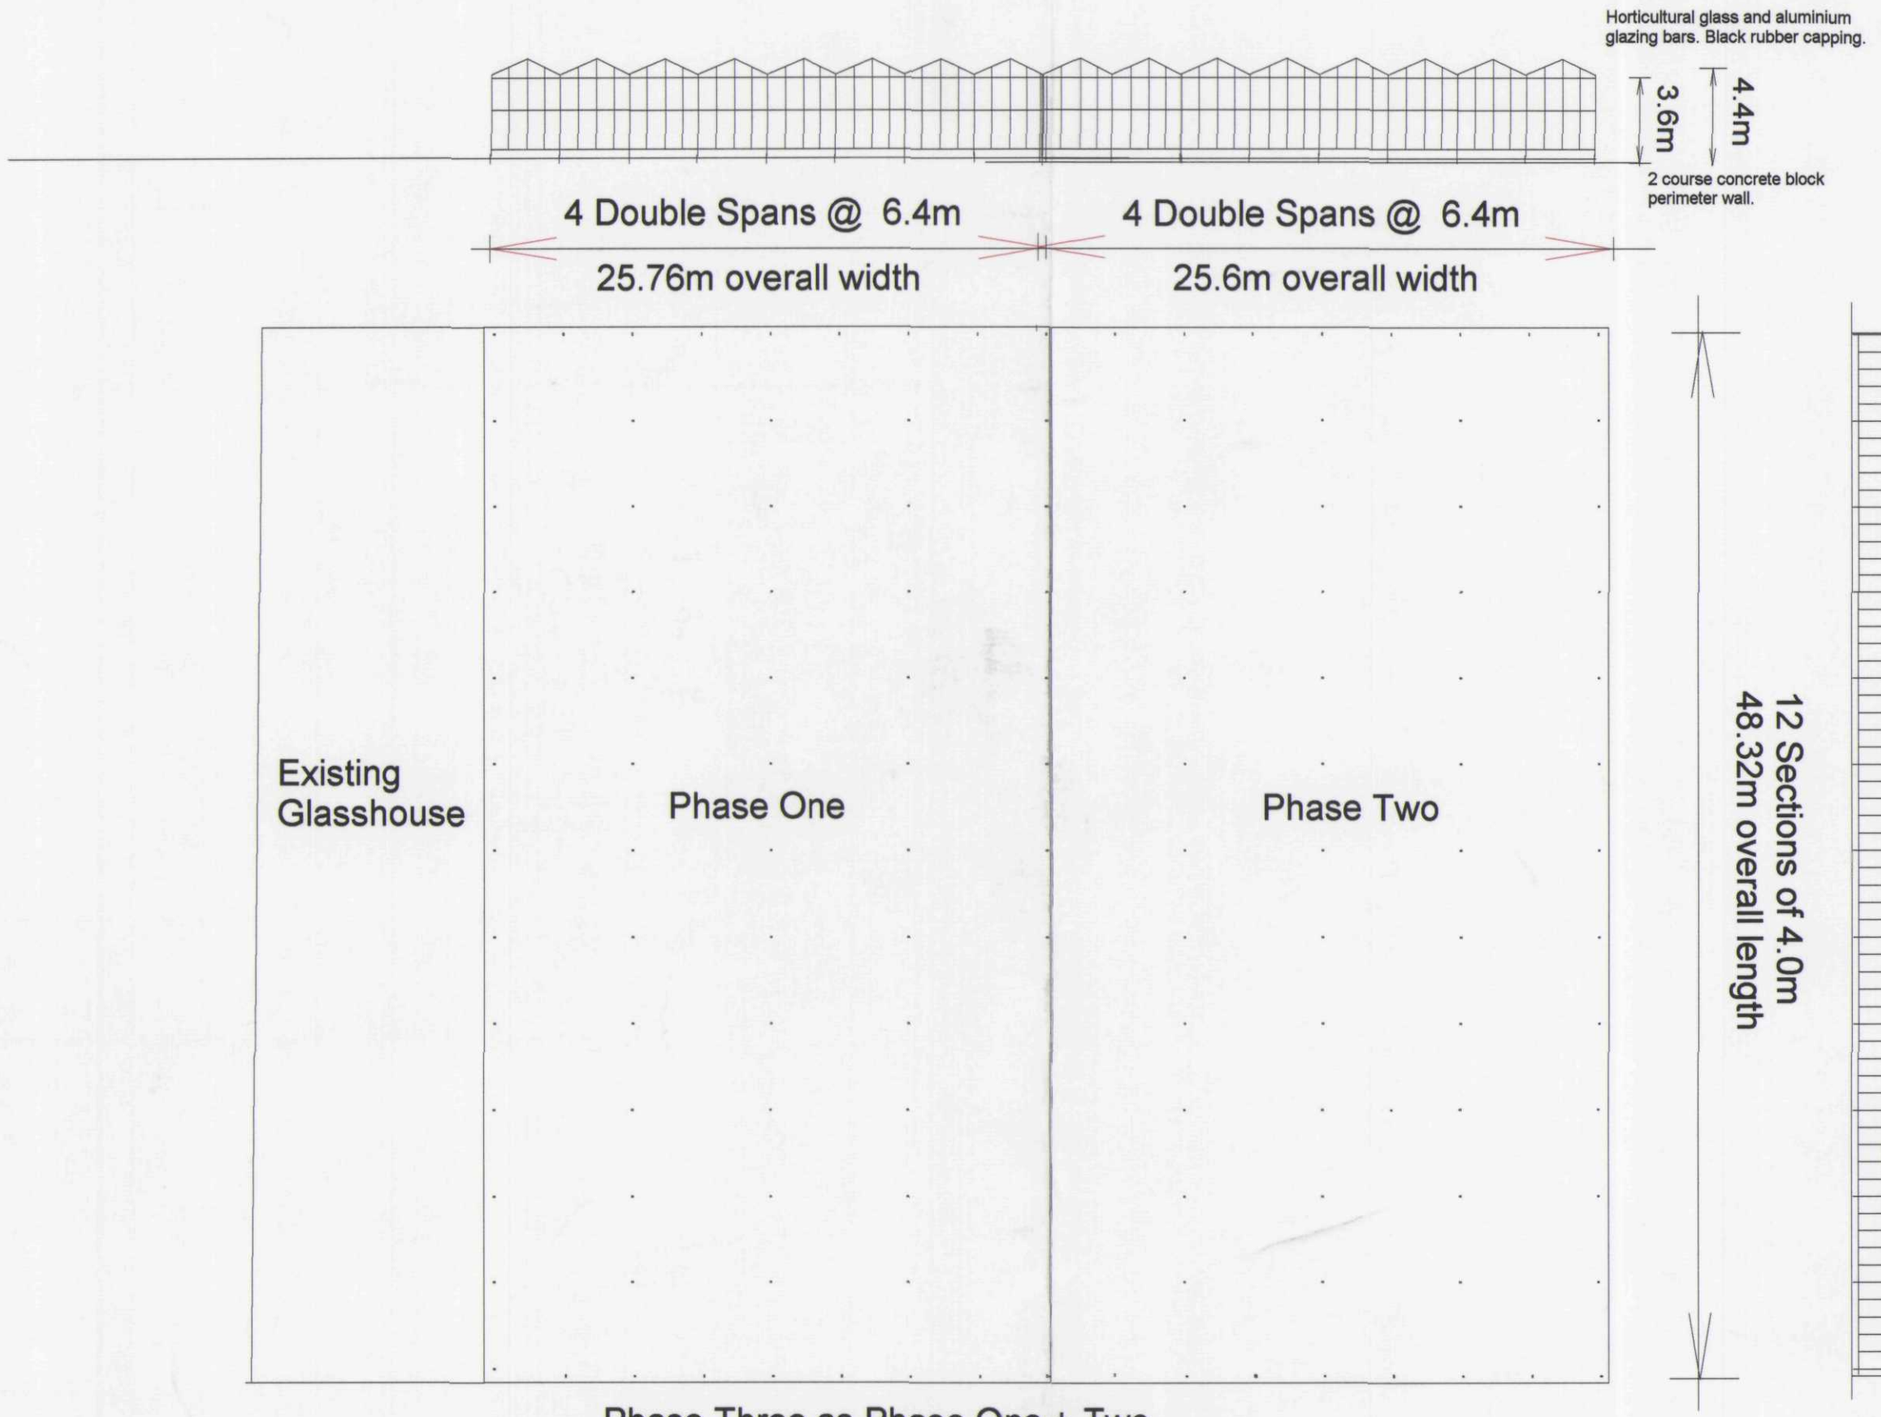


Phase Three as Phase One + Two

Drg. No.P1037/01/a			CLIENT Glenside Nurseries Ltd., West Pinchbeck	DATE Sept 04	**BRIDGE GREENHOUSES LTD**
			PROJECT Proposed Double Venlo Glasshouse Extension	DRAWN N.W.	Park Lane, Donington Spalding, Lincs. PE11 4UE Tel: 01775 821191 Fax: 820306
				SCALE N.T.S.	BRIDGE
No.	REVISION	DATE			