


Side boundary elevation 1:100

front site boundary

DETERMINED
PLAN

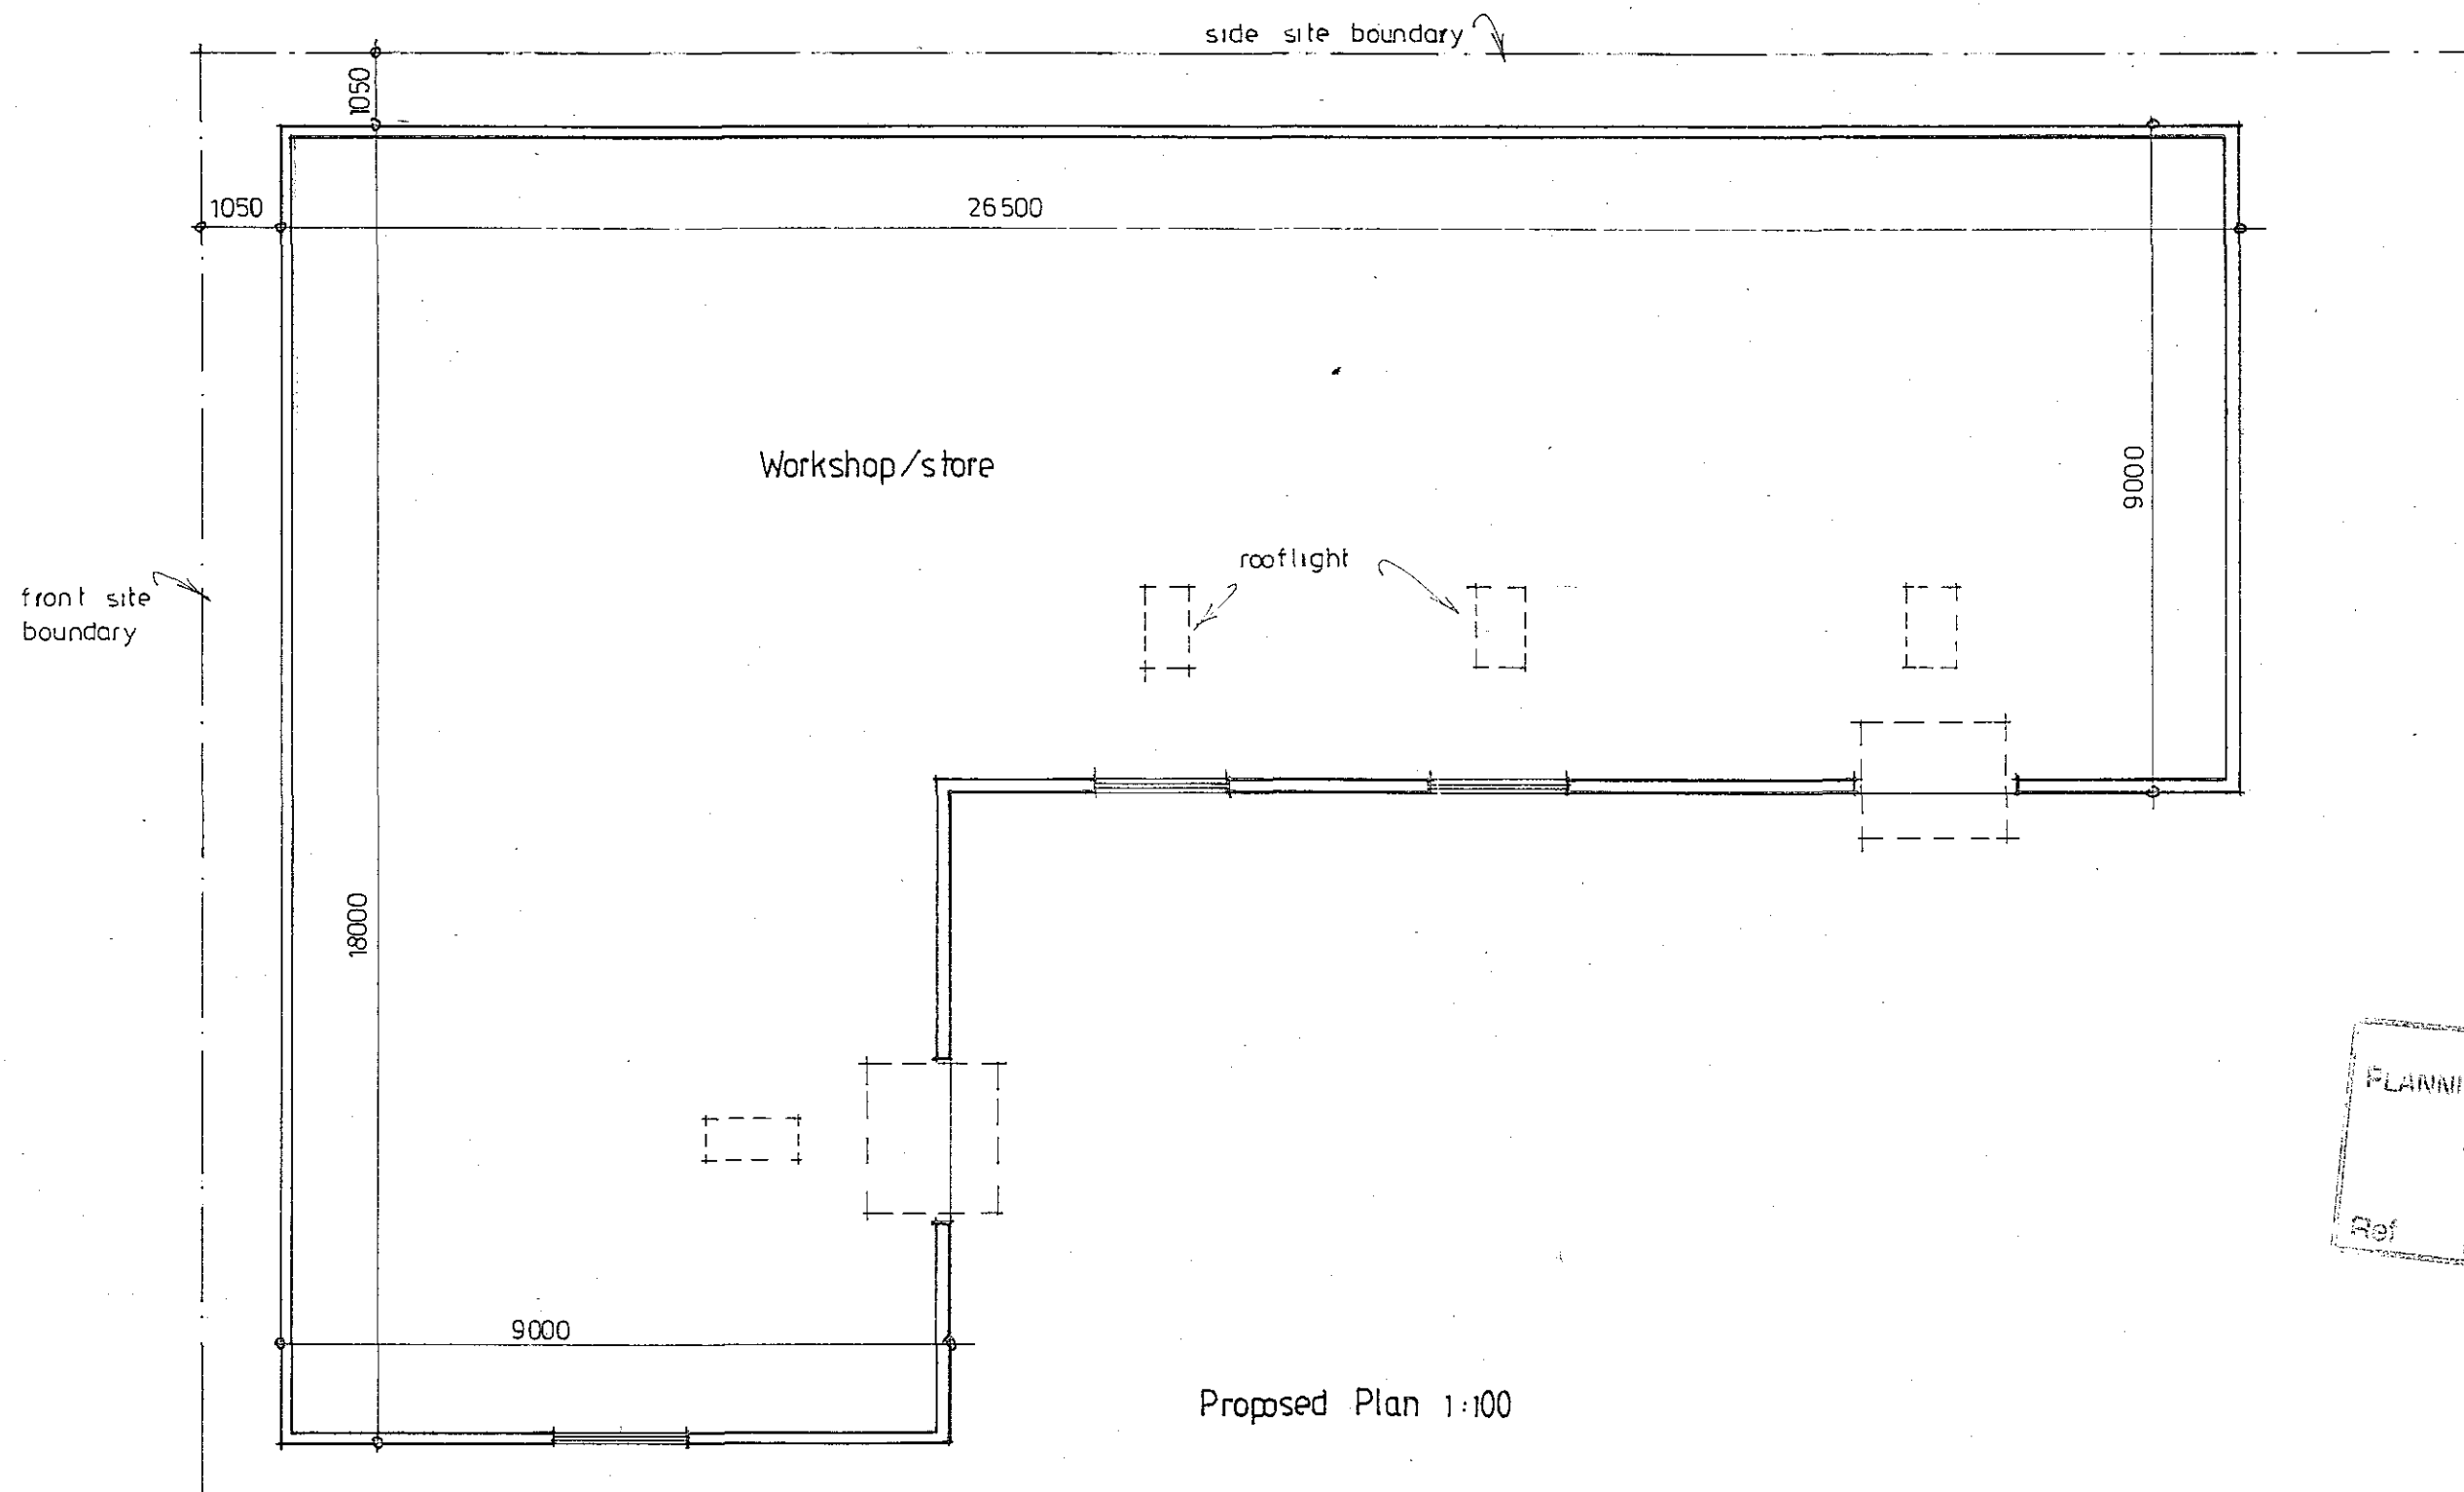

S4DC
PLANNING & DEVELOPMENT
14 NOV 2003
Ref 1364/03

Proposed Plan 1:100