




Side elevation 1:100

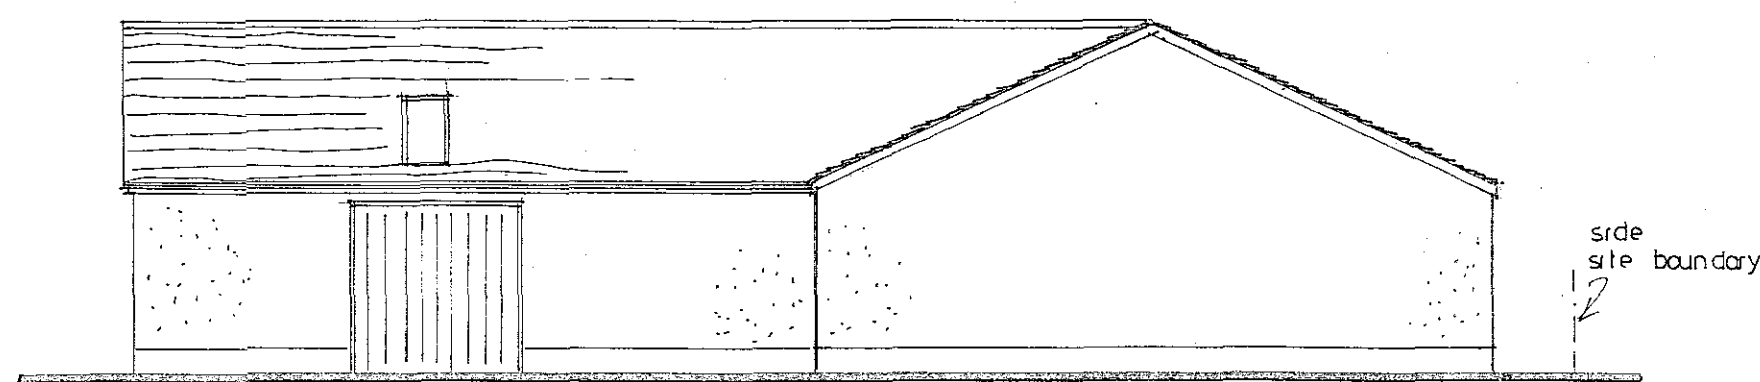

Rear boundary elevation 1:100

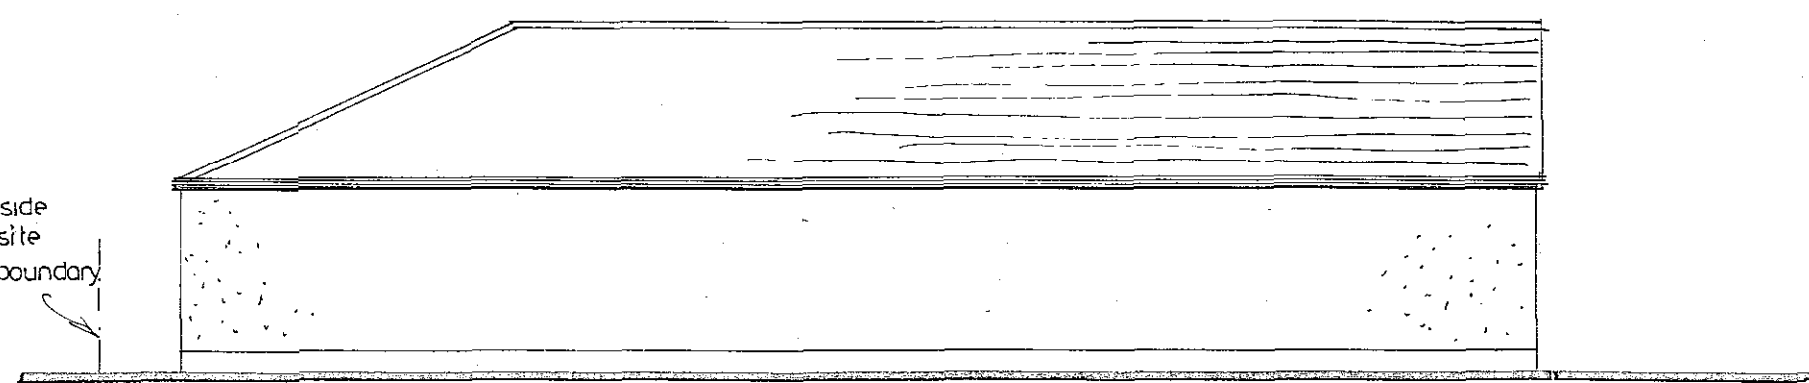

Front boundary elevation 1:100

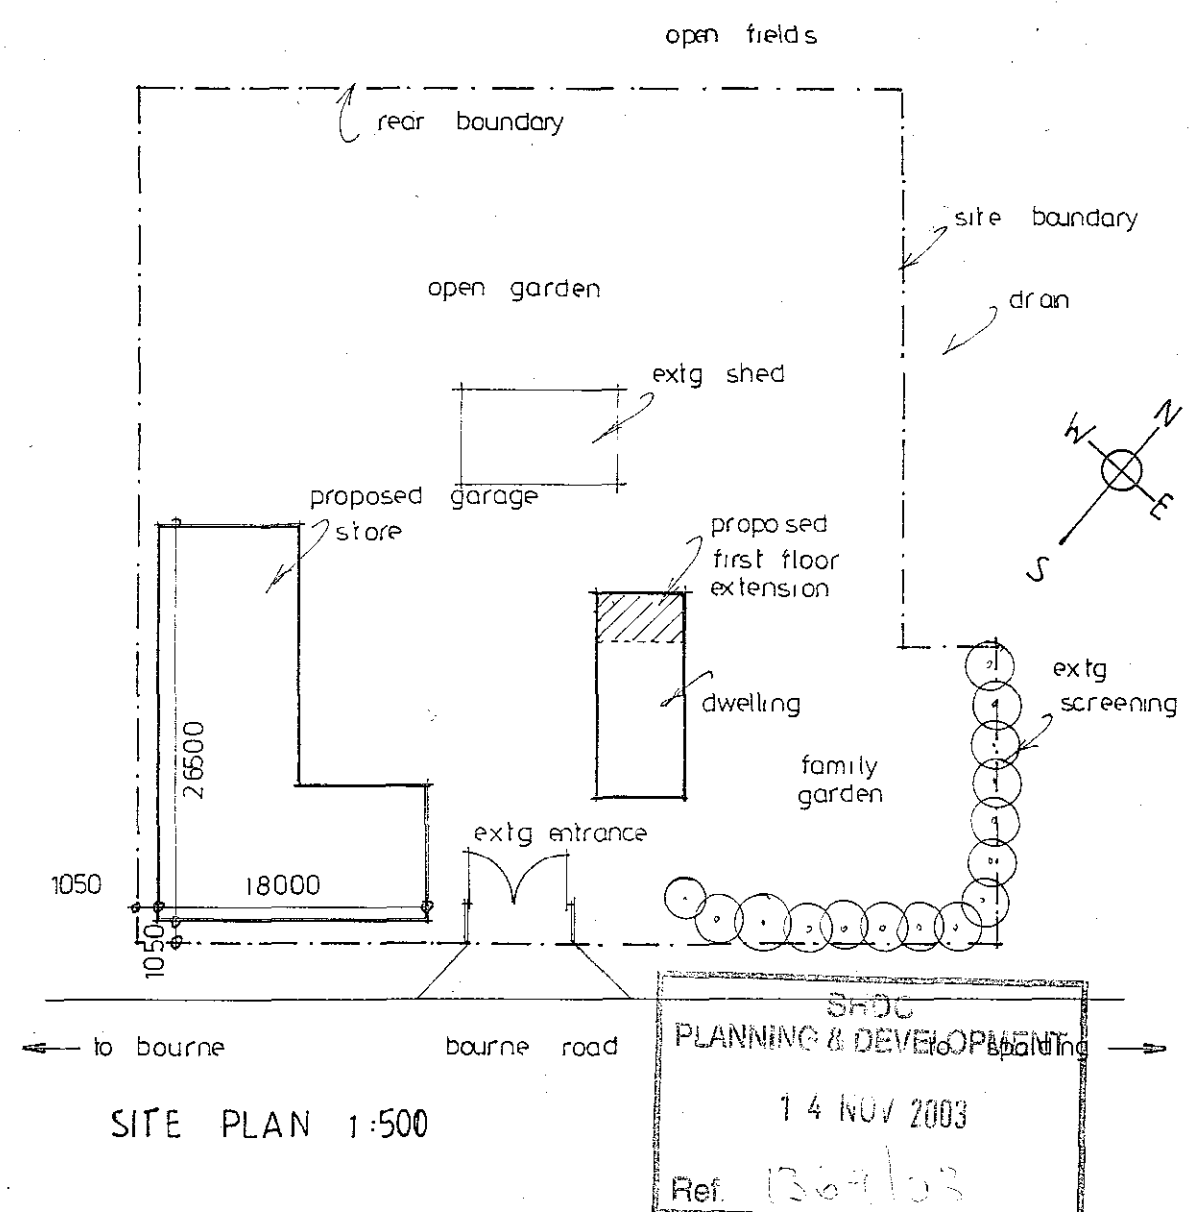

SITE PLAN 1:500