


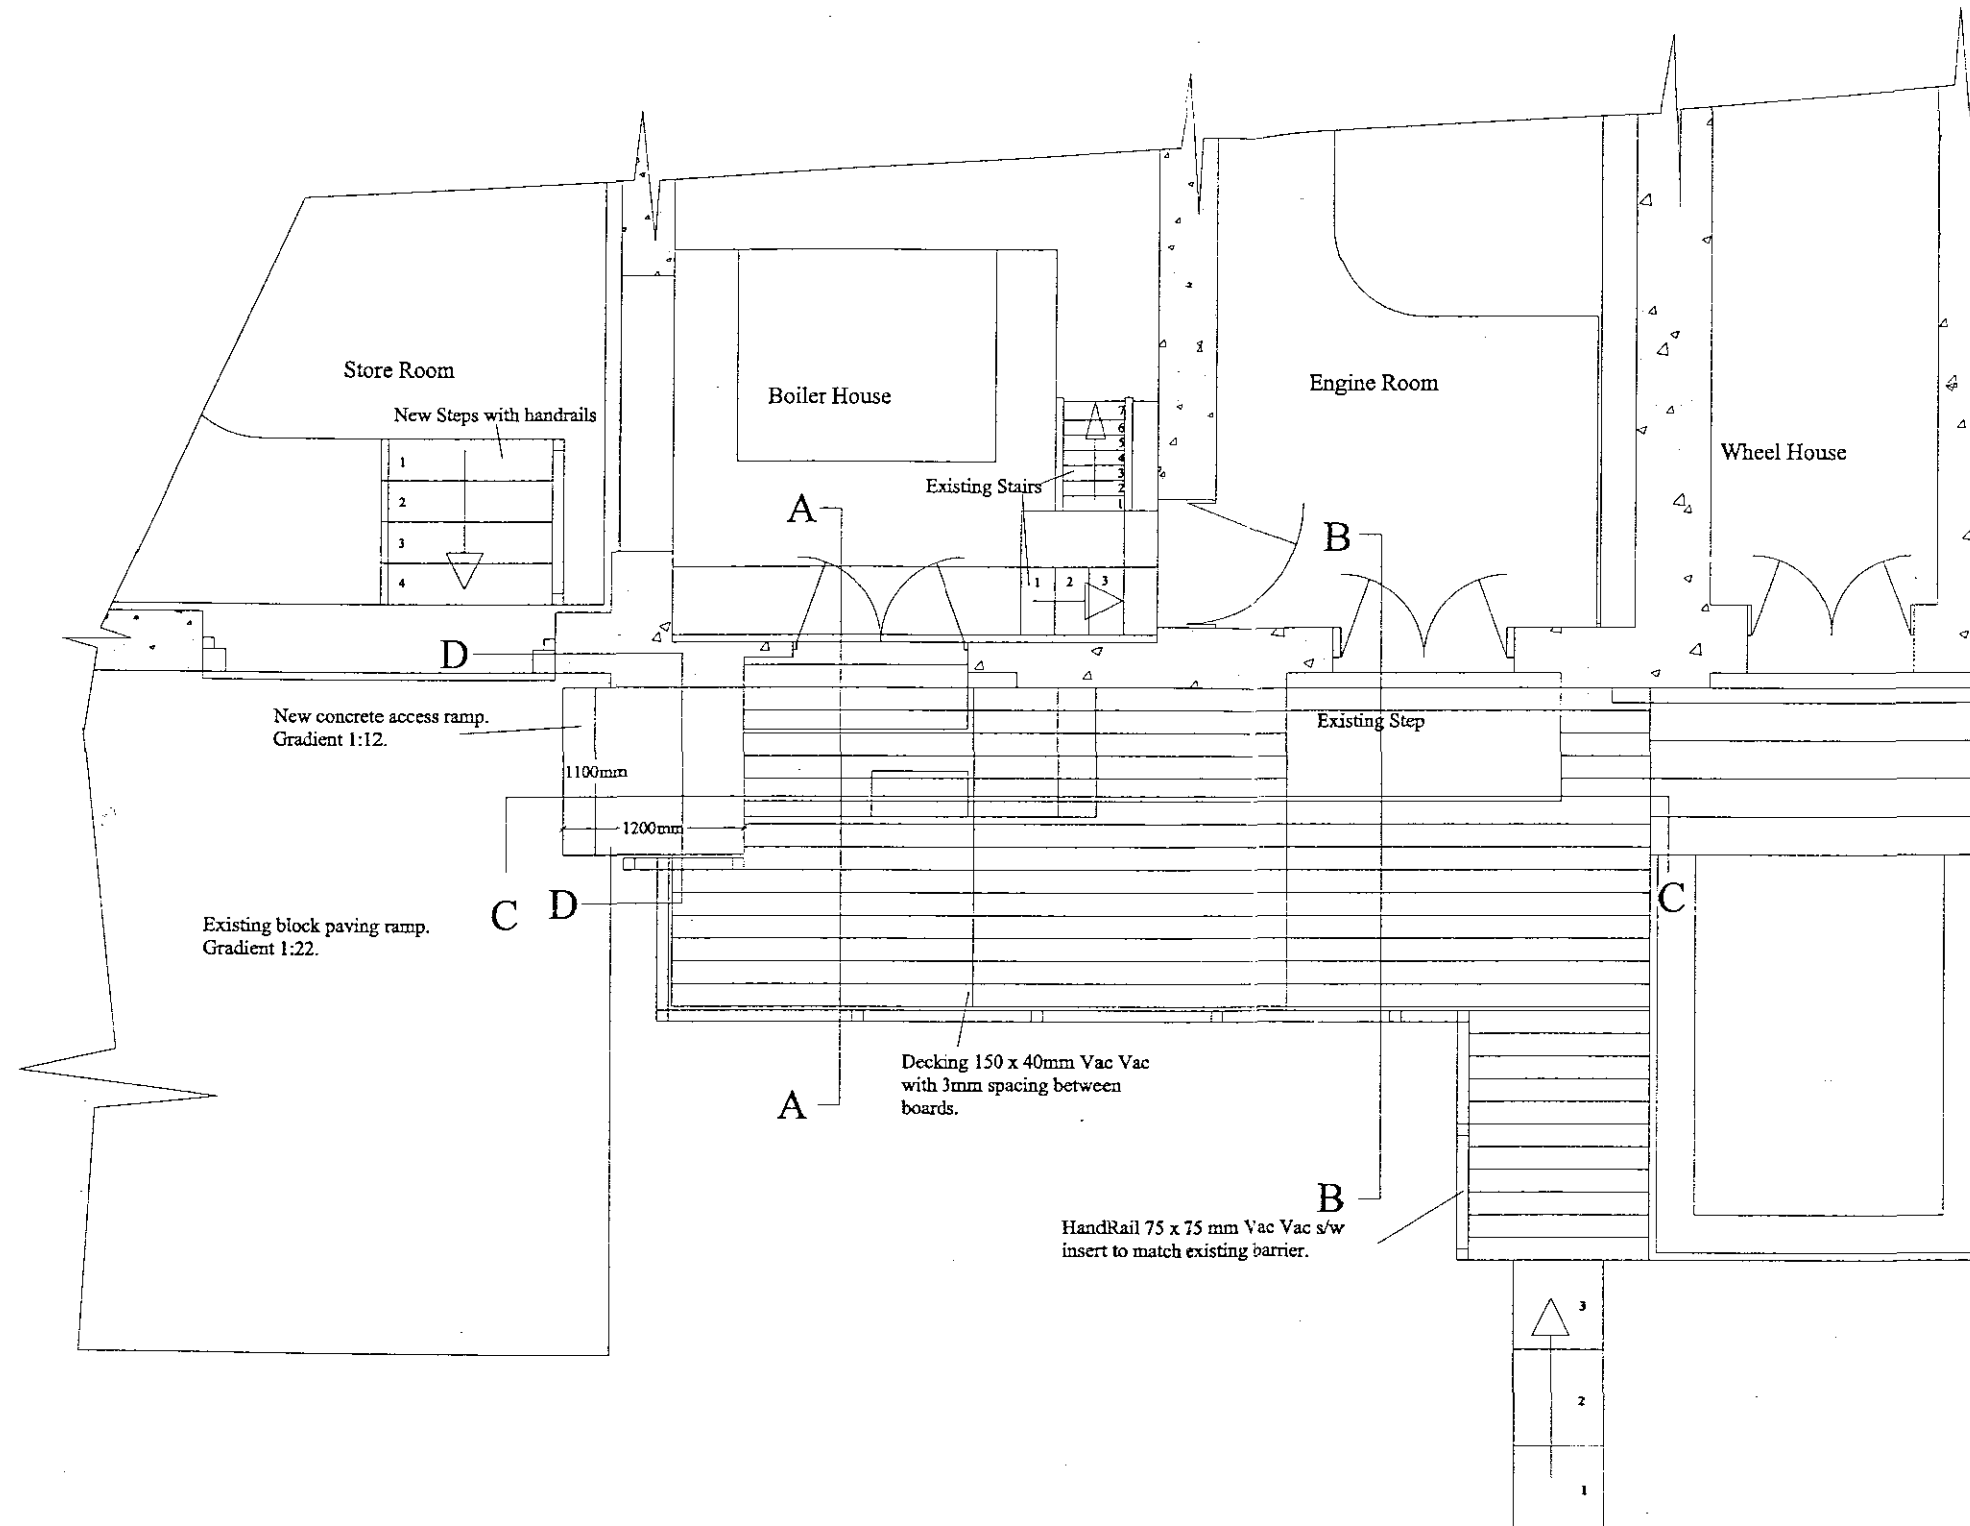

SHDC
Planning & Development
13 OCT 2004
Ref: 1372/04

PROJECT TITLE Pinchbeck Engine (Fens Trail)	
CLIENT Fens Tourism	
DRAWING TITLE External ramps and decking (to enable wheelchair access to engine room, view to boiler room and interpretation on raised floor area in store).	
SCALE 1:50 (A3 print)	
DRAWN BY D. Lister	
DATE 07/10/04	
PFL	DATE
CLIENT	DATE
DRAWING NUMBER PFL/5811A/01	REVISION A
PAST FORWARD LIMITED 18 Cornhill House, Market Street, York, YO1 1AA, ENGLAND TEL: 045 155 1500 FAX: 045 155 1501 EMAIL: PASTFORWARD@PASTFORWARD.CO.UK	

NOTE:
ALL DIMENSIONS TO BE CHECKED ON SITE BEFORE ANY CONSTRUCTION COMMENCES
ALL FINISHES SUBJECT TO THE SATISFACTION OF PAST FORWARD LIMITED
ALL MATERIALS MUST COMPLY TO REGULATIONS AS Laid DOWN BY ALL RELEVANT
GOVERNING BODIES
ALL CONSTRUCTION AND DISPLAY STRUCTURES TO BE CONSTRUCTED AS APPROPRIATE
THIS DRAWING IS A GUIDE ONLY

DETERMINED
PLAN