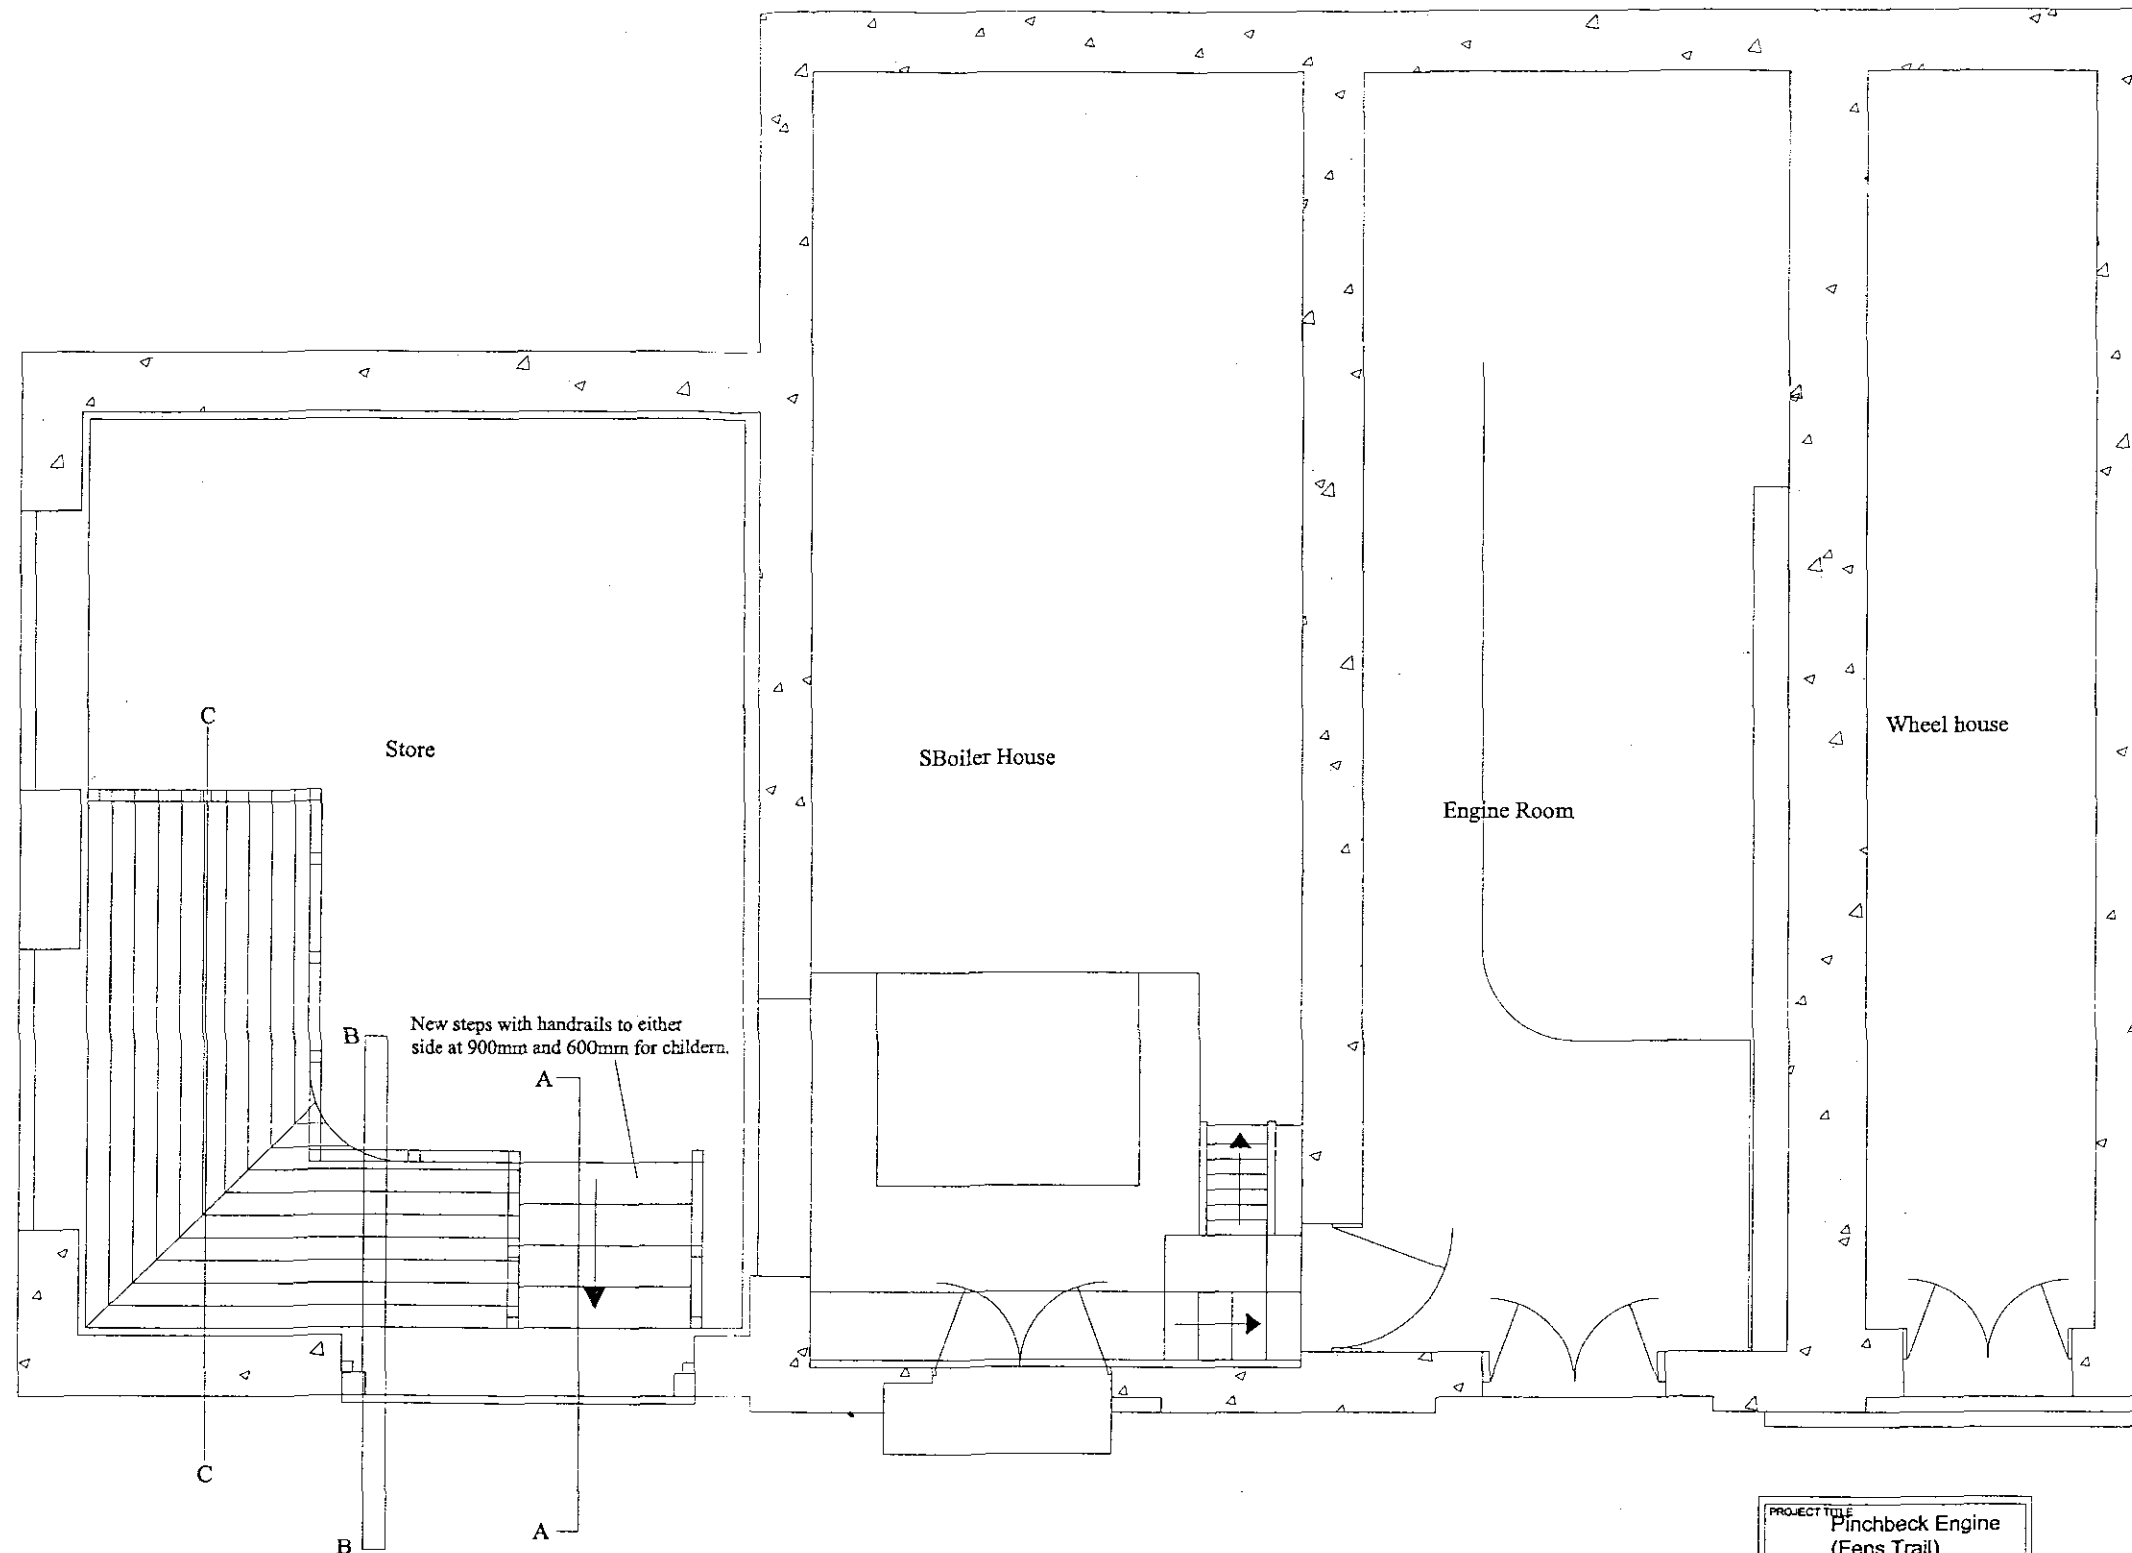
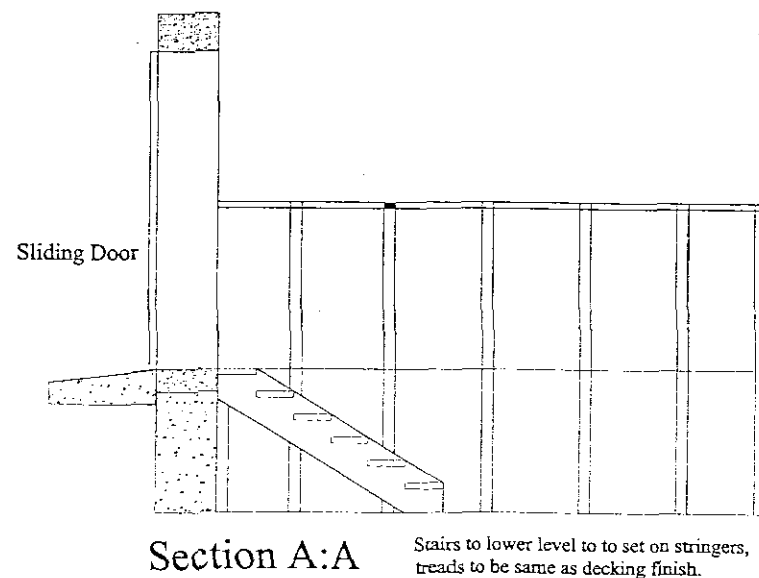
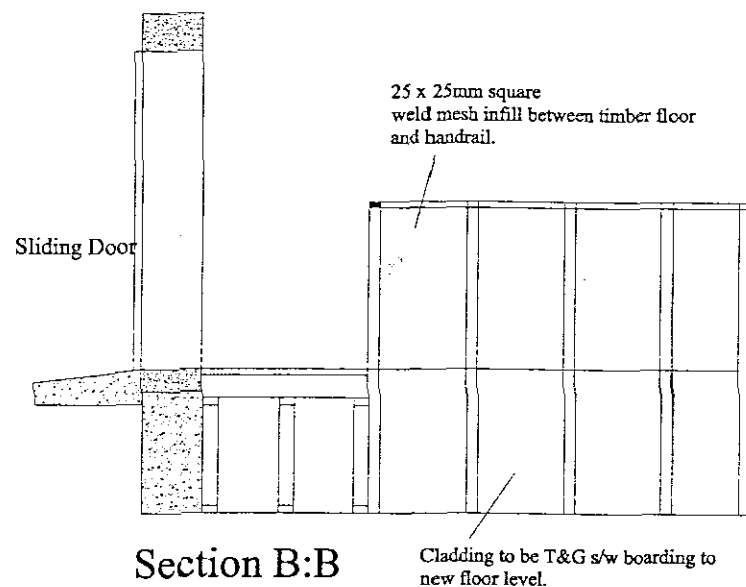
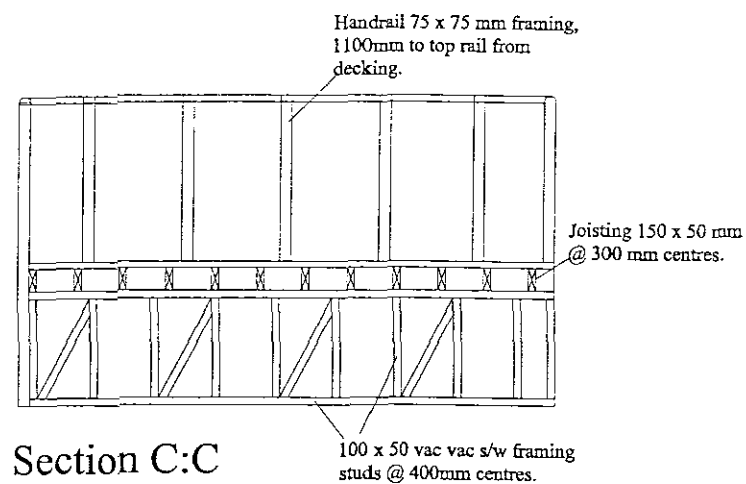


PROJECT TITLE Pinchbeck Engine (Fens Trail)	
CLIENT Fens Tourism	
DRAWING TITLE Proposed internal raised floor area (to enable disabled access to interpretative elements in store).	
SCALE 1:50 (A3 print)	DATE 07/10/04
DRAWN BY D. Lister	APPROVALS
DATE	CLIENT
DATE	DATE
DRAWING NUMBER PFL/5811A/02	REVISION A
© PAST FORWARD LIMITED A Fens Tourism company, Fens, Cam. 100M AVE, ENGLAND TEL: +44 (0) 1954 700000 FAX: +44 (0) 1954 700000 EMAIL: POSTMASTER@PASTFORWARD.CO.UK	

NOTES:
ALL DIMENSIONS TO BE CHECKED ON SITE BEFORE ANY CONSTRUCTION COMMENCES
ALL DIMENSIONS SUBJECT TO THE SATISFACTION OF PAST FORWARD LIMITED
ALL MATERIALS MUST COMPLY TO REGULATORY STANDARDS AND BE OF ALL RELEVANT
GOVERNMENT SPECIFICATIONS
ALL CONSTRUCTION AND DISPLAY STRUCTURES TO BE CONSTRUCTED AS APPROPRIATE
THIS DRAWING IS A GUIDE ONLY