




Handrail Fixing on raised floor

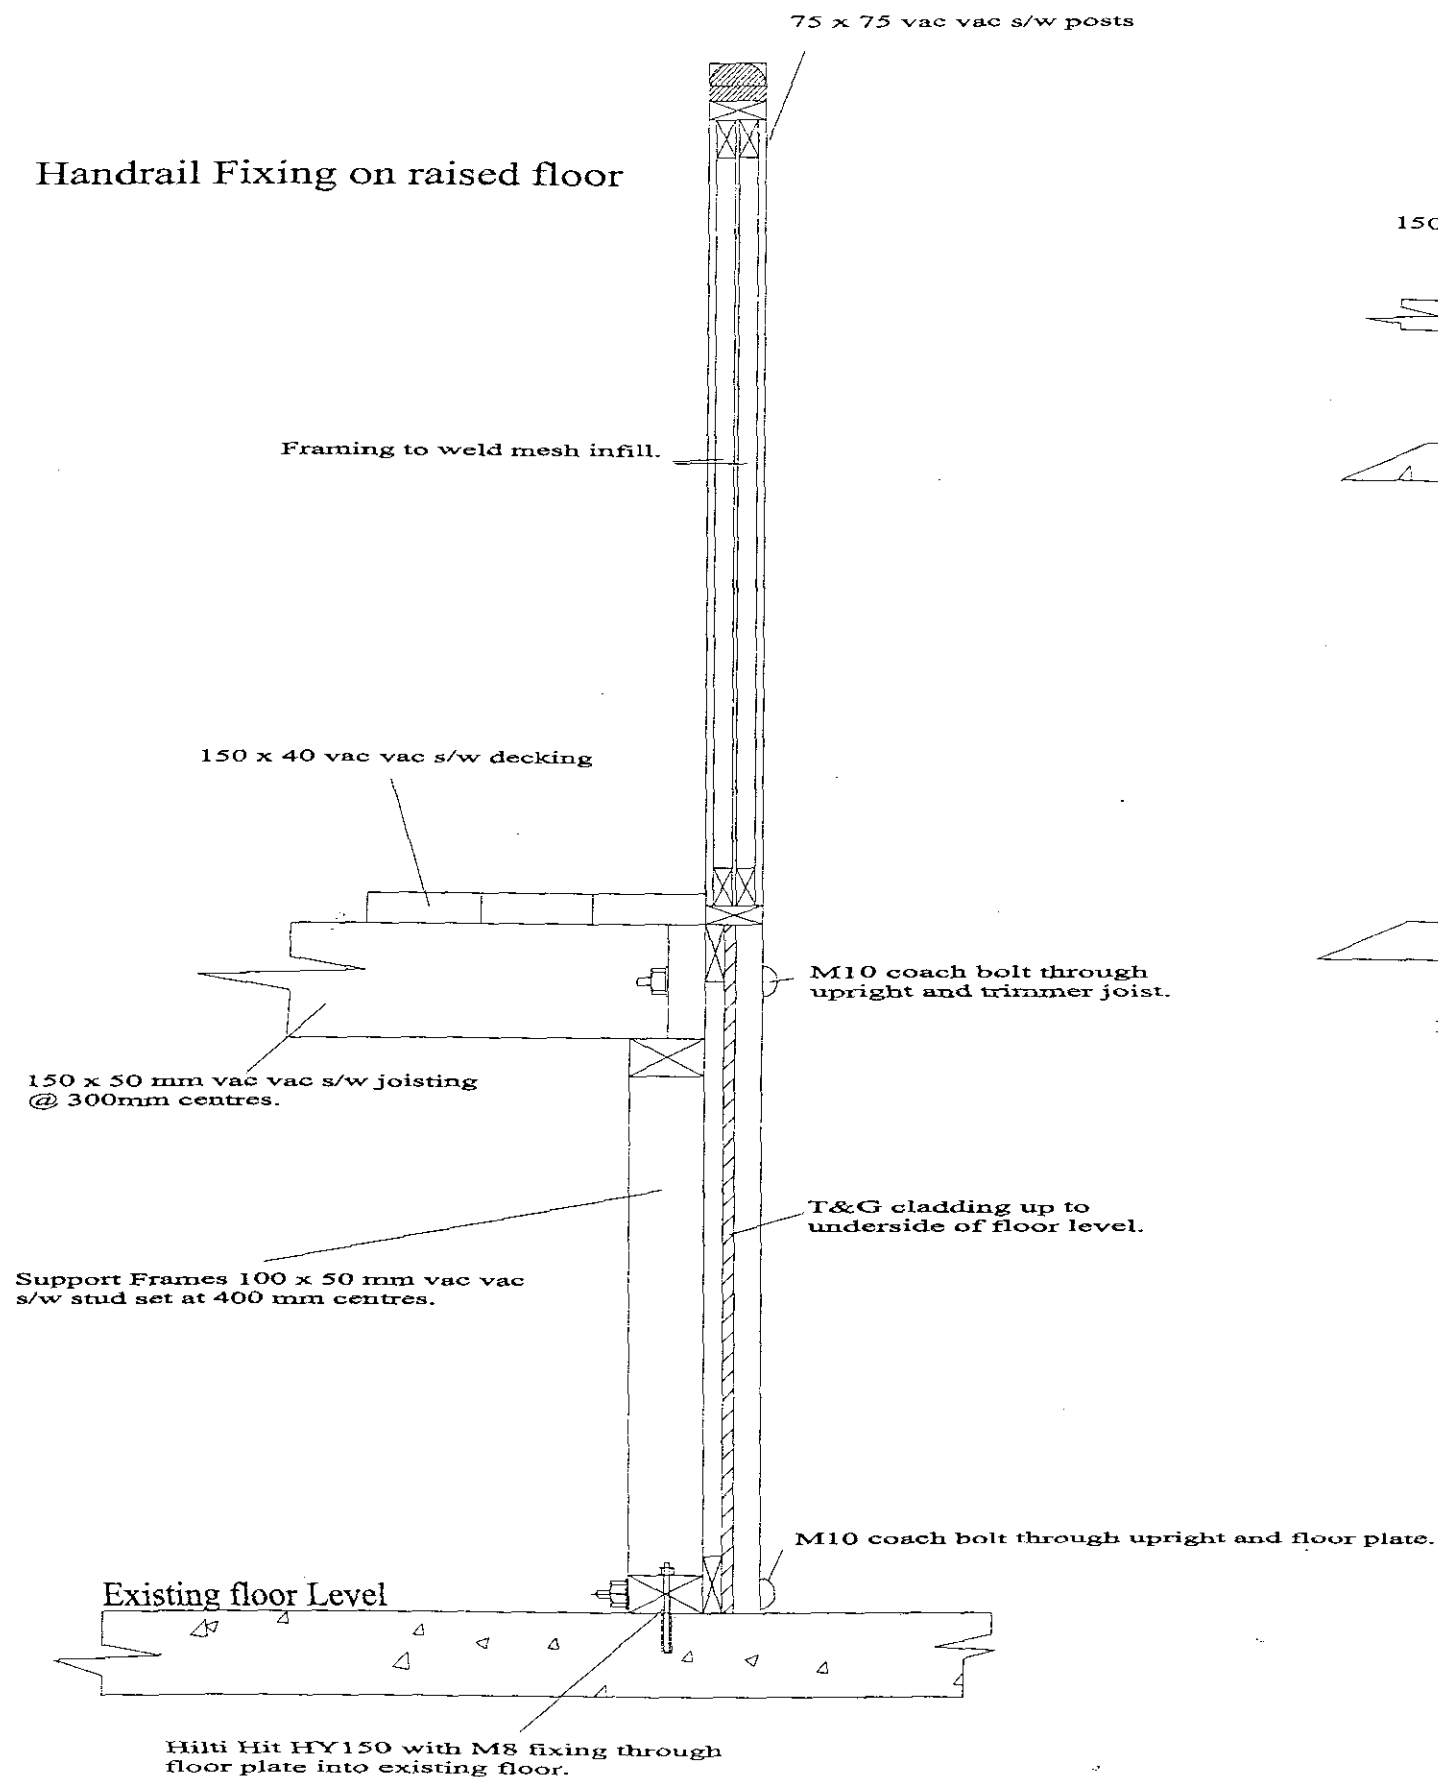

Fixing to external slabs.

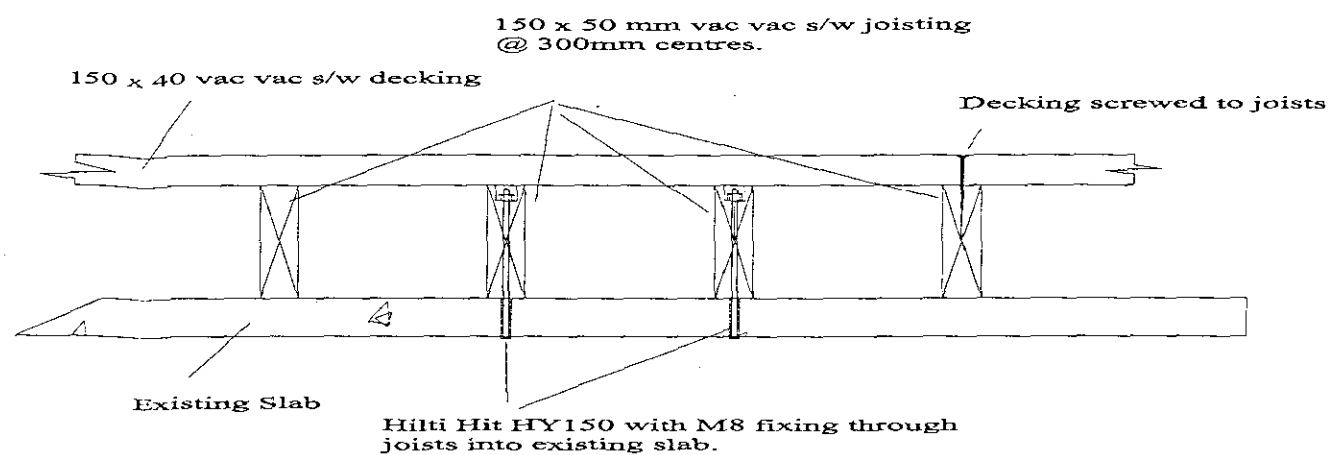

Decking fixing to existing outside slabs

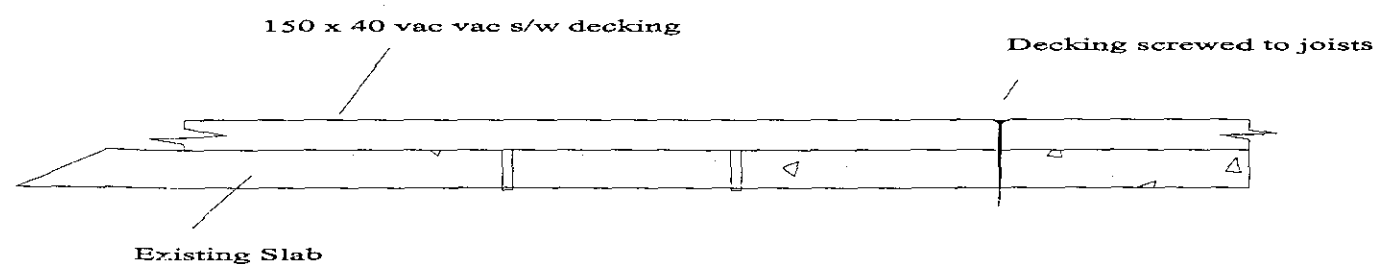

PROJECT TITLE			
Pinchbeck Engine (Fens Trail)			
CLIENT			
Fens Tourism			
DRAWING TITLE			
Fixings			
SCALE 1:10 (A3 print)			
DRAWN BY D Usher		DATE 07/10/04	
APPROVALS			
PFL	DATE	CLIENT	DATE
DRAWING NUMBER		REVISION	
PFL/5811A/03		A	
© PAST FORWARD LIMITED St Edmund's House, Margaret Street, York. YO10 4UX, ENGLAND TEL: +44 (0) 1904 670707 FAX: +44 (0) 1904 670823 EMAIL: POSTMASTER@PASTFORWARD.CO.UK			

54DC
 Planning & Development
 13 OCT 2004
 Ref: 1372/04

DETERMINED
 PLAN

NOTE:
 ALL DIMENSIONS TO BE CHECKED ON SITE BEFORE ANY CONSTRUCTION COMMENCES
 ALL FINISHES SUBJECT TO THE SATISFACTION OF PAST FORWARD LIMITED
 ALL MATERIALS MUST COMPLY TO REGULATIONS AS LAID DOWN BY ALL RELEVANT
 GOVERNING BODIES
 ALL EXHIBITION AND DISPLAY STRUCTURES TO BE CONSTRUCTED AS APPROPRIATE
 THIS DRAWING IS A GUIDE ONLY