

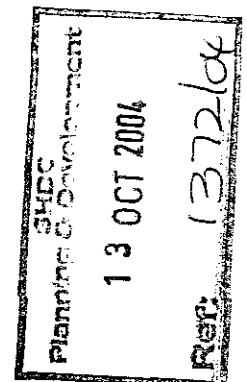



Section A:A

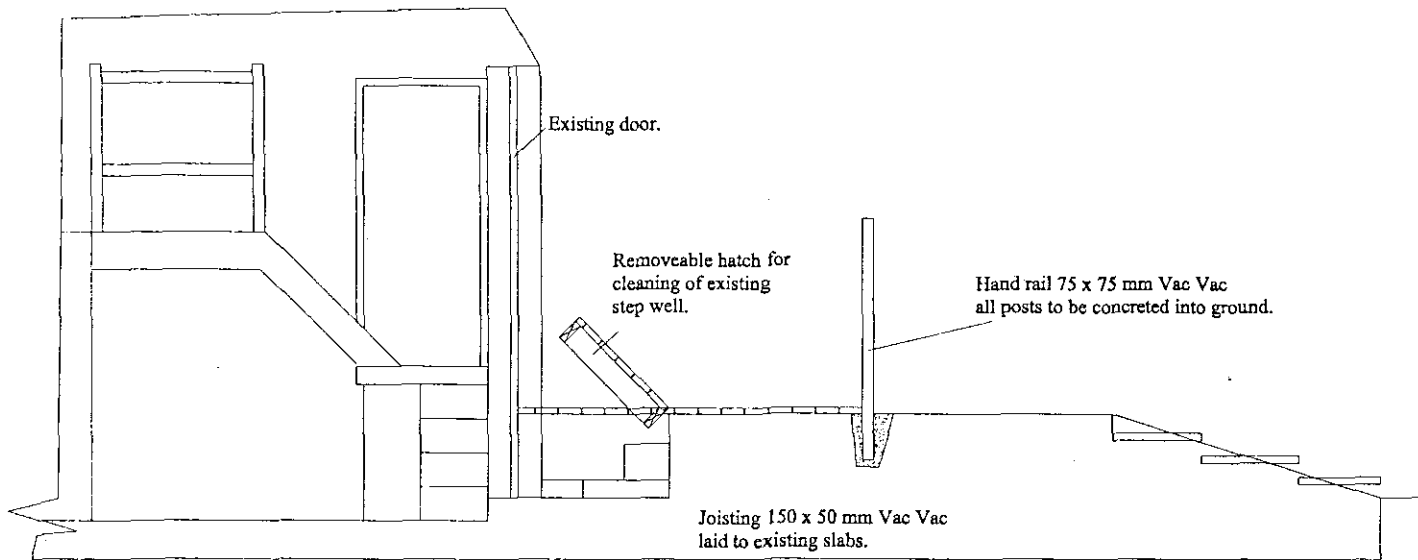


Section B:B

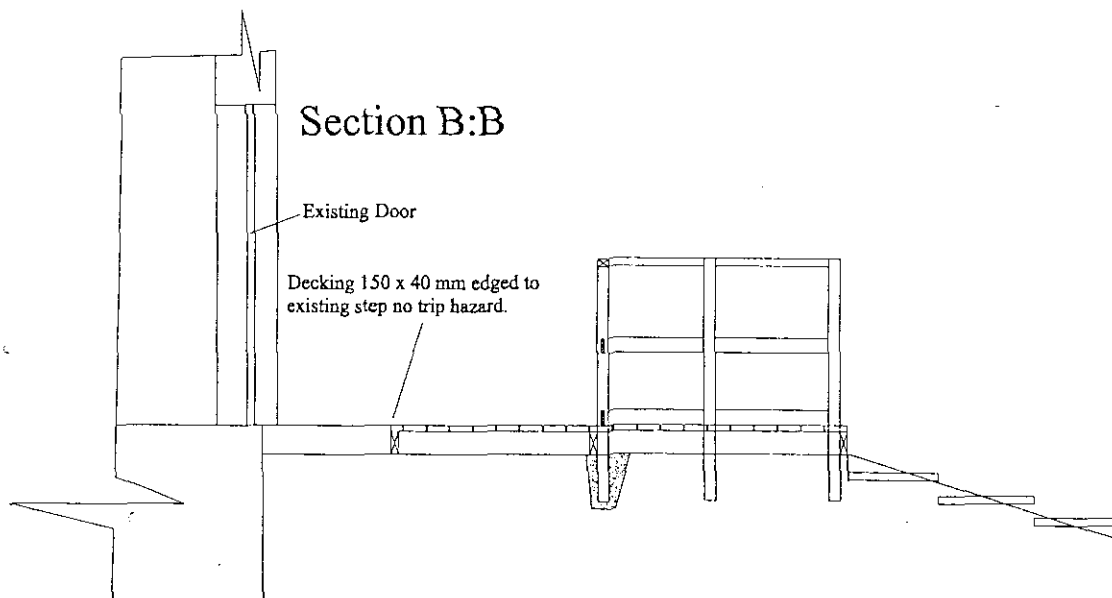

Section D:D

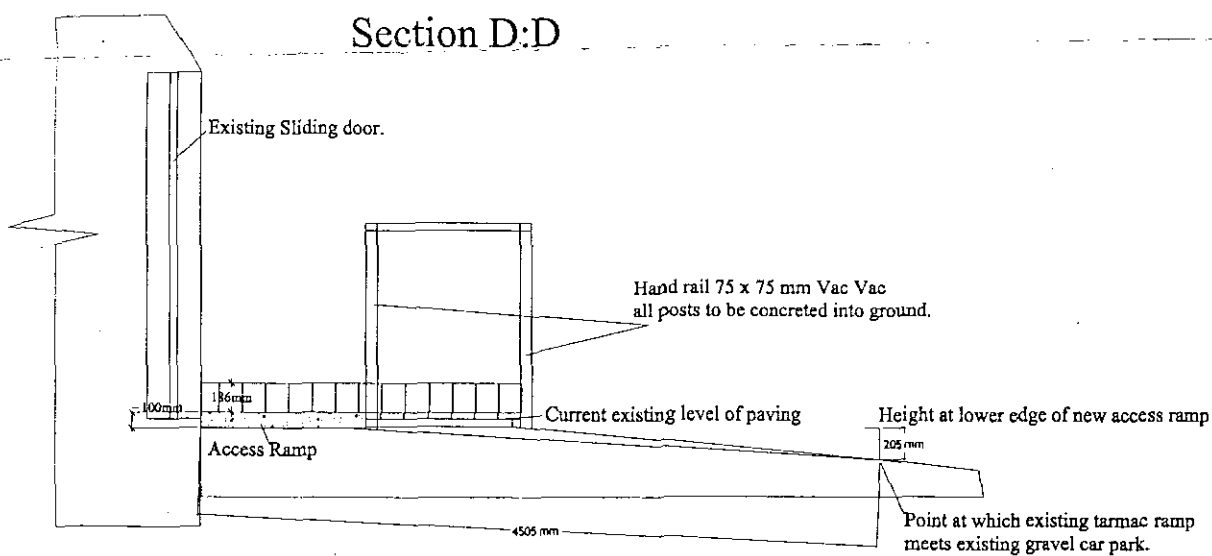

Section C:C

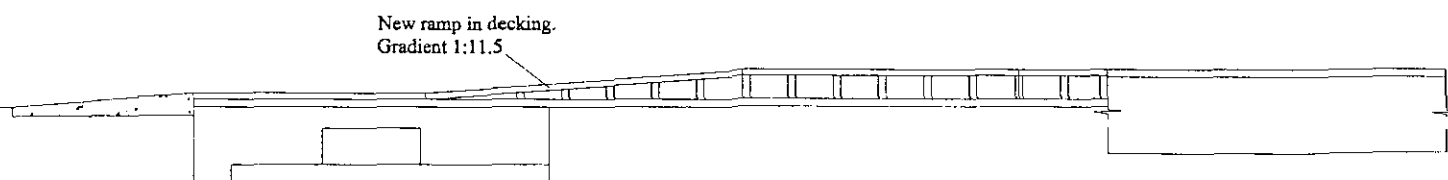

DETERMINED
ON PLAN

PROJECT TITLE Pinchbeck Engine (Fens Trail)			
CLIENT Fens Tourism			
DRAWING TITLE Sections of proposed exterior decking and ramps.			
SCALE 1:50 (A3 print)		DATE 17/03/04	
DRAWN BY D. Unwin			
APPROVALS			
DATE	CLIENT	DATE	DATE
DRAWING NUMBER PFL/5811A/04		REVISION	
PAST FORWARD LIMITED 61 Selwyn's House, Margaret Street, York, YO10 4JL, ENGLAND TEL: +44 (0) 1904 507777 FAX: +44 (0) 1904 507788 EMAIL: NORTHAMPTON@PASTFORWARD.CO.UK			

NOTE:
--ALL DRAWINGS TO BE CHECKED ON SITE BEFORE ANY CONSTRUCTION COMMENCES
ALL WORKS SUBJECT TO THE SATISFACTION OF PAST FORWARD LIMITED
ALL MATERIALS MUST COMPLY TO REGULATIONS AND STANDARDS OF ALL RELEVANT
GOVERNMENT BODIES
ALL CONSTRUCTION AND DISPLAY STRUCTURES TO BE CONSTRUCTED AS APPROPRIATE
THIS DRAWING IS A GUIDE ONLY