


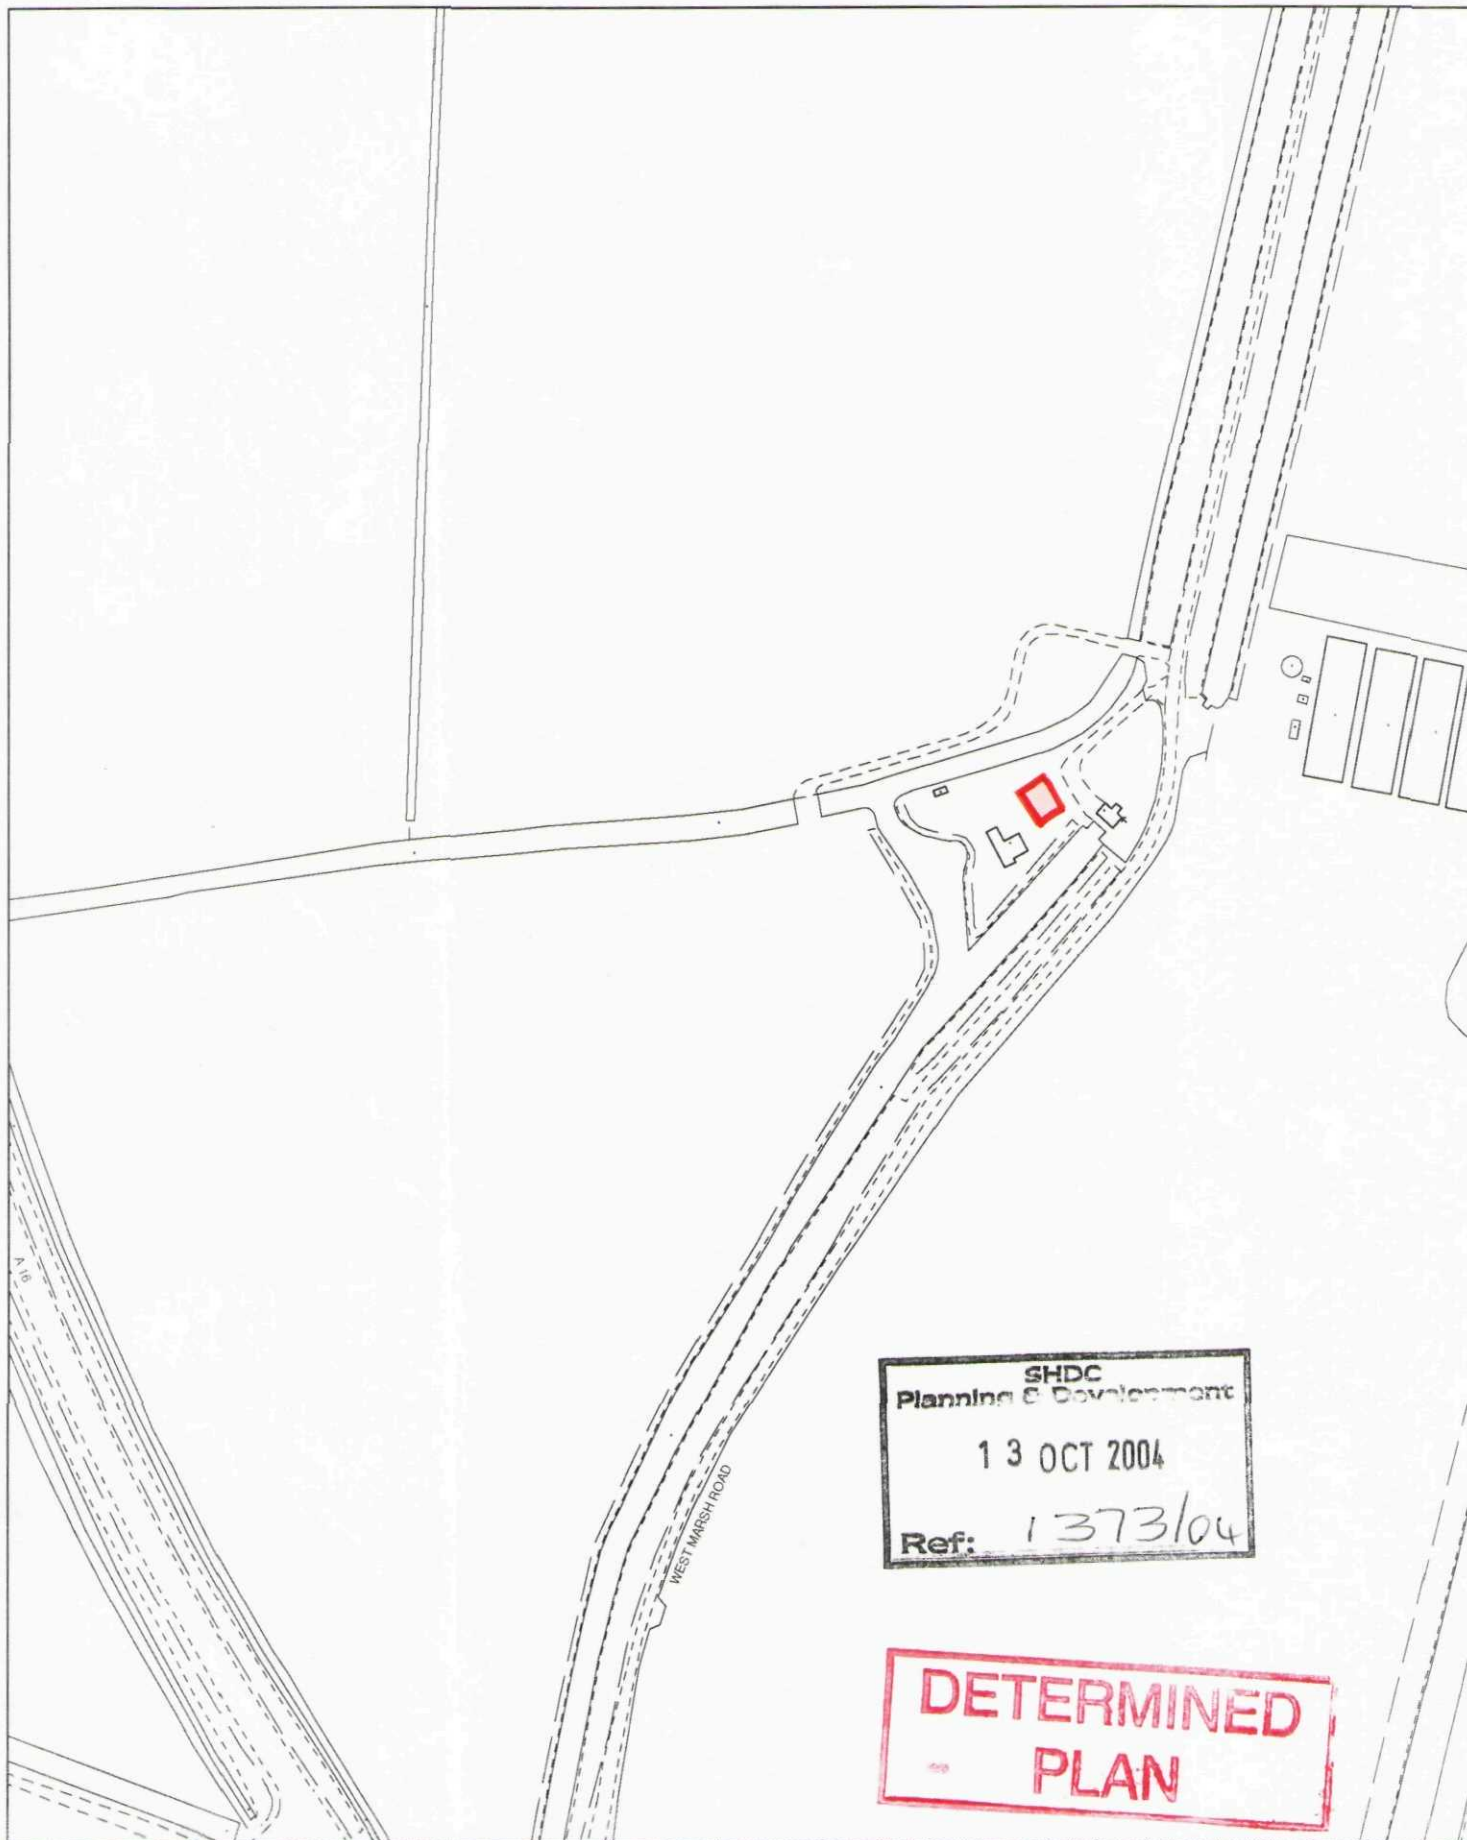

SHDC
Planning & Development
13 OCT 2004
Ref: 1373/04

**DETERMINED
PLAN**



This copy has been produced specifically for the map return scheme purposes only. No further copies may be made.

Scale:
1:2500

This map is reproduced from Ordnance Survey material with permission of Ordnance Survey on

Council Offices, Priory Road, Spalding,
Lincolnshire PE11 2XE

