



Section A:A

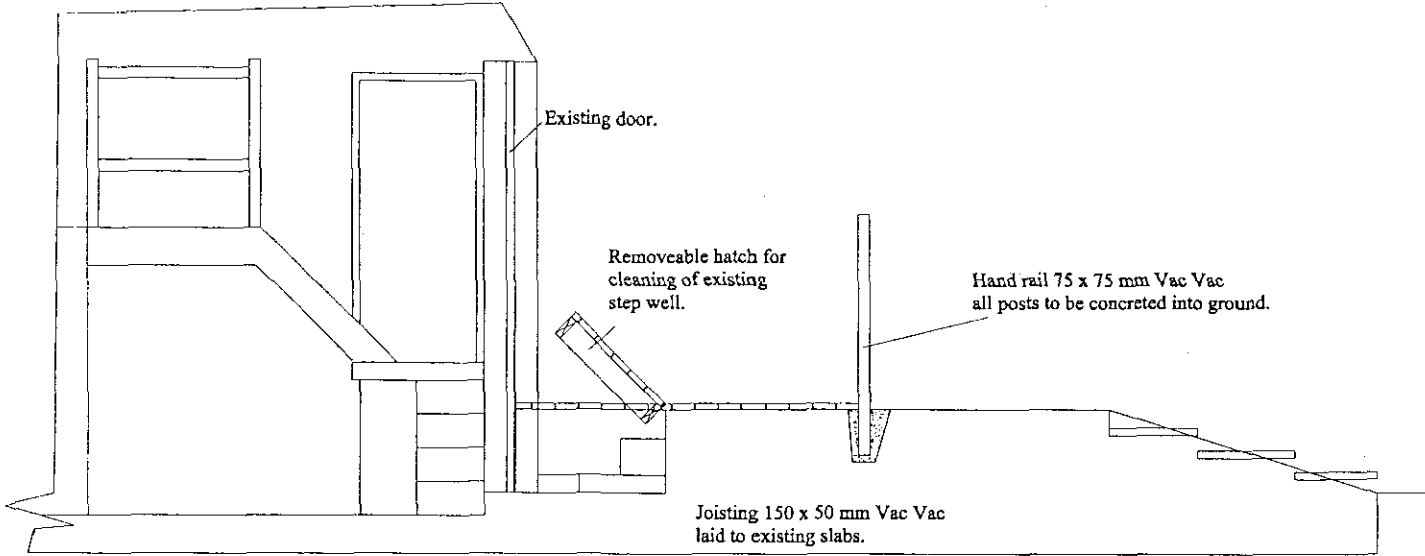


13 OCT 2004
1373104


Section B:B

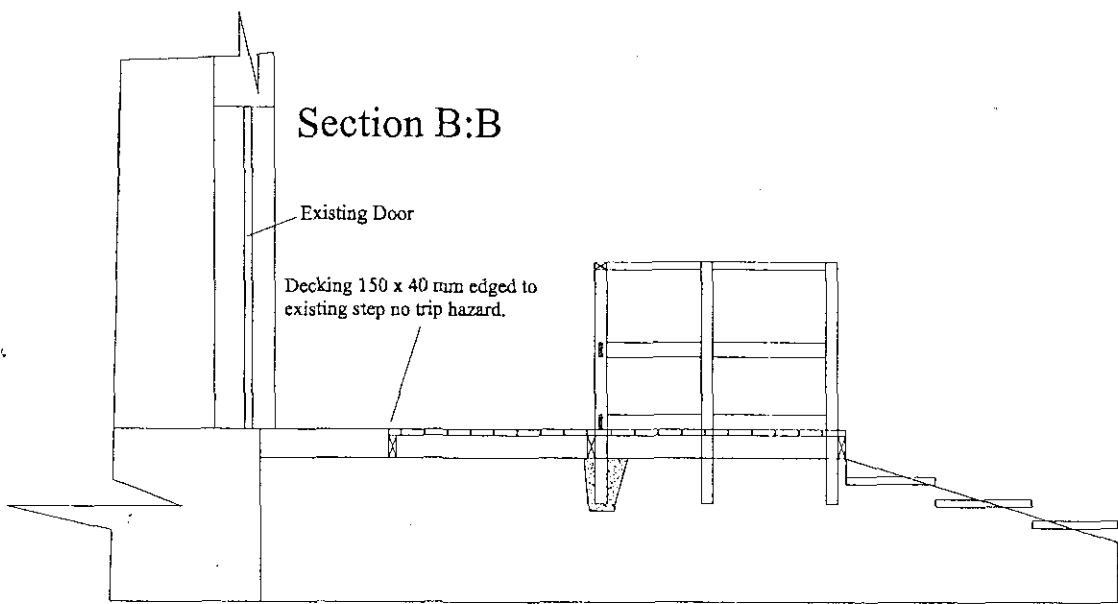

Section D:D

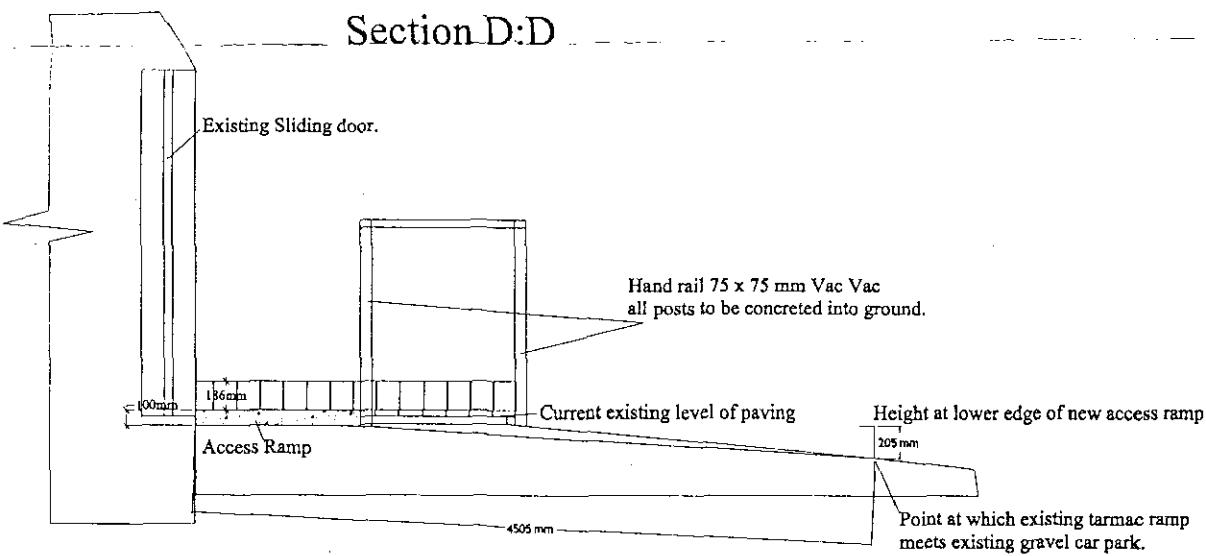

Section C:C

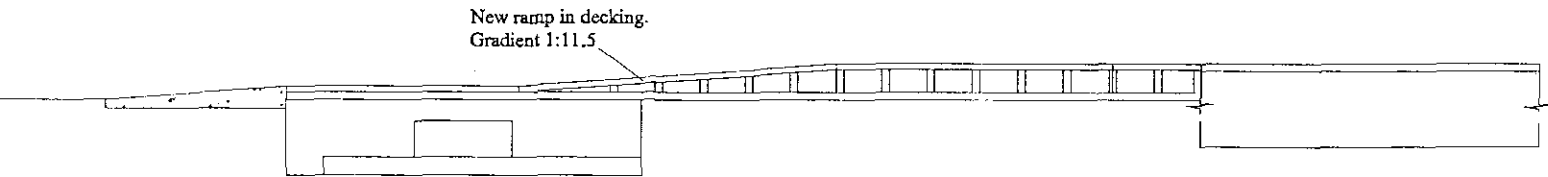

DETERMINED
PLAN

PROJECT TITLE Pinchbeck Engine (Fens Trail)			
CLIENT Fens Tourism			
DRAWING TITLE Sections of proposed exterior decking and ramps.			
SCALE 1:50 (A3 print)		DATE 17/03/04	
DRAWN BY D. Lister		APPROVED BY	
PPL	DATE	CLIENT	DATE
DRAWING NUMBER PFL/5811A/04		REVISION	
© PAST FORWARD LIMITED 1018 Huxley House, Margate Road, York YO14 4JX, ENGLAND TEL: +44 (0) 1904 870707 FAX: +44 (0) 1904 870708 EMAIL: PASTFORWARD@PASTFORWARD.CO.UK			

NOTE:
ALL DIMENSIONS TO BE CHECKED ON SITE BEFORE ANY CONSTRUCTION COMMENCES
ALL FINISHES SUBJECT TO THE SATISFACTION OF PAST FORWARD LIMITED
ALL MATERIALS MUST COMPLY TO REGULATIONS AS Laid DOWN BY ALL RELEVANT
GOVERNING BODIES
ALL EXISTING AND IMPLANT STRUCTURES TO BE CONSTRUCTED AS APPROPRIATE
THIS DRAWING IS A GUIDE ONLY