


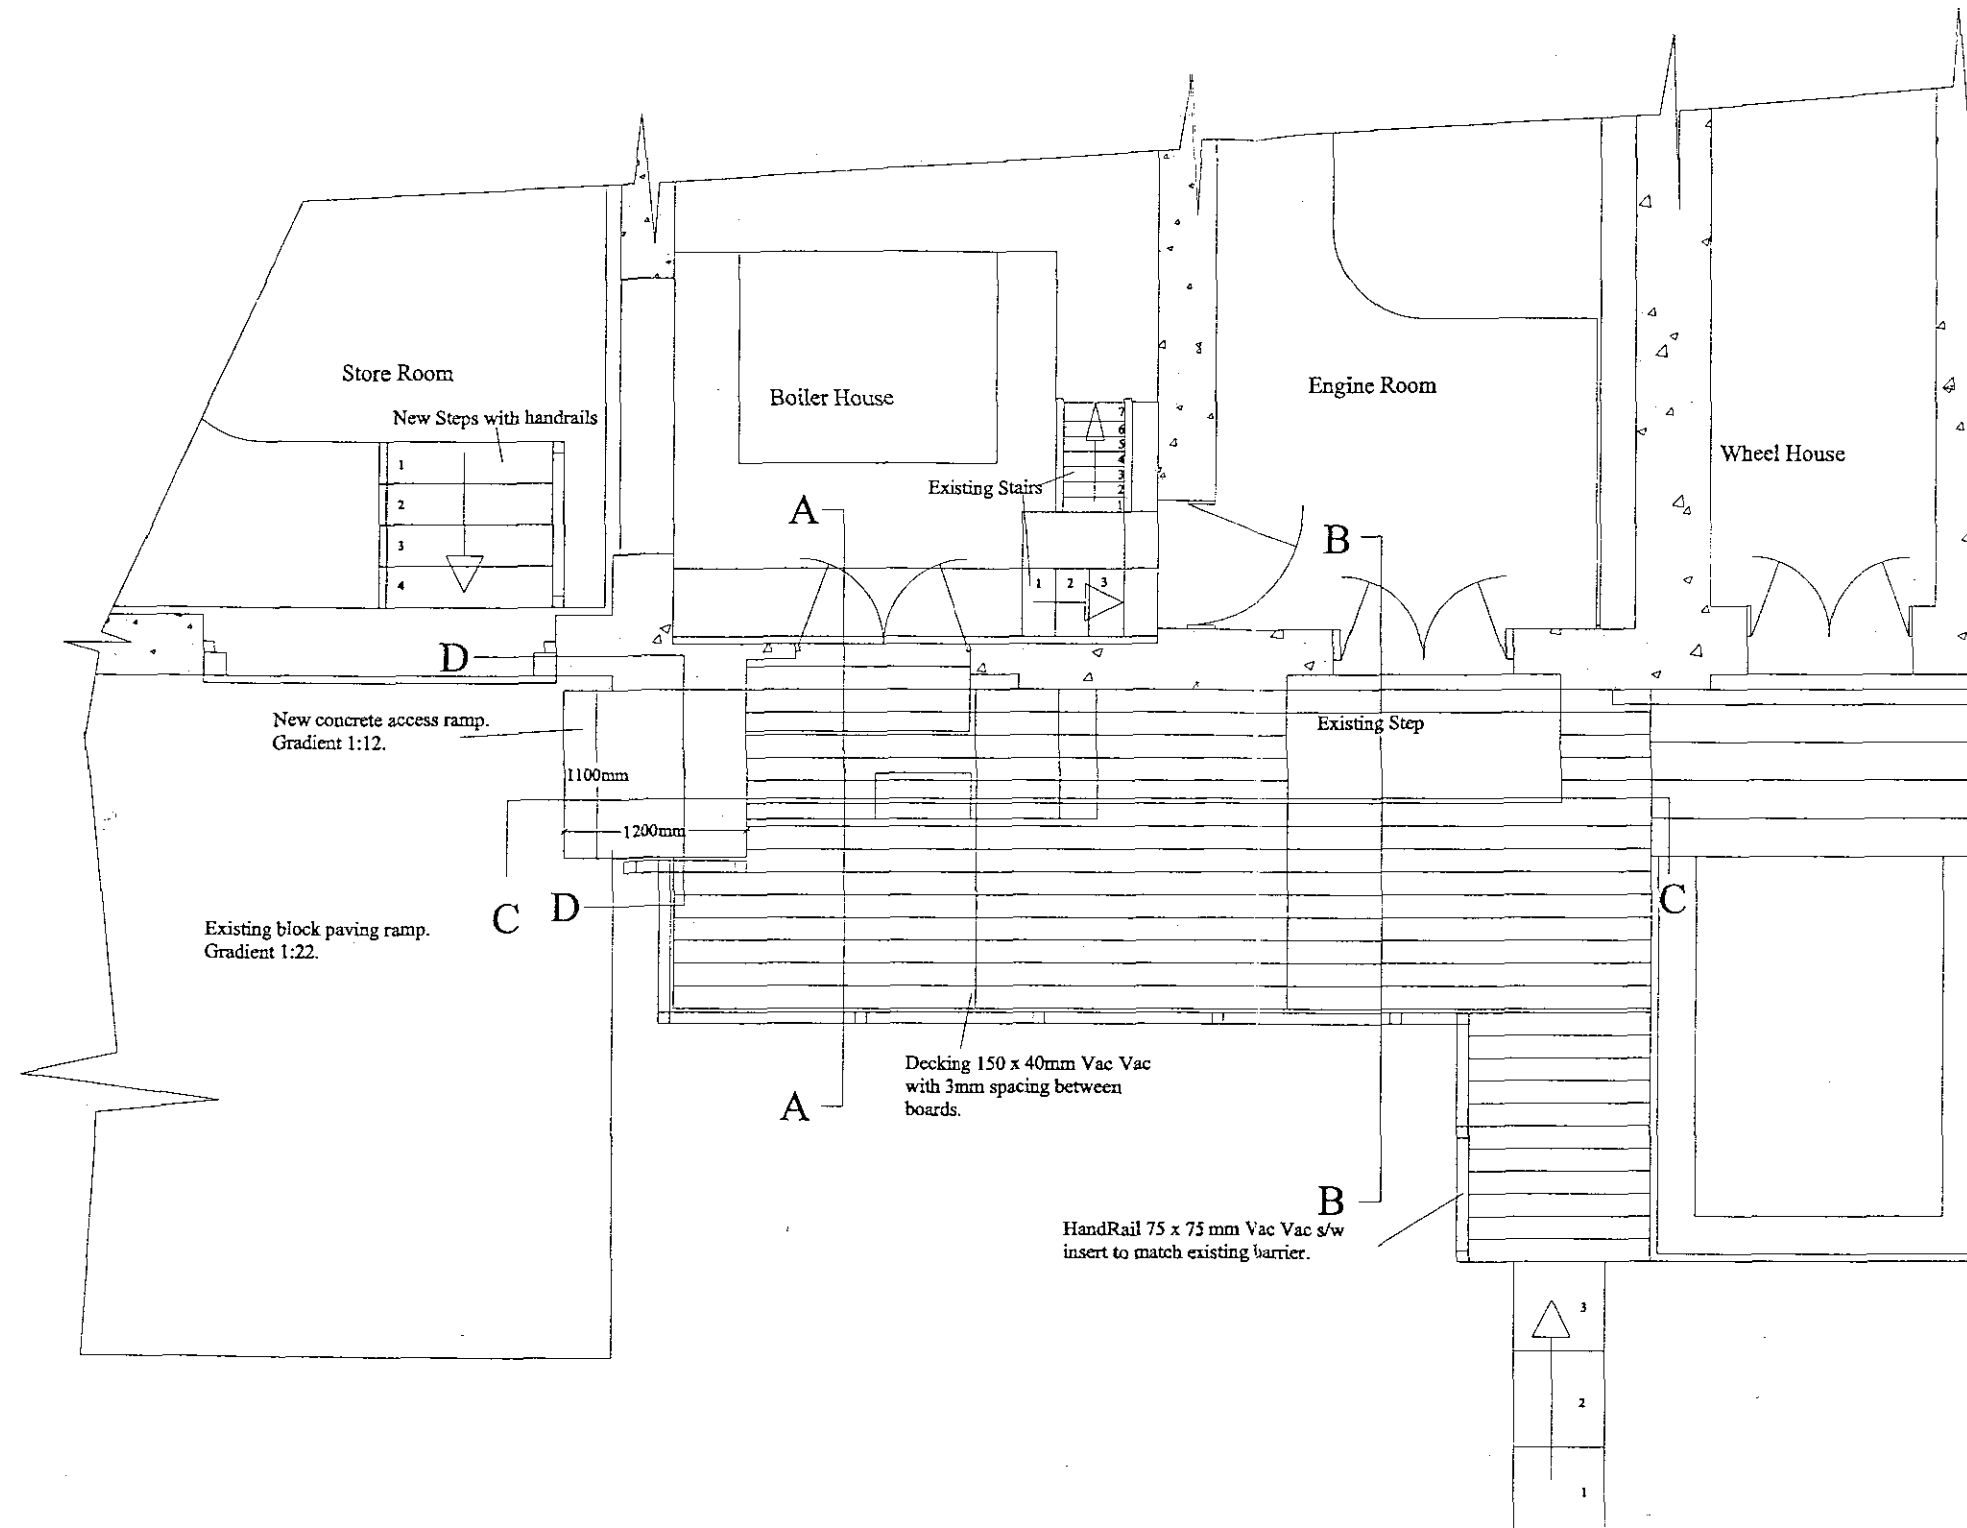

Planning 3422
13 OCT 2004
Ref: 1373/04

PROJECT TITLE Pinchbeck Engine (Fens Trail)			
CLIENT Fens Tourism			
DRAWING TITLE External ramps and decking (to enable wheelchair access to engine room, view to boiler room and interpretation on raised floor area in store).			
SCALE 1:50 (A3 print)			
DRAWN BY: D. Usher		DATE: 07/10/04	
APPROVALS			
PFL	DATE	CLIENT	DATE
DRAWING NUMBER PFL/5811A/01		REVISION A	
PAST FORWARD LIMITED 25 SUNDAY'S FARM, SUNDAY'S FARM, YORK YO14 4JG ENGLAND TEL: 01430 850000 FAX: 01430 850001 EMAIL: PFL@PASTFORWARD.CO.UK			

NOTE:
ALL DRAWINGS TO BE CHECKED ON SITE BEFORE ANY CONSTRUCTION COMMENCES.
ALL PRICES SUBJECT TO THE SATISFACTION OF PAST FORWARD LIMITED.
ALL MATERIALS MUST COMPLY TO REGULATIONS AS Laid DOWN BY ALL RELEVANT
GOVERNING BODIES.
ALL CONSTRUCTION AND DISPLAY STRUCTURES TO BE CONSTRUCTED AS APPROPRIATE
THIS DRAWING IS A GUIDE ONLY.

**DETERMINED
PLAN**