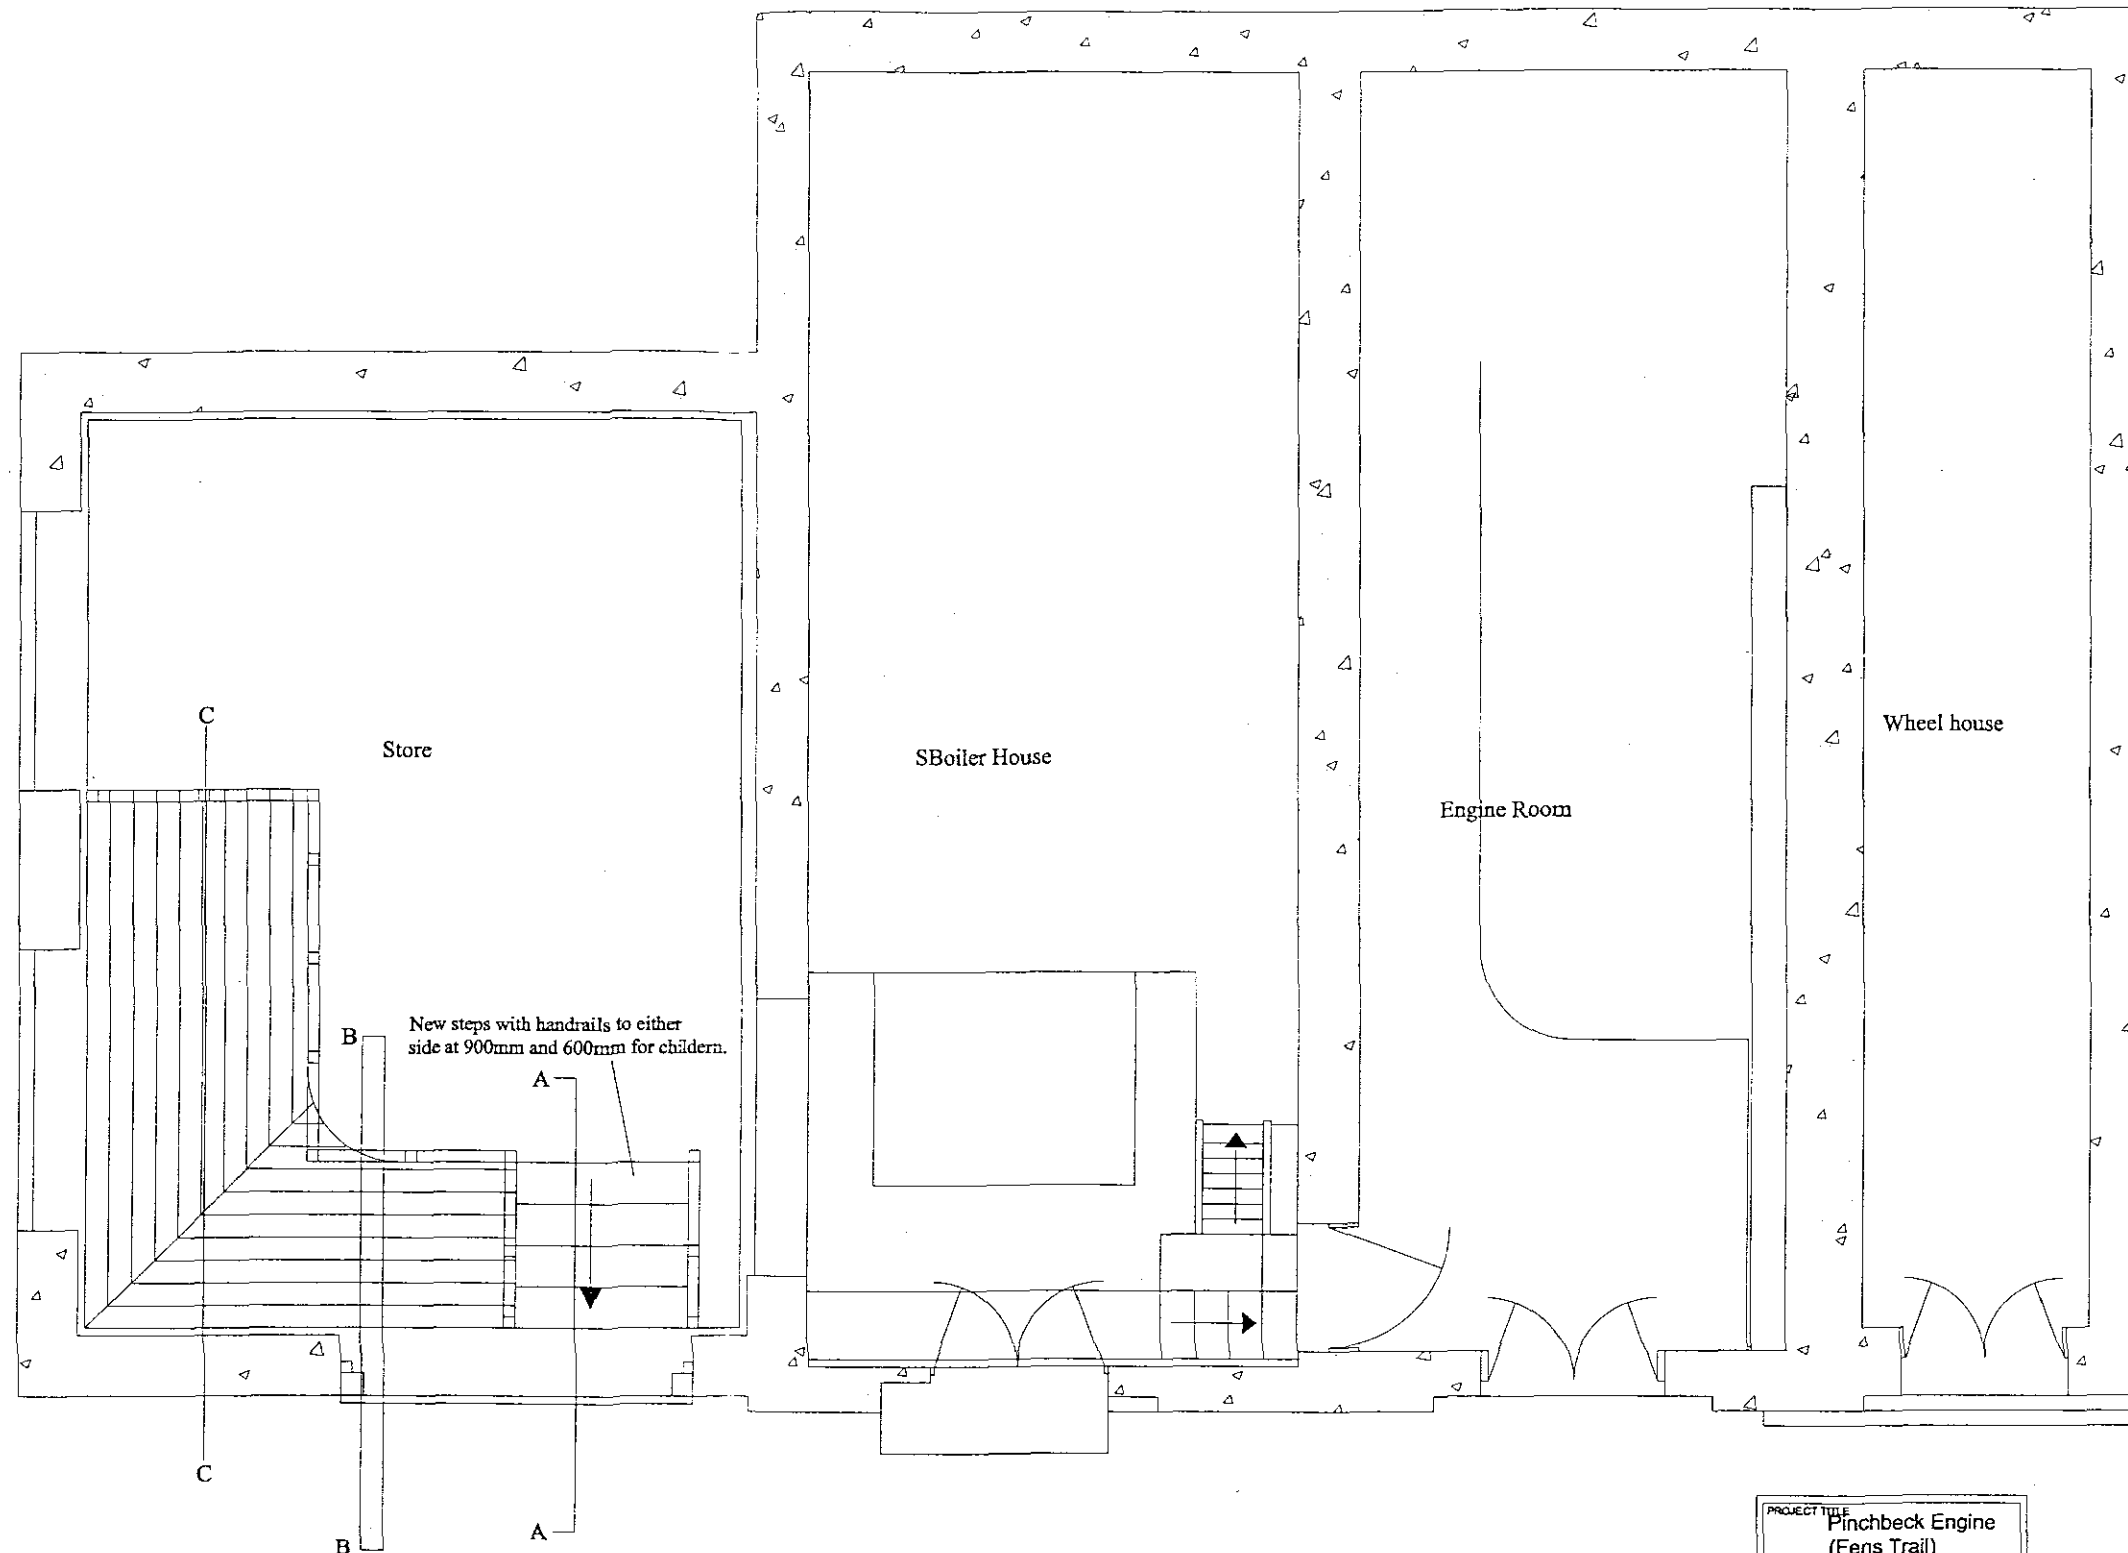
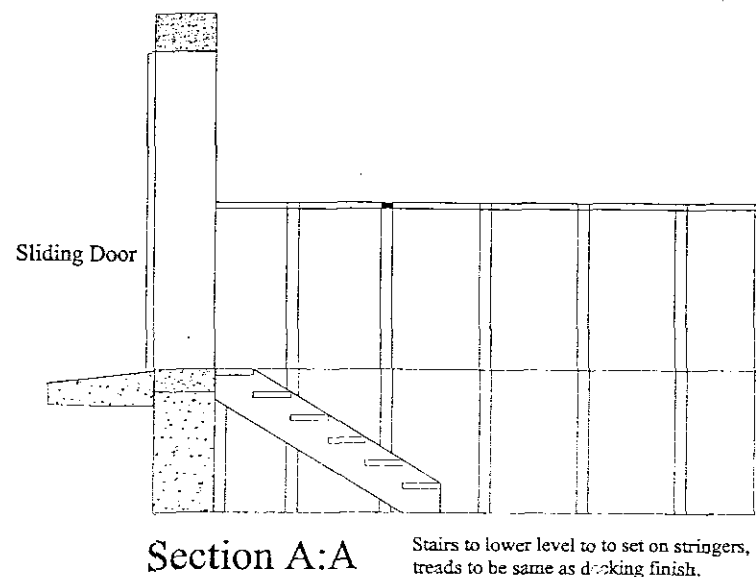
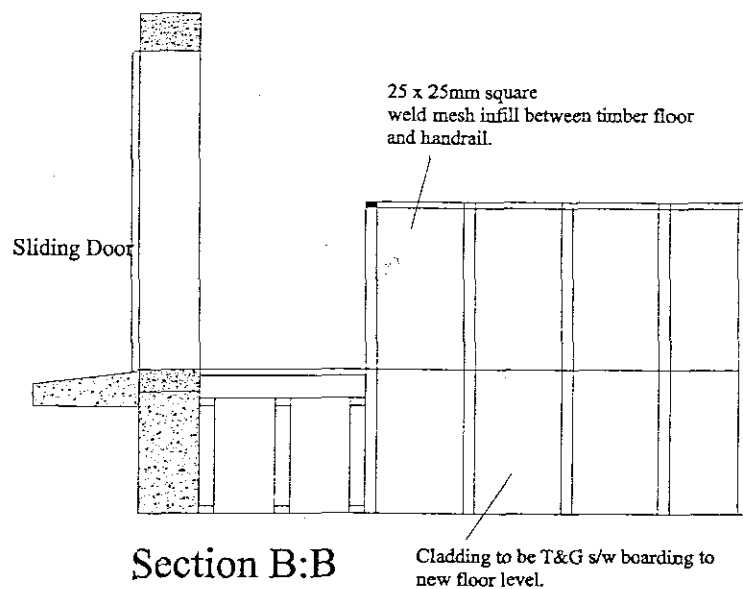
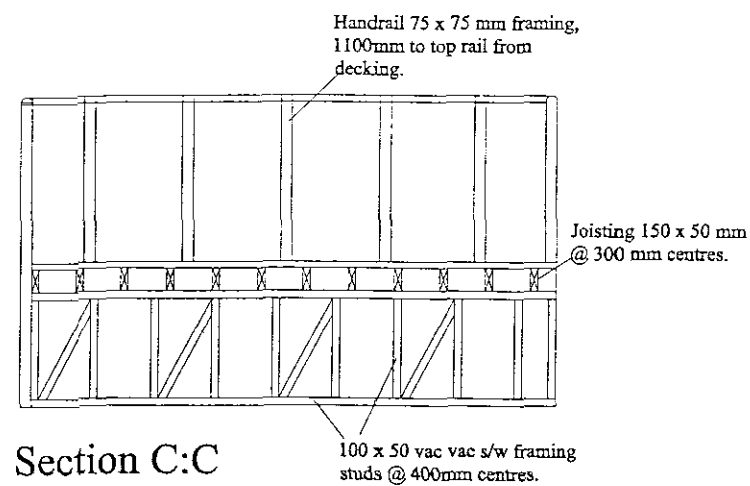


PROJECT TITLE Pinchbeck Engine (Fens Trail)			
CLIENT Fens Tourism			
DRAWING TITLE Proposed internal raised floor area (to enable disabled access to interpretative elements in store).			
SCALE 1:50 (A3 print)	DATE 07/10/04		
DRAWN BY D. Usher	APPROVALS		
PFL	DATE	CLIENT	DATE
DRAWING NUMBER PFL/5811A/02	REVISION A		
© PAST FORWARD LIMITED 25 DUNSTON ROAD, ALTON, HANTS, UK PO14 3JL, ENGLAND TEL: +44 (0) 1264 800707 FAX: +44 (0) 1264 800708 EMAIL: POSTMASTER@PASTFORWARD.CO.UK			

**DETERMINED
PLAN**