




Handrail Fixing on raised floor

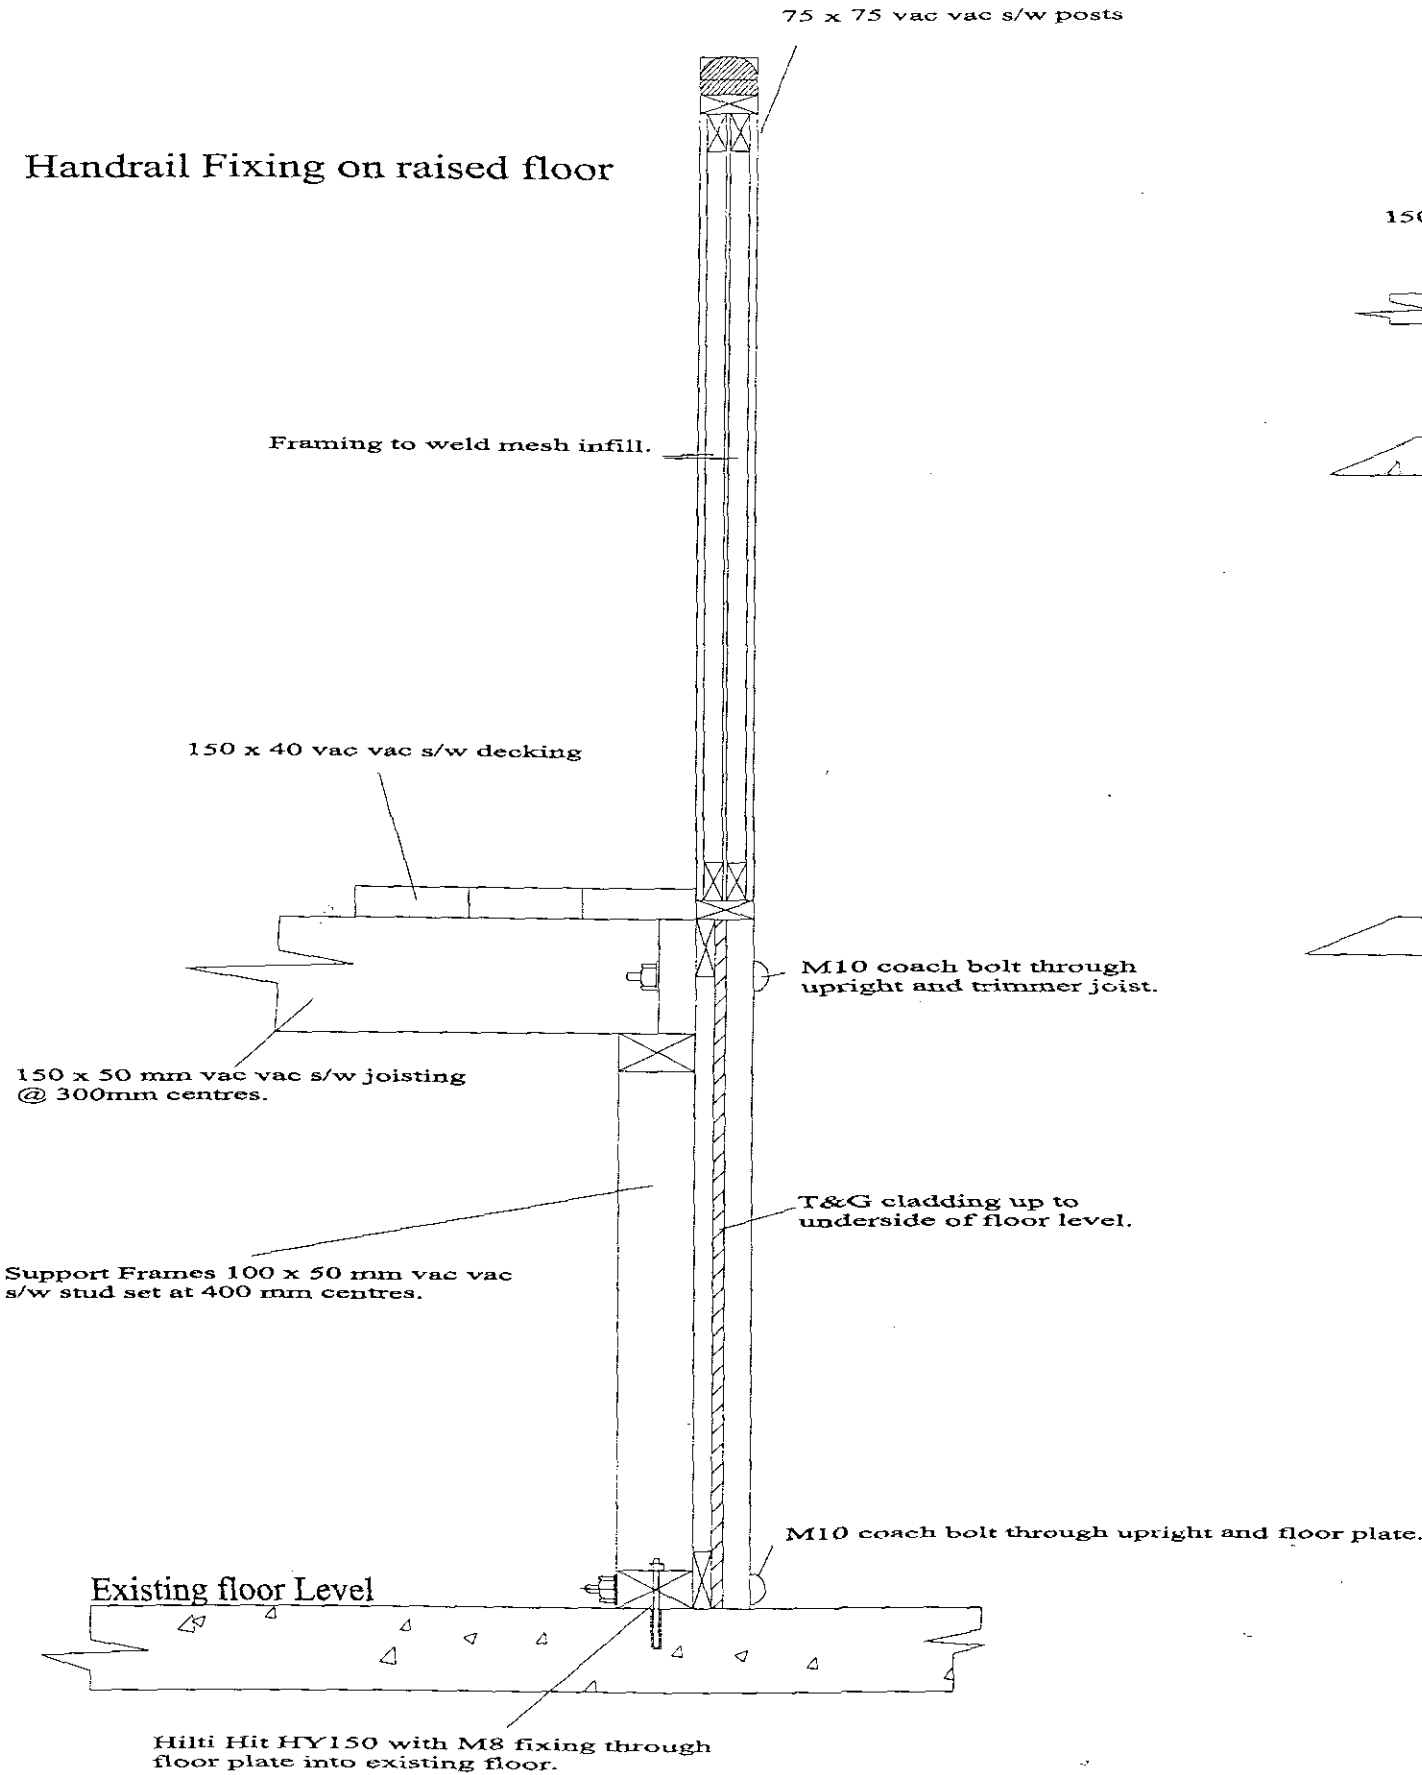

Fixing to external slabs.

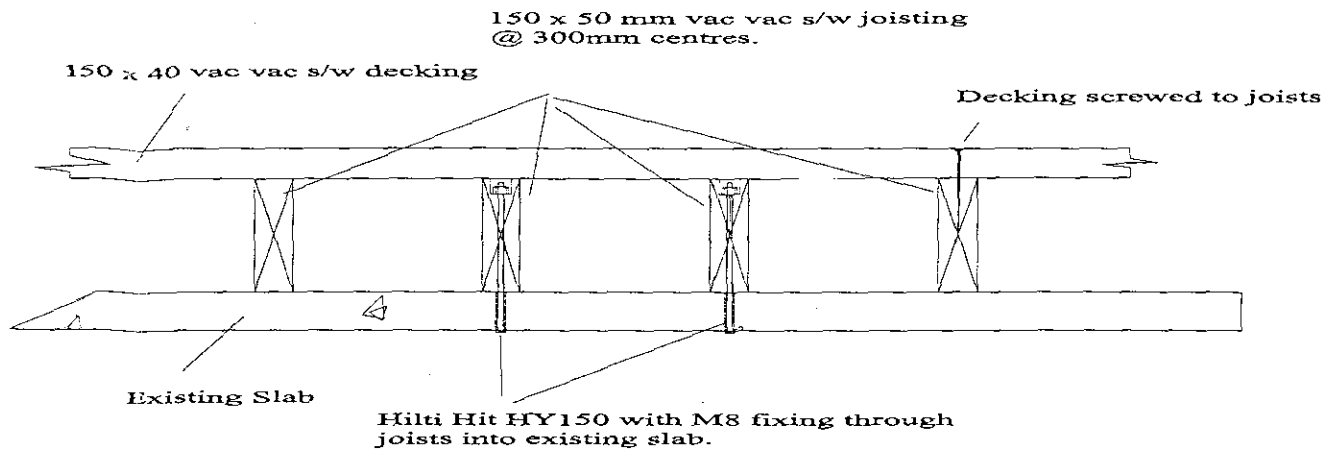

Decking fixing to existing outside slabs

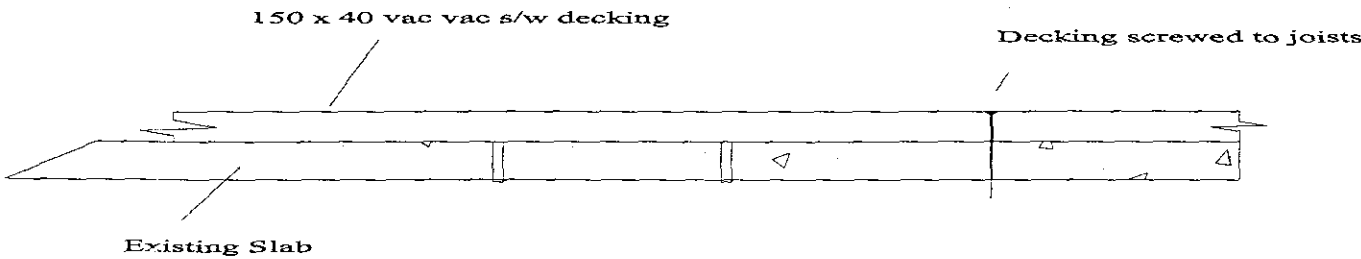

Planning Department
13 OCT 2004
Ref:

PROJECT TITLE Pinchbeck Engine (Fens Trail)			
CLIENT Fens Tourism			
DRAWING TITLE Fixings			
SCALE 1:10 (A3 print)			
DRAWN BY D Usher		DATE 07/10/04	
APPROVALS			
PFL	DATE	CLIENT	DATE
DRAWING NUMBER PFL5811A/03		REVISION A	
© PAST FORWARD LIMITED St Edmund's House, Margaret Street, York. YO10 4LX, ENGLAND TEL: +44 (0) 1904 670707 FAX: +44 (0) 1904 670825 EMAIL: POSTMASTER@PASTFORWARD.CO.UK			

NOTE:
-ALL DIMENSIONS TO BE CHECKED ON SITE BEFORE ANY CONSTRUCTION COMMENCES
ALL FINISHES SUBJECT TO THE SATISFACTION OF PAST FORWARD LIMITED
ALL MATERIALS MUST COMPLY TO REGULATIONS AS LAID DOWN BY ALL RELEVANT
GOVERNING BODIES
ALL EXHIBITION AND DISPLAY STRUCTURES TO BE CONSTRUCTED AS APPROPRIATE
THIS DRAWING IS A GUIDE ONLY

**DETERMINED
PLAN**