

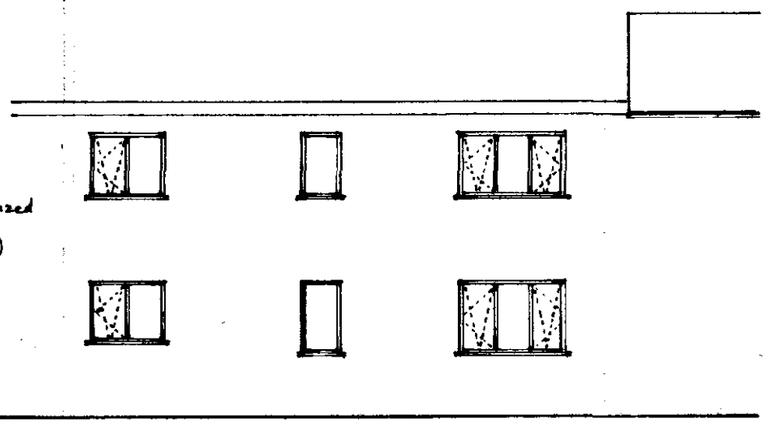



North East (Bear Lane)

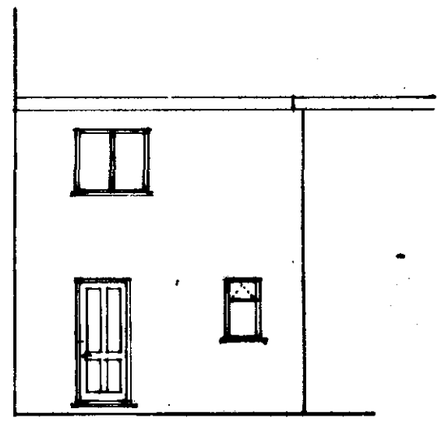


South West

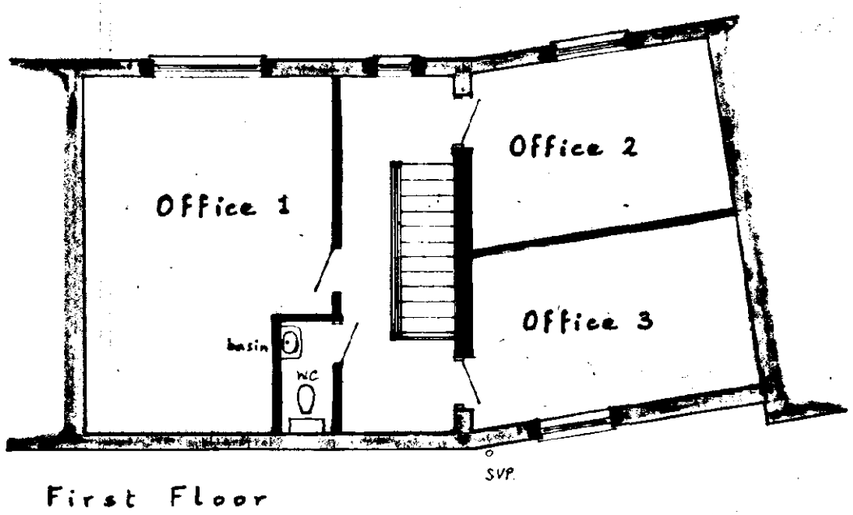


First Floor

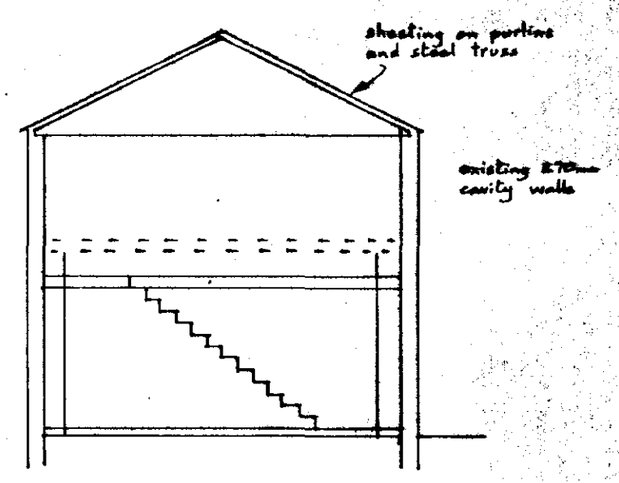


Section B-B

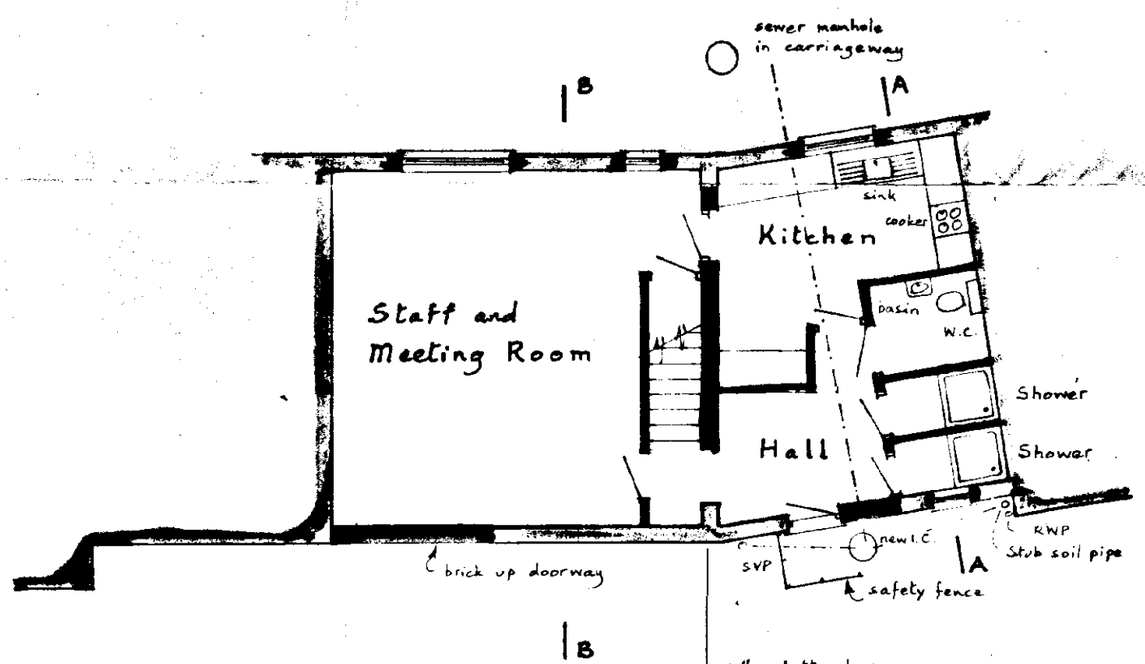

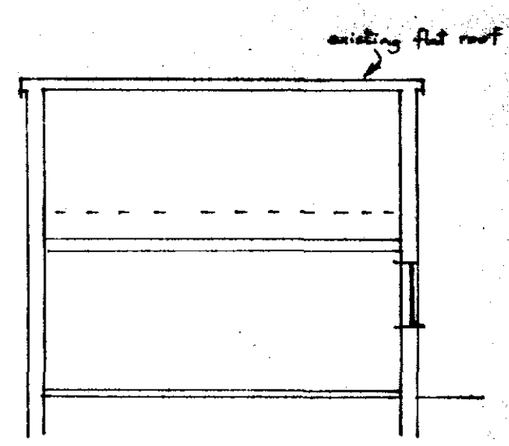

Section A-A

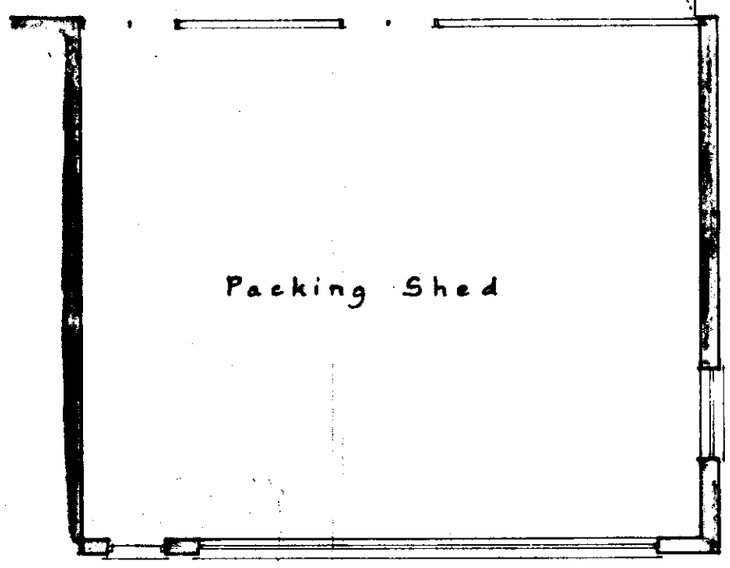

Ground Floor

DETERMINED PLAN
HOLLAND DC
HOUSING & PLANNING
23 NOV 2000
Ref: 1385/00


Cecil Francis Limited,
Bear Lane, PINCHBECK

Office Accomodation


Written dimensions to be used in preference to scaled, and all measurements to be verified by checking on site.	**Scale** 1:100
Local Authority Ref. Planning	**Drawing No.** 201122
Building Regulations	**Date** Nov. 2000

A. ROFFE
BUILDING DESIGN & PLANS
1, Green Lane,
SPALDING, Lincs. PE11 2YB
Tel: 01775-723 680


2141 495T

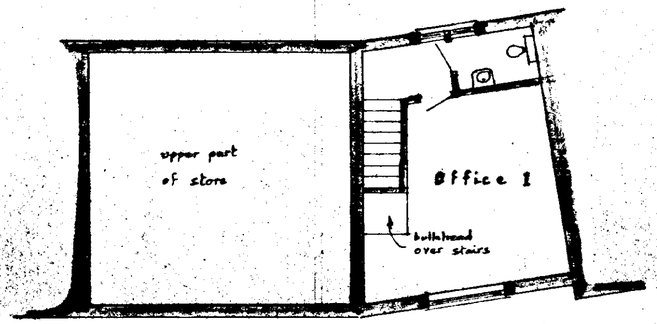


First Floor

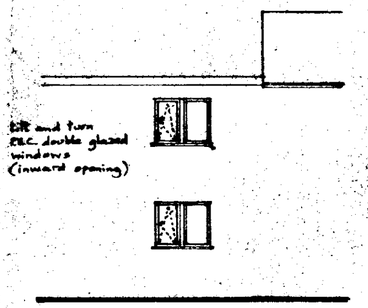

North East

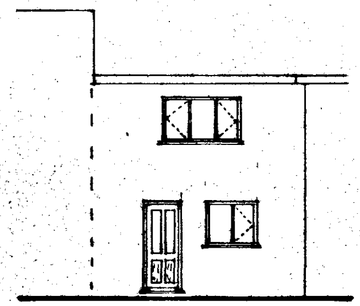

South West

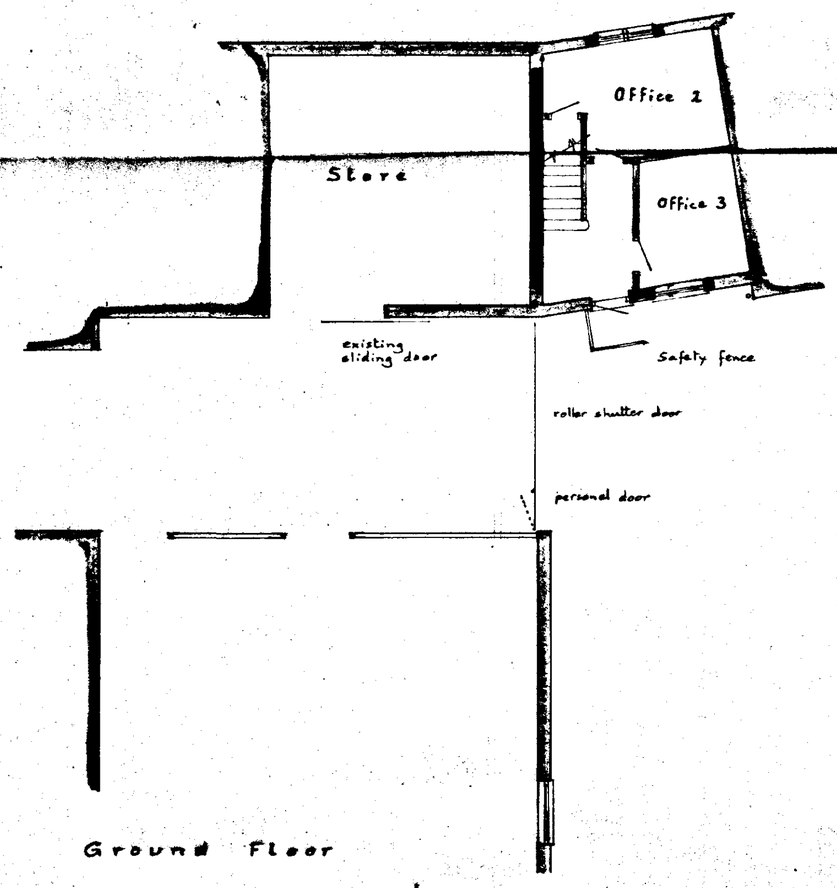

Ground Floor

AMENDED PLAN
Ref. A1

SOUTH HOLLAND DC
HOUSING & PLANNING
12 SEP 2001
Ref: 1385/00

Scale 1:100

Drawing No 2109 10

Date Sept. 2001

BUILDING DESIGN and PLANS
ALWYN ROFFE,
1, Green Lane,
SPALDING, Lincs PE11 2YB
tel: 01775 - 723 680