
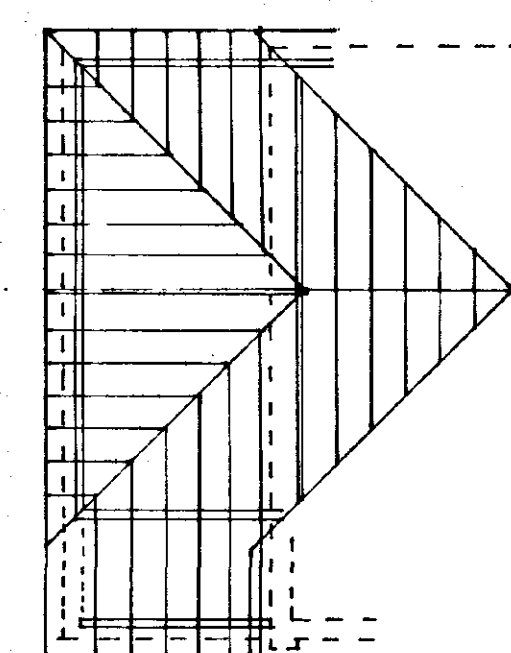
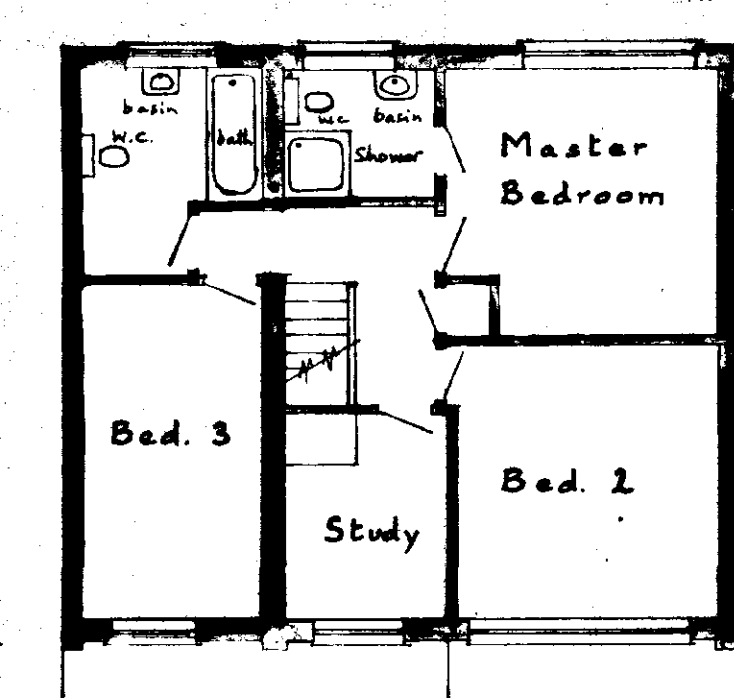
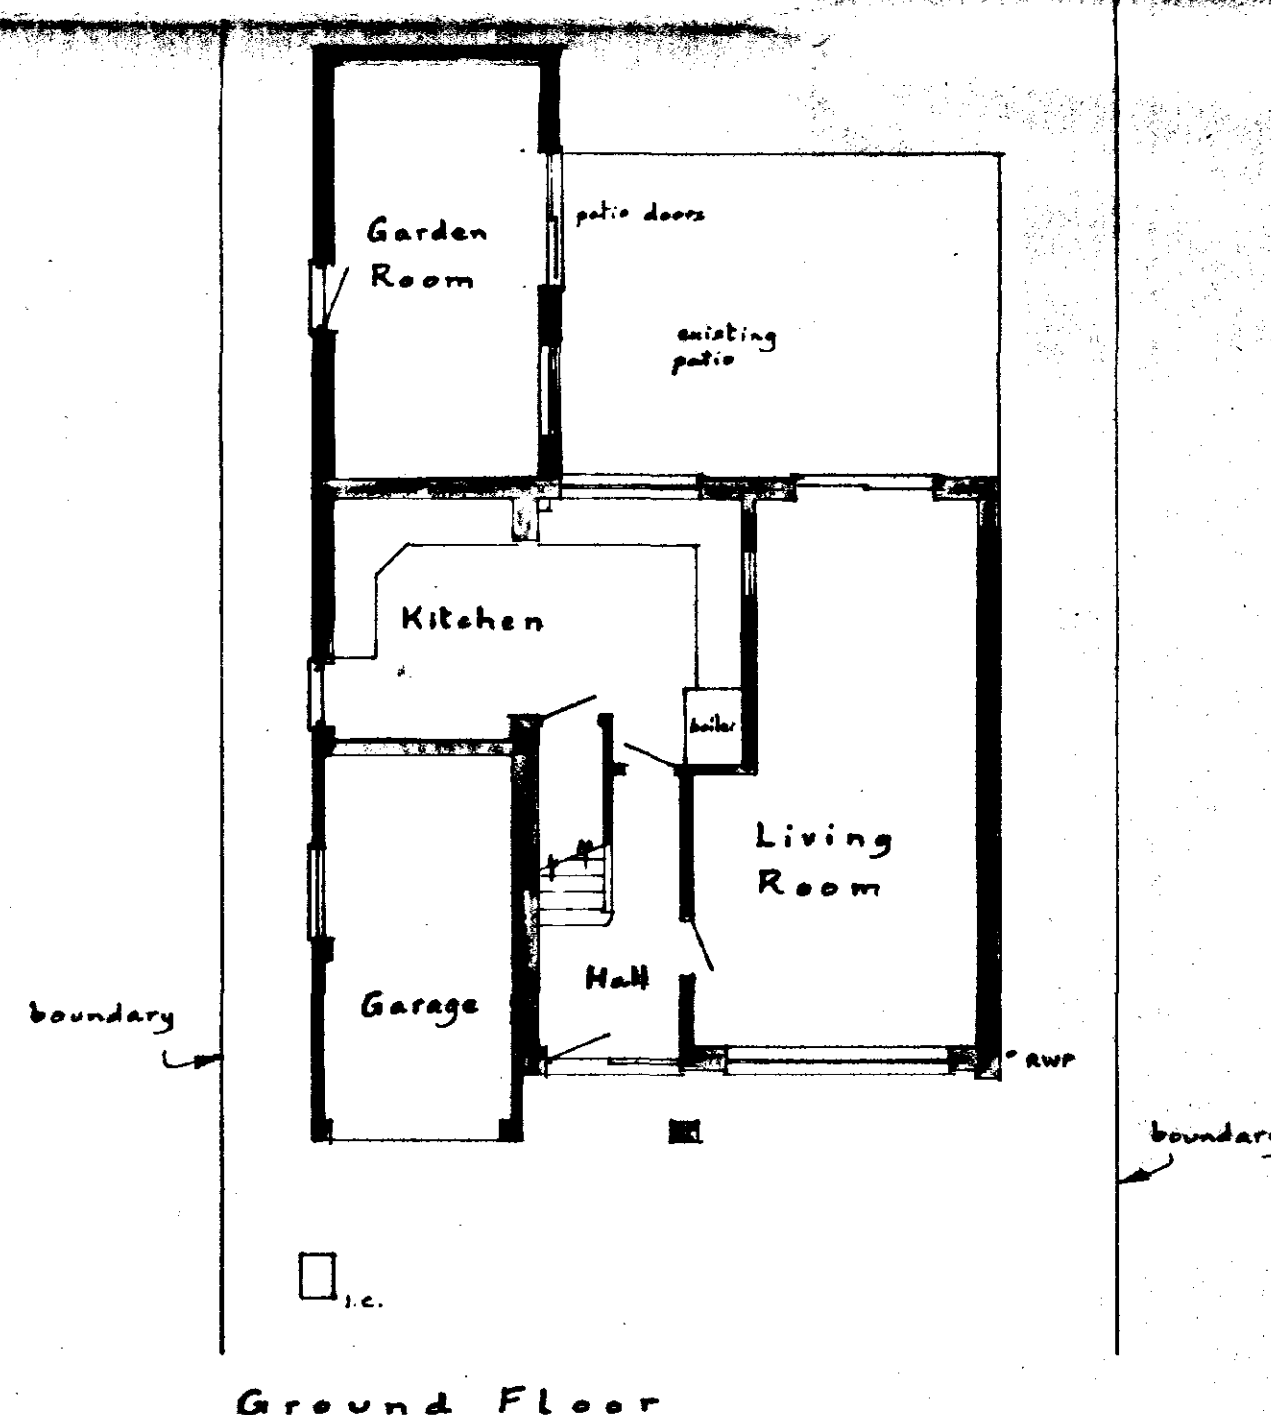
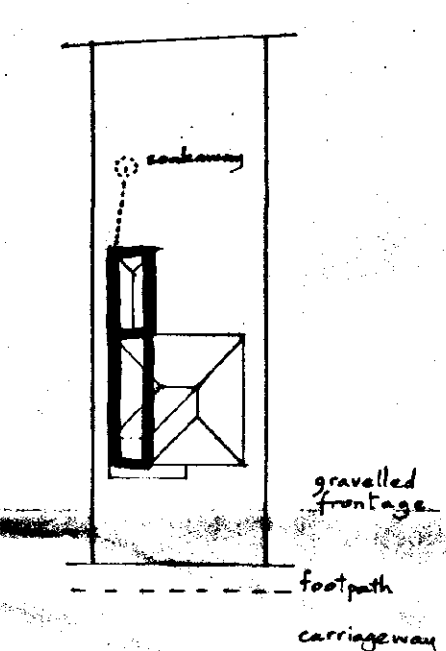
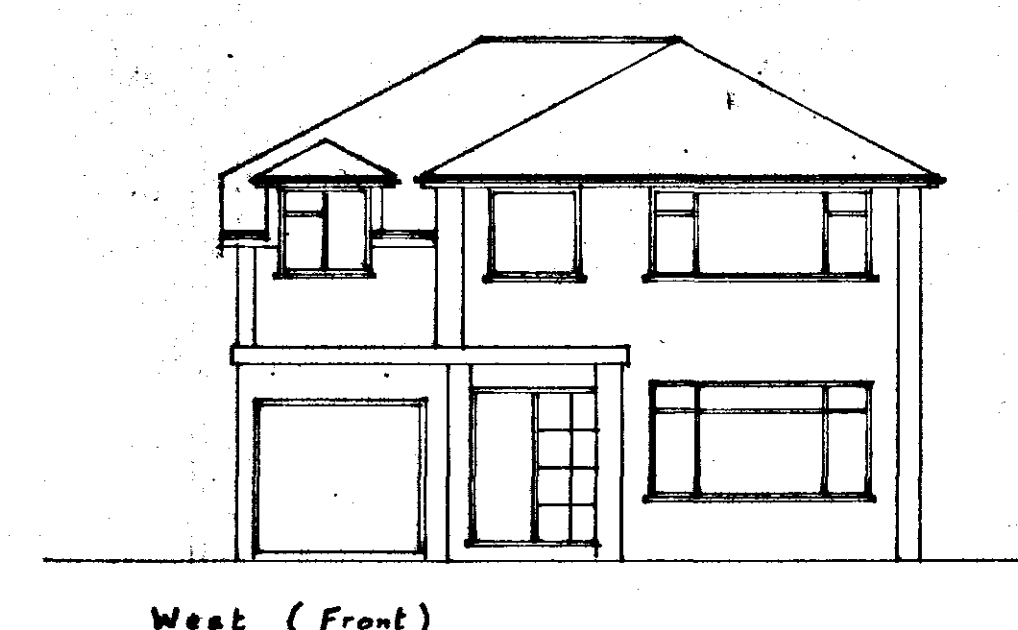
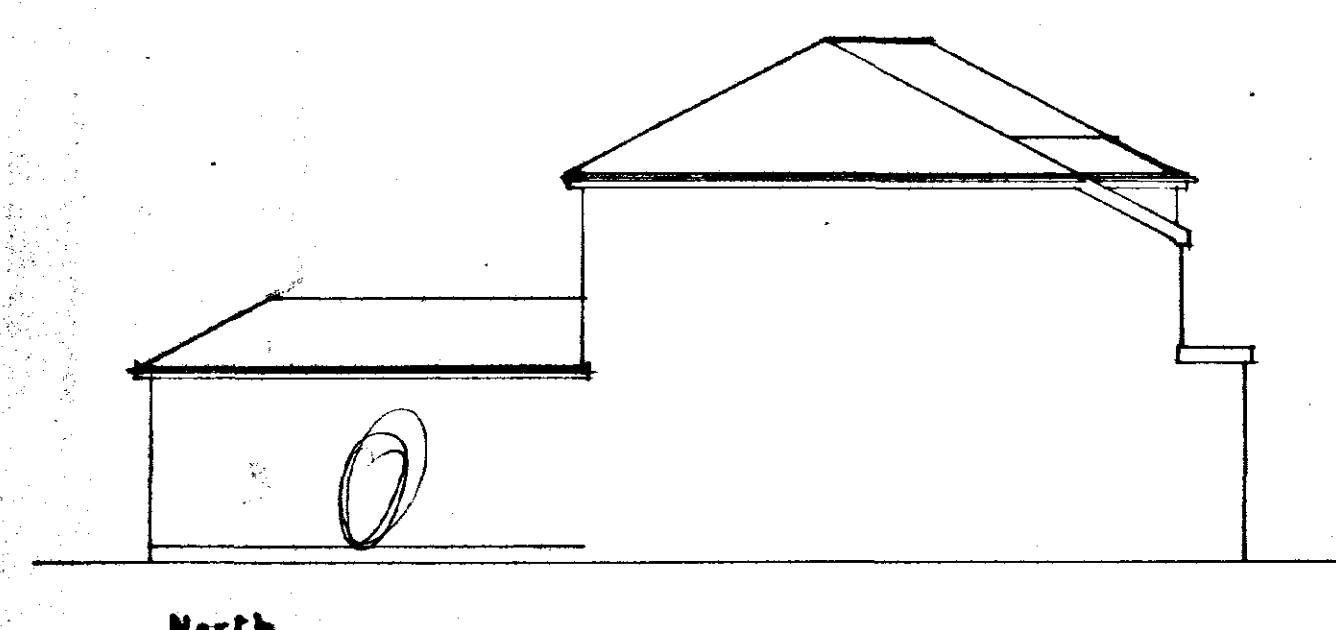
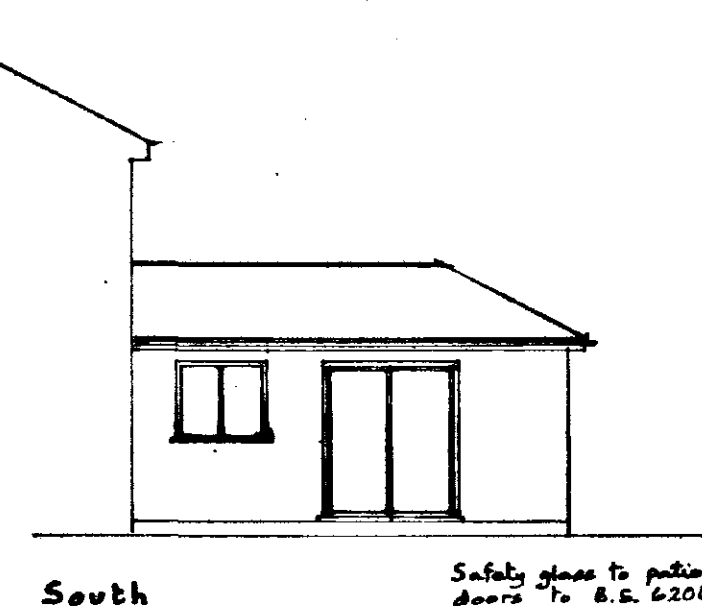


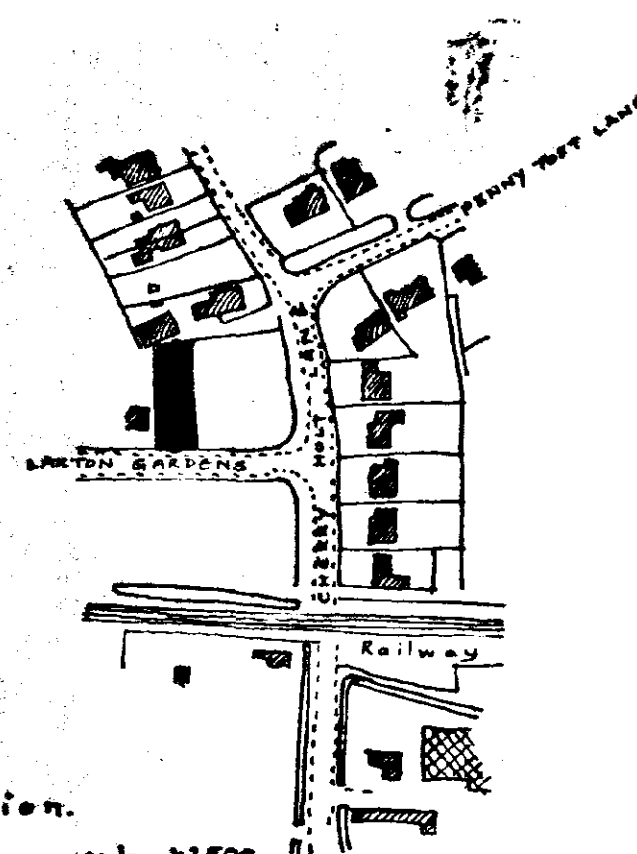

**DETERMINED
PLAN**

SOUTH HOLLAND DC
HOUSING & PLANNING
23 NOV 2000
Ref: 1386/00

Mr. and Mrs. A. Waterfall
46, Laxton Gardens, PINCHBECK
Extension to House

Written dimensions to be used in preference to scaled, and all measurements to be verified by checking on site.	Scale 1:100
Local Authority Ref. Planning	Drawing No. 201122
Building Regulations	Date Nov. 2001

A. ROFFE
BUILDING DESIGN & PLANS
1, Green Lane,
SPALDING, Lincs. PE11 2YB
Tel: 01775-723 680 ©