
© 2005 burksgreen


notes :

1. IF THIS DRAWING HAS BEEN RECEIVED ELECTRONICALLY IT IS THE RECIPIENTS RESPONSIBILITY TO PRINT THE DOCUMENT TO THE CORRECT SCALE
2. ALL DIMENSIONS ARE IN MILLIMETRES UNLESS STATED OTHERWISE IT IS RECOMMENDED THAT INFORMATION IS NOT SCALED OFF THIS DRAWING
3. THIS DRAWING SHOULD BE READ IN CONJUNCTION WITH ALL OTHER RELEVANT DRAWINGS AND SPECIFICATIONS

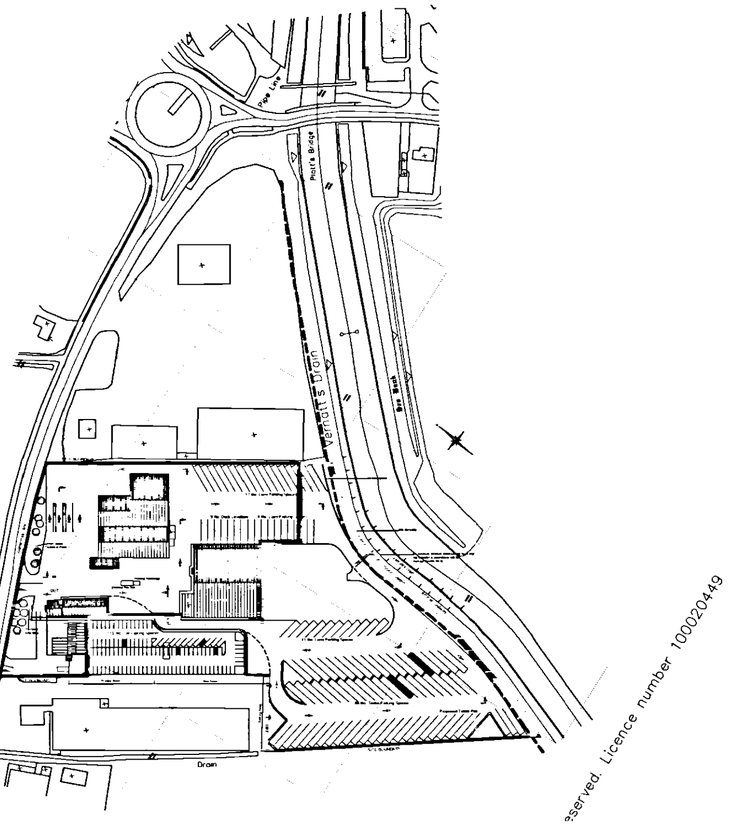

N

Site Location Plan
Scale 1:2500

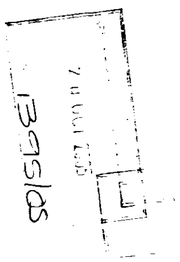

50m SCALE 1:2500

rev	amendments	by	date

Burks Green
Sherwood House,
Sherwood Avenue,
Newark, Nottinghamshire,
NG24 1QQ
T +44 (0) 1636 605 700
F +44 (0) 1636 610 696
W www.burksgreen.com
E mail@burksgreen.com

Client:

Project:
Gist Spalding
Proposed Chill Store Extension

Title:
Site Location Plan

Drawing Status:	Date Created:	Drawing Scale:
Planning	**18 October 2005**	**1:2500**

Project Leader:	Drawn By:	Initial Review:
SVO	**AR**	**EC**