

BROADGATE, SHEP

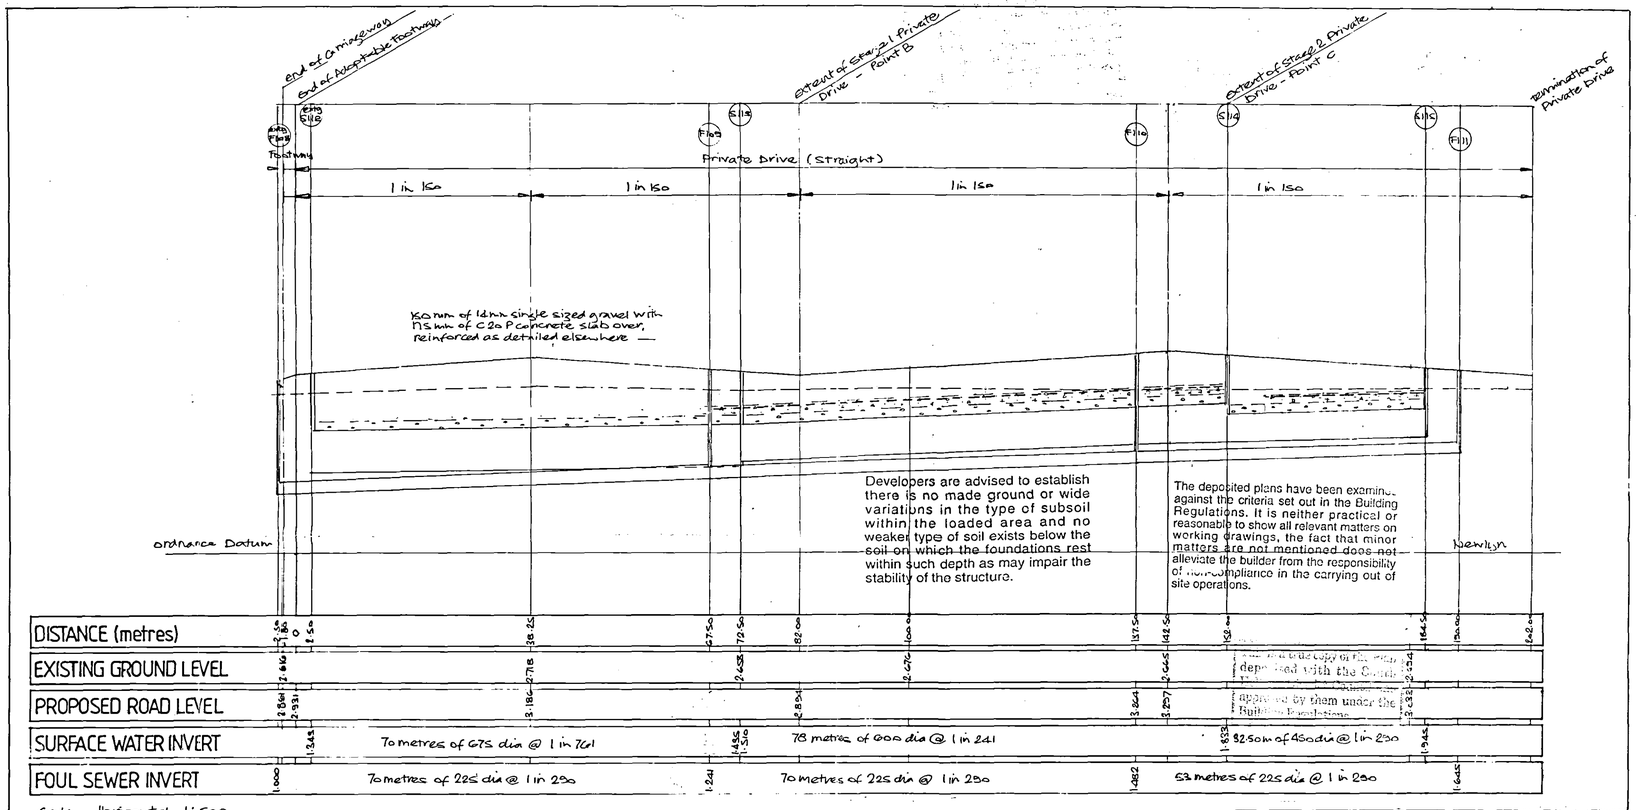



Scale Horizontal 1:500
Vertical 1:50

LOCATION OF UTILITY SERVICES

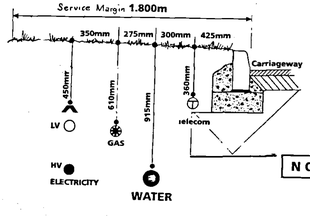

NOT TO SCALE

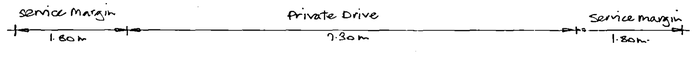

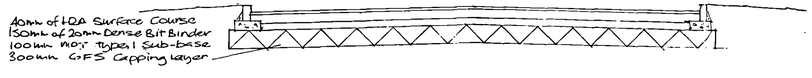

CROSS-SECTION (1:50)

NOTES
All adoptable drainage shall conform to the design and construction guide for developers "Sewers for Adoption - 5th Edition" published by the WRc plc and any Anglian Water Services Additions and Deletions.
All pipes upsts and nic. 225 dia to be extra strength clay to BS EN 295.
All pipes 300 dia and above to be concrete to BS 5911 - 1:2002 and to be Class 120.

PLANNING PERMISSION
14/1255/05
17 OCT 2005
COUNTRYSIDE AND COMMUNITY SERVICES

B S11a repositioned 11/10/05
Amendment A Road Extended by 2 metres 25/08/05

WITHAM VALLEY CIVIL ENGINEERING LTD.
REDBOURNE HOUSE, CLOSTHILL LANE, WYBERTON, BOSTON, LINCS. PE21 7AT.
TEL 01205 311021
FAX 01205 359376

Project
SOUTH HOLLAND ENTERPRISE PARK. PINCHBECK, NR. SPALDING

Drawing Type
Long-section and cross-section of private drive and long-section of ~~adoptable~~ private sewers

Client
BROADGATE DEVELOPERS LTD

Drawing No.
E05/BD/SHEP/02 B

Scale
AS NOTED

Drawn By
[illegible]

SHDC
PLANNING & DEVELOPMENT
- 5 OCT 2005
Ref. 1396/06

DETERMINED PLAN