


EAST & WEST GLASSHOUSE ELEVATION (scale 1 : 100)

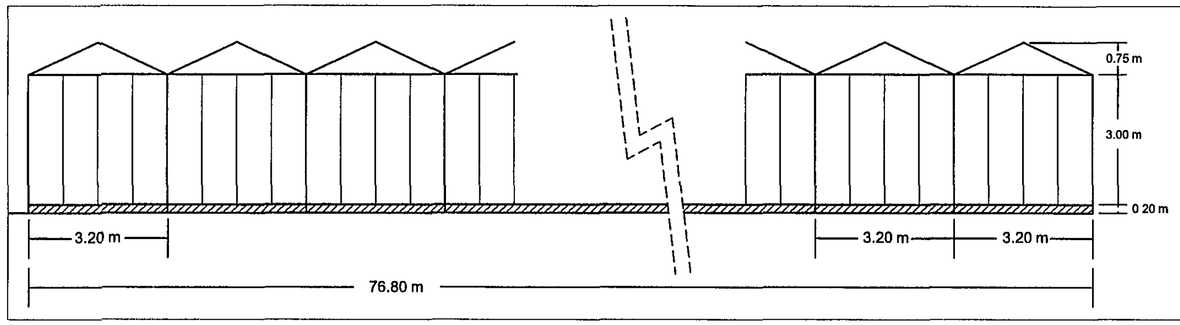

NORTH & SOUTH GLASSHOUSE ELEVATION (scale 1 : 100)

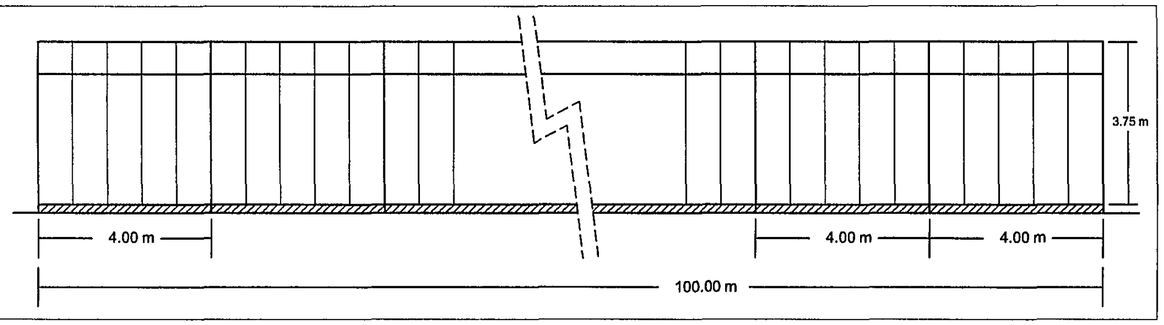

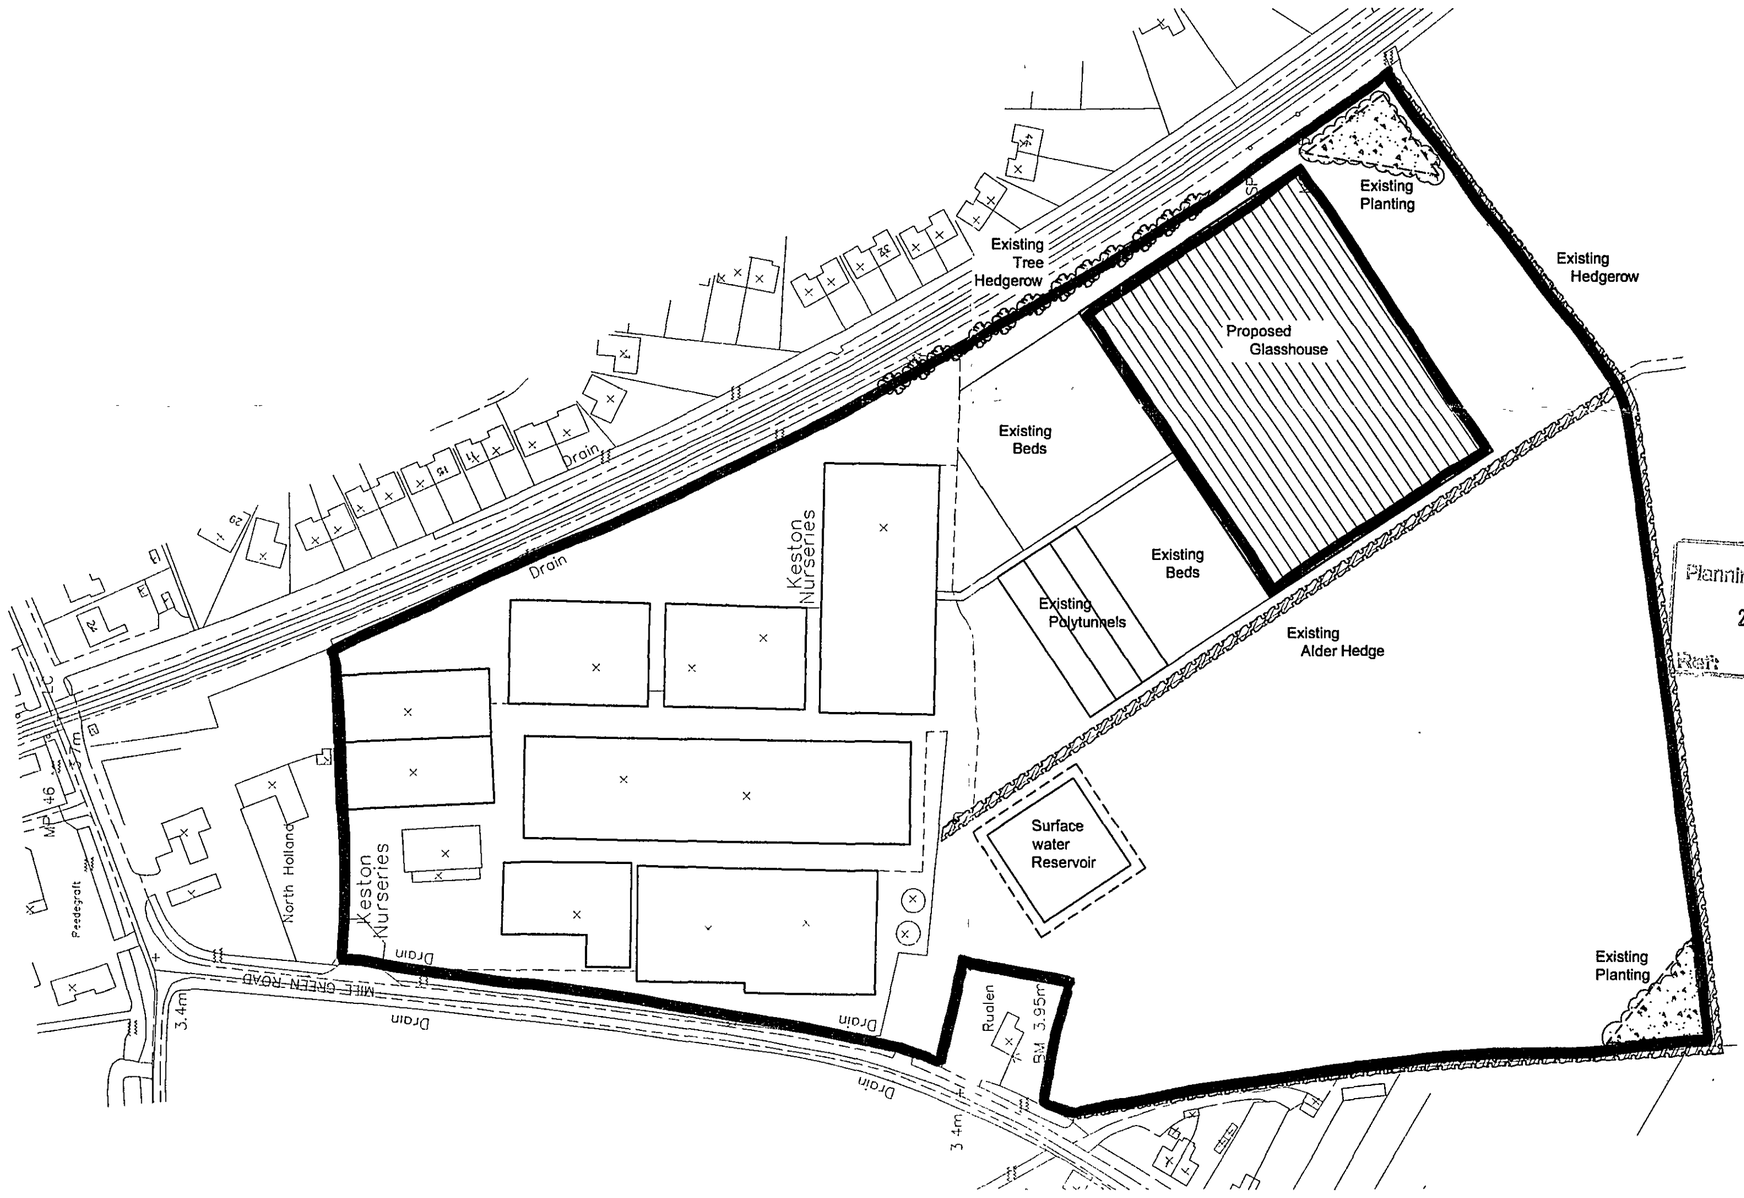

N

Reproduced from Ordnance Survey Map with the permission of the controller of HM Stationary Office.? Crown Copyright reserved Robert Doughty Consultancy Licence No. 100010613

DRAWING
19 OCT 2007
ISSUED

SHDC
Planning & Development
22 OCT 2007
Ref: 1409/07

ORIGINAL IF RED

DETERMINED PLAN

Rev.	By	Notes	Date
-	-	-	-

rdc
Robert Doughty Consultancy
32 High Street, Helpringham
Sleaford, Lincolnshire NG34 0RA
Tel: 01529 421646
Fax: 01529 421358
Email: admin@rdc-landplan.co.uk
Web: www.rdc-landplan.co.uk

Client:	Nursery Fresh Plants
Project:	Erection of Glasshouse, Mill Green Road, Pinchbeck
Drawing title:	Site Layout & Elevations

Drawing No.	Rev.	Drawn
862 - 1 - SL	-	MD
Scale	**Date**	**Checked**
1:1250@A2	17-10-2007	

DO NOT SCALE from this drawing. All measurements should be checked against on site condisons and any discrepancies should be brought to the attention of the Robert Doughty Consultancy

P:\Projects\800-899\862 Nursery Fresh Plants\862-1 Erection of Greenhouses, Mill Green Road, Pinchbeck\CAD Files\00-RDC Drawings\Current\site survey.dwg