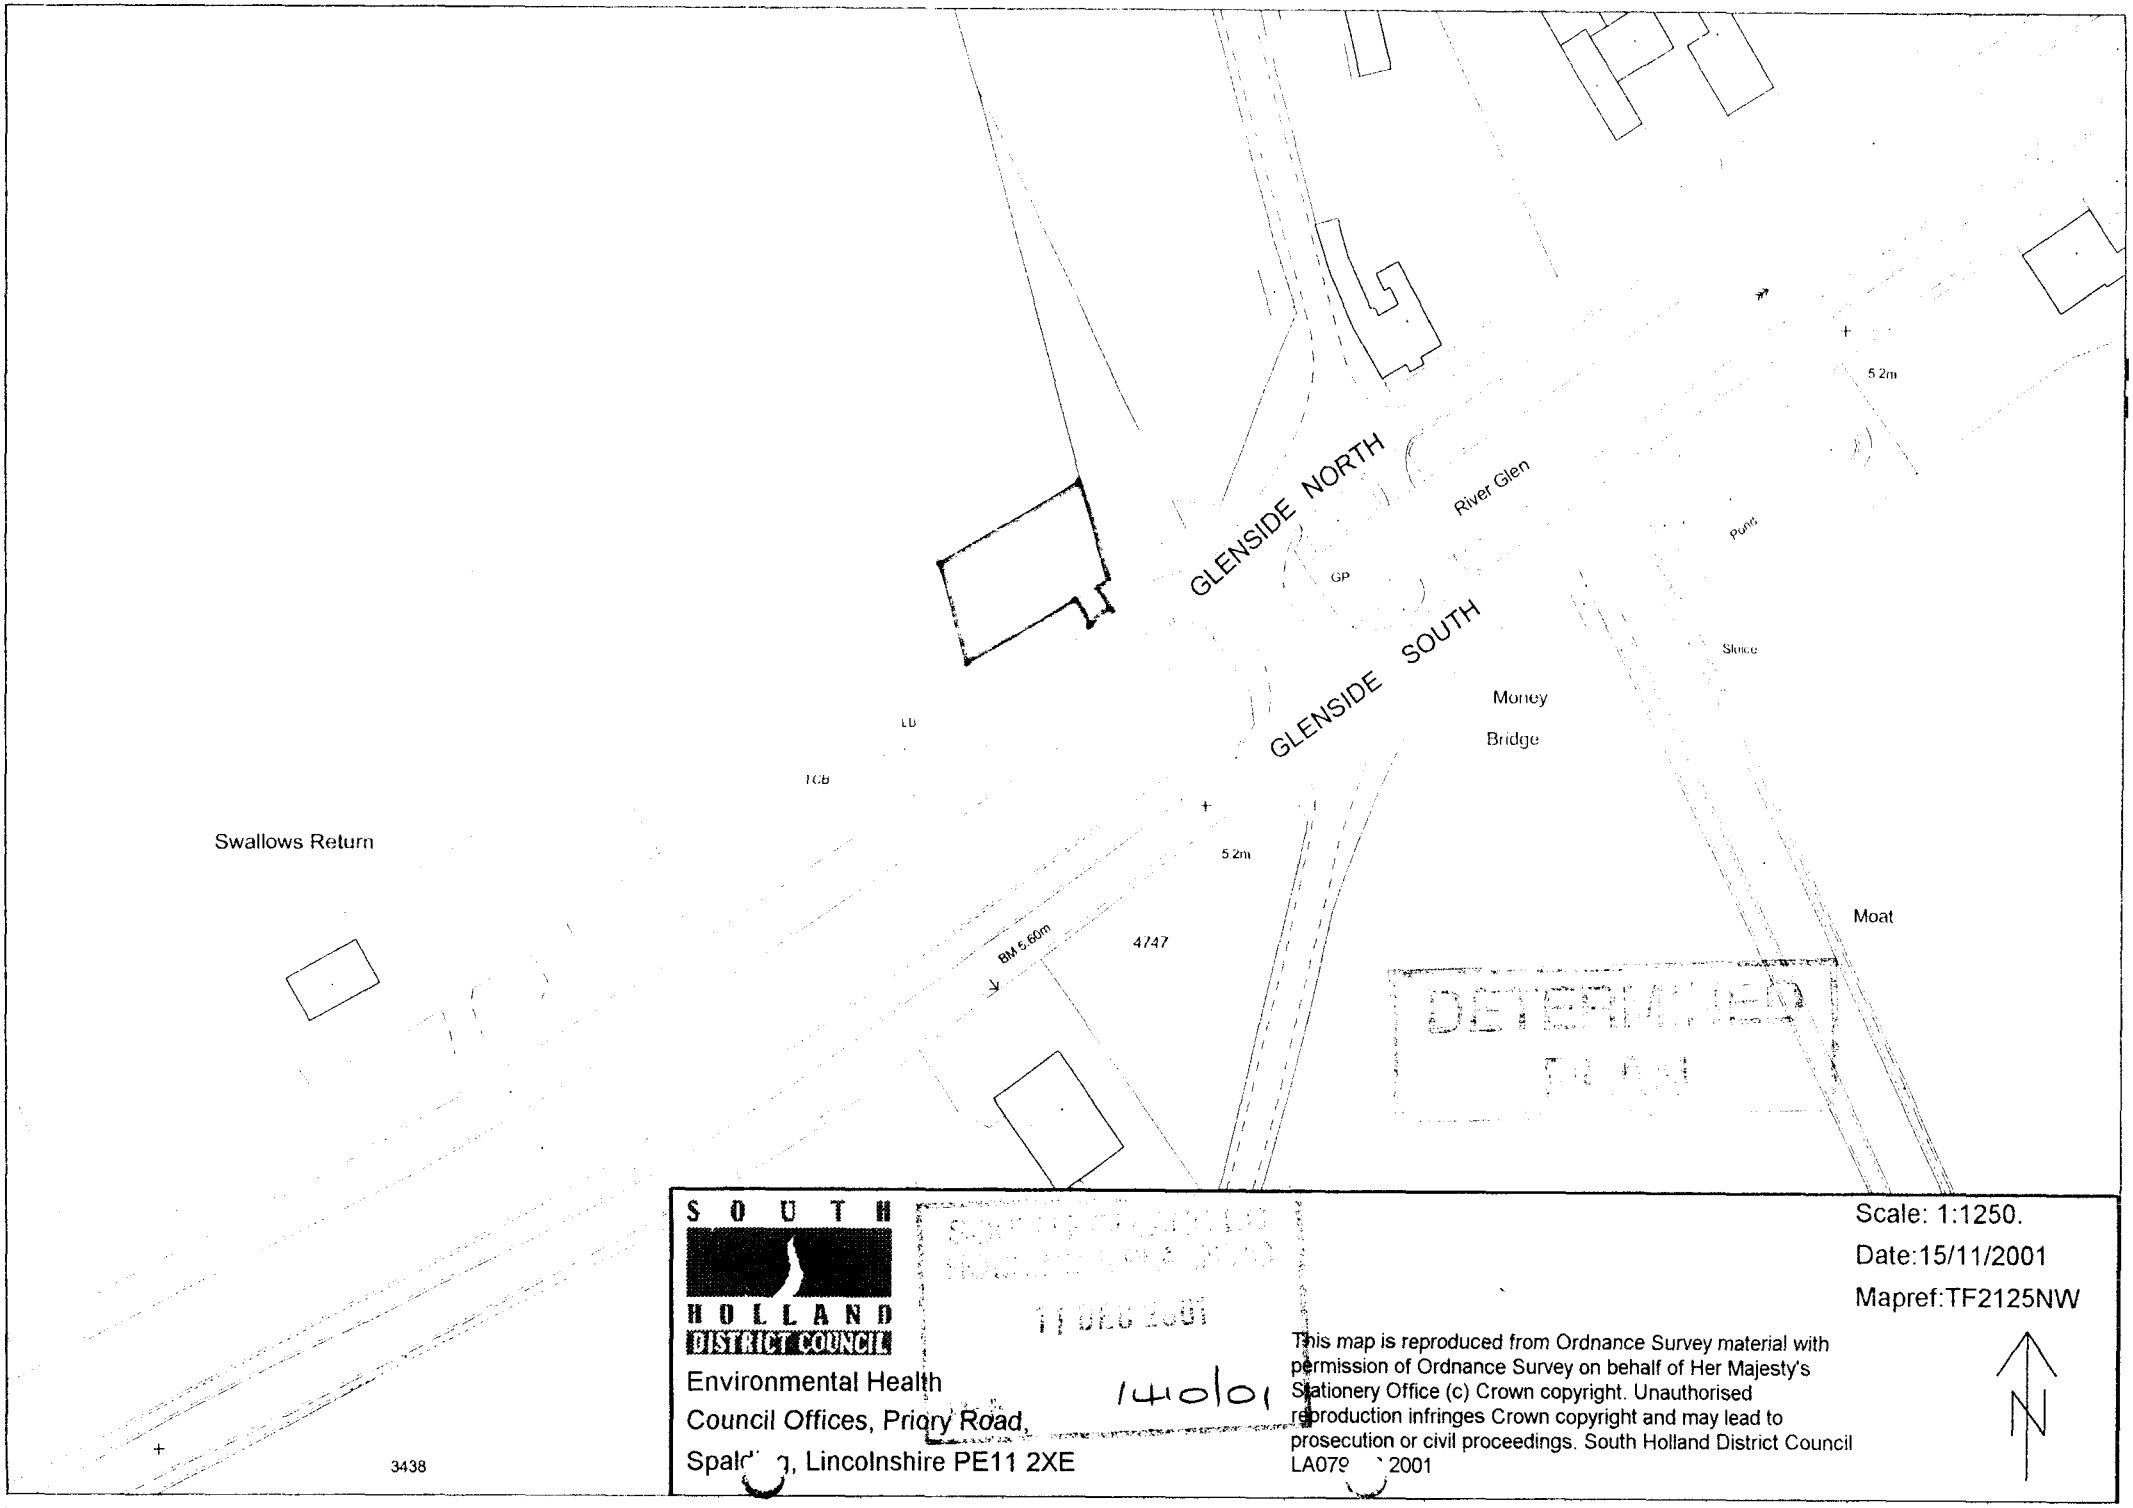


DETERMINED

SOUTH HOLLAND DISTRICT COUNCIL

Environmental Health
Council Offices, Priory Road,
Spald[illegible], Lincolnshire PE11 2XE

11 DEC 2001


1410/01

Scale: 1:1250.
Date:15/11/2001
Mapref:TF2125NW

This map is reproduced from Ordnance Survey material with permission of Ordnance Survey on behalf of Her Majesty's Stationery Office (c) Crown copyright. Unauthorised reproduction infringes Crown copyright and may lead to prosecution or civil proceedings. South Holland District Council LA079[illegible] 2001

DO NOT SCALE FROM THIS DRAWING

[illegible] may not be altered, traced, copied, photographed or used for any other [illegible] without consent of Mark Dennis - Architectural Services. [illegible] check all dimensions on site and report any discrepancies to the Architect.

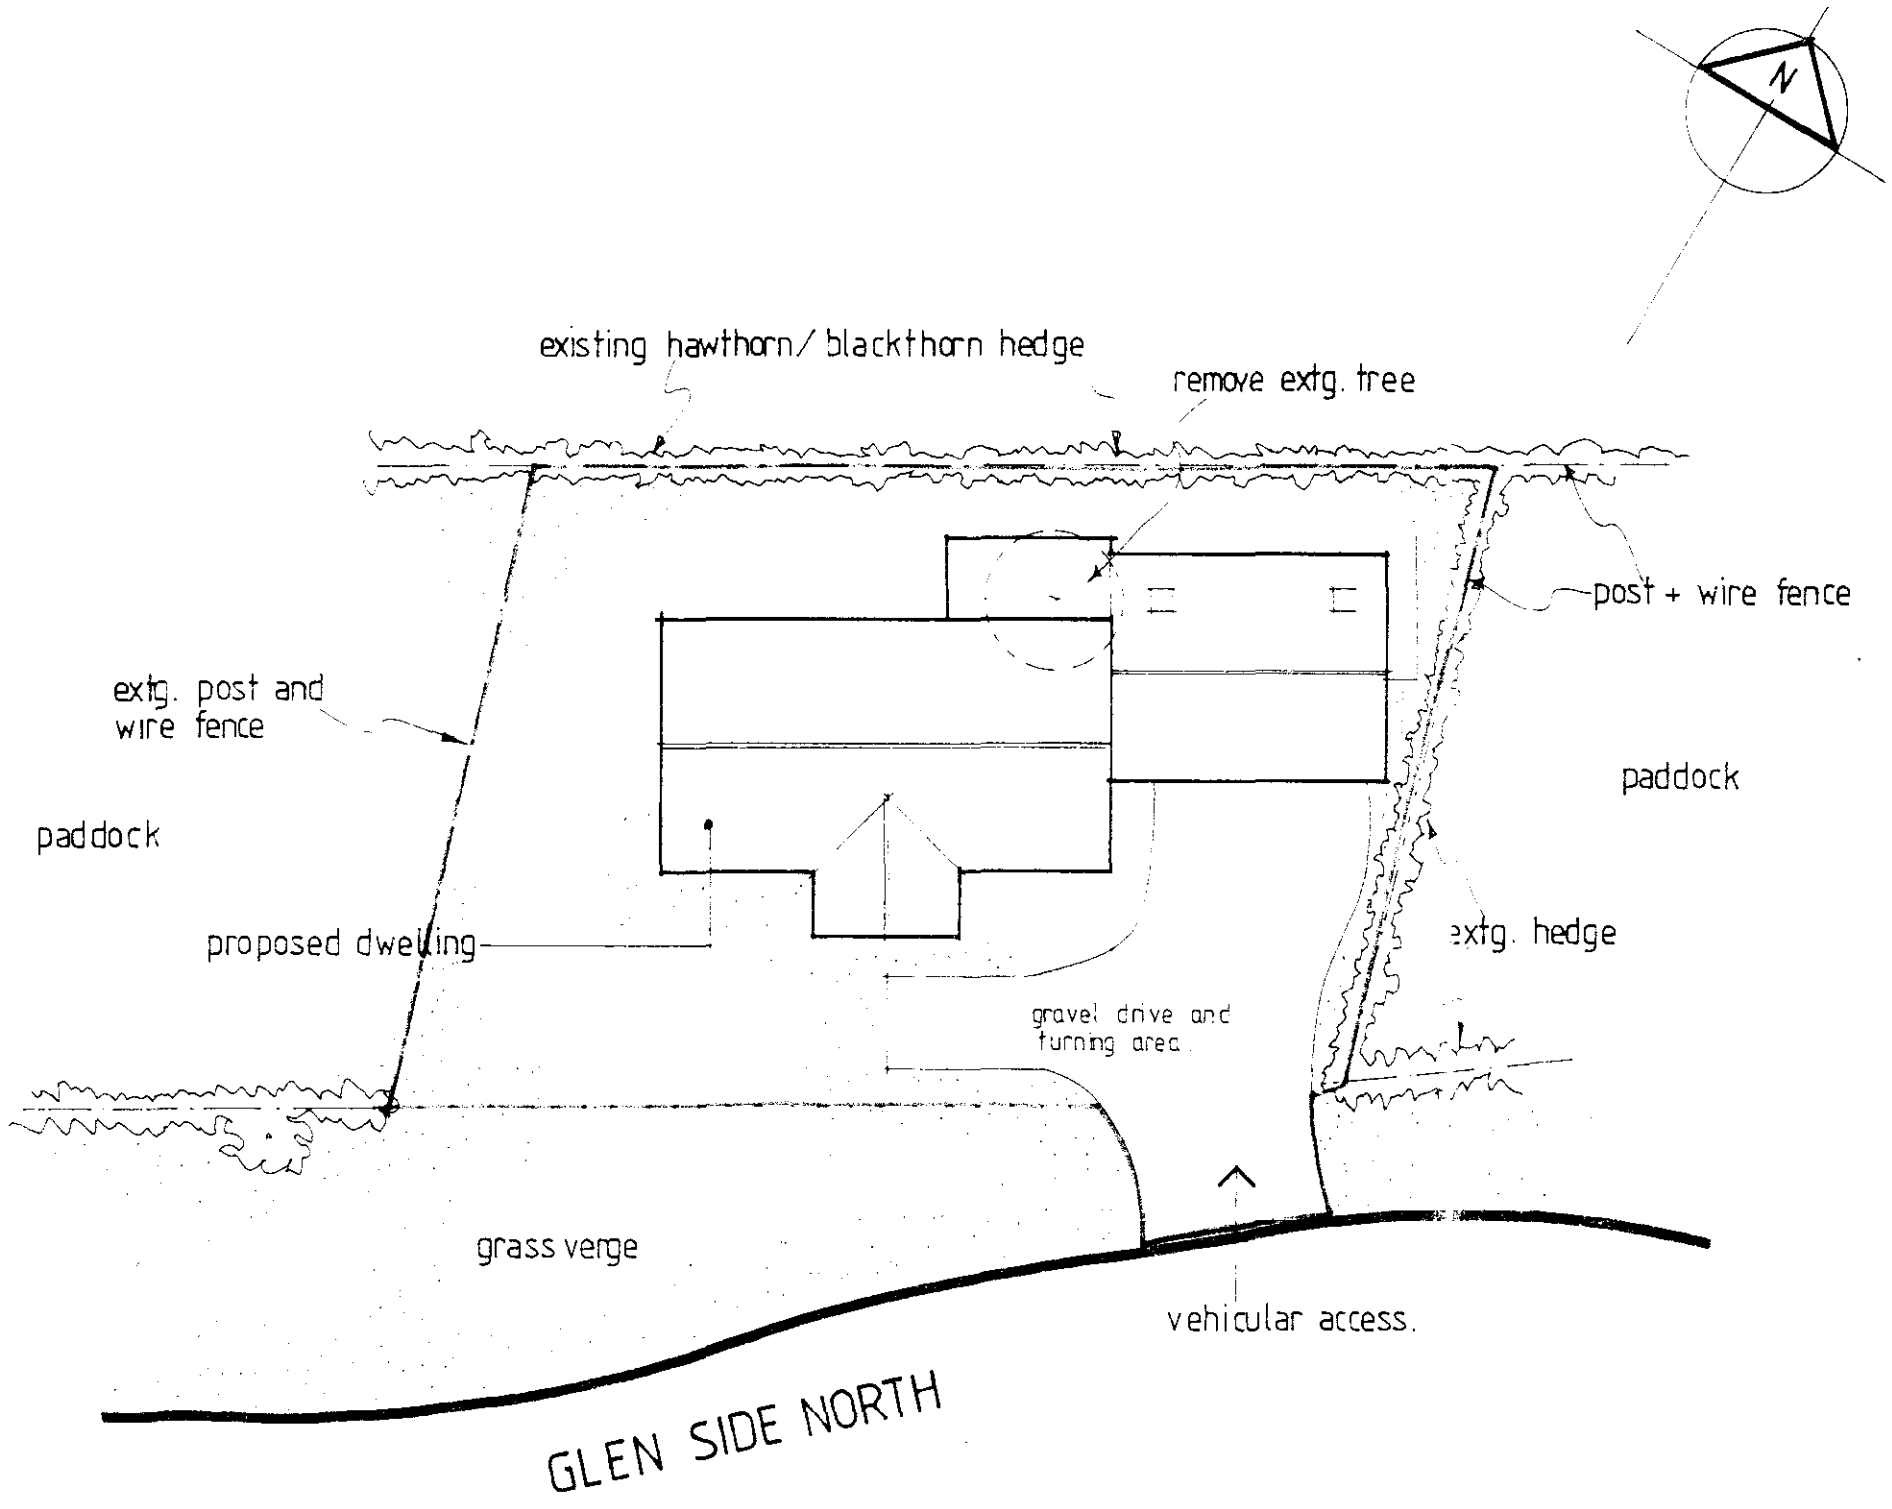

DETERMINED PLAN

[illegible]
14/10/01

MARK DENNIS
architectural services

90 STATION ROAD – SURFLEET – SPALDING
LINCOLNSHIRE – PE11 4DB
TEL: 01775 680183 FAX: 01775 680183


PROJECT TITLE

Proposed Dwelling off
Glenside North, Money Bridge,
West Pinchbeck, Spalding, Lincs.

for : Ravell & Co Ltd.

Block Plan

SCALE	DRAWN
1:200	MD
DATE	DRAWING No.
Dec 01	01.043/01

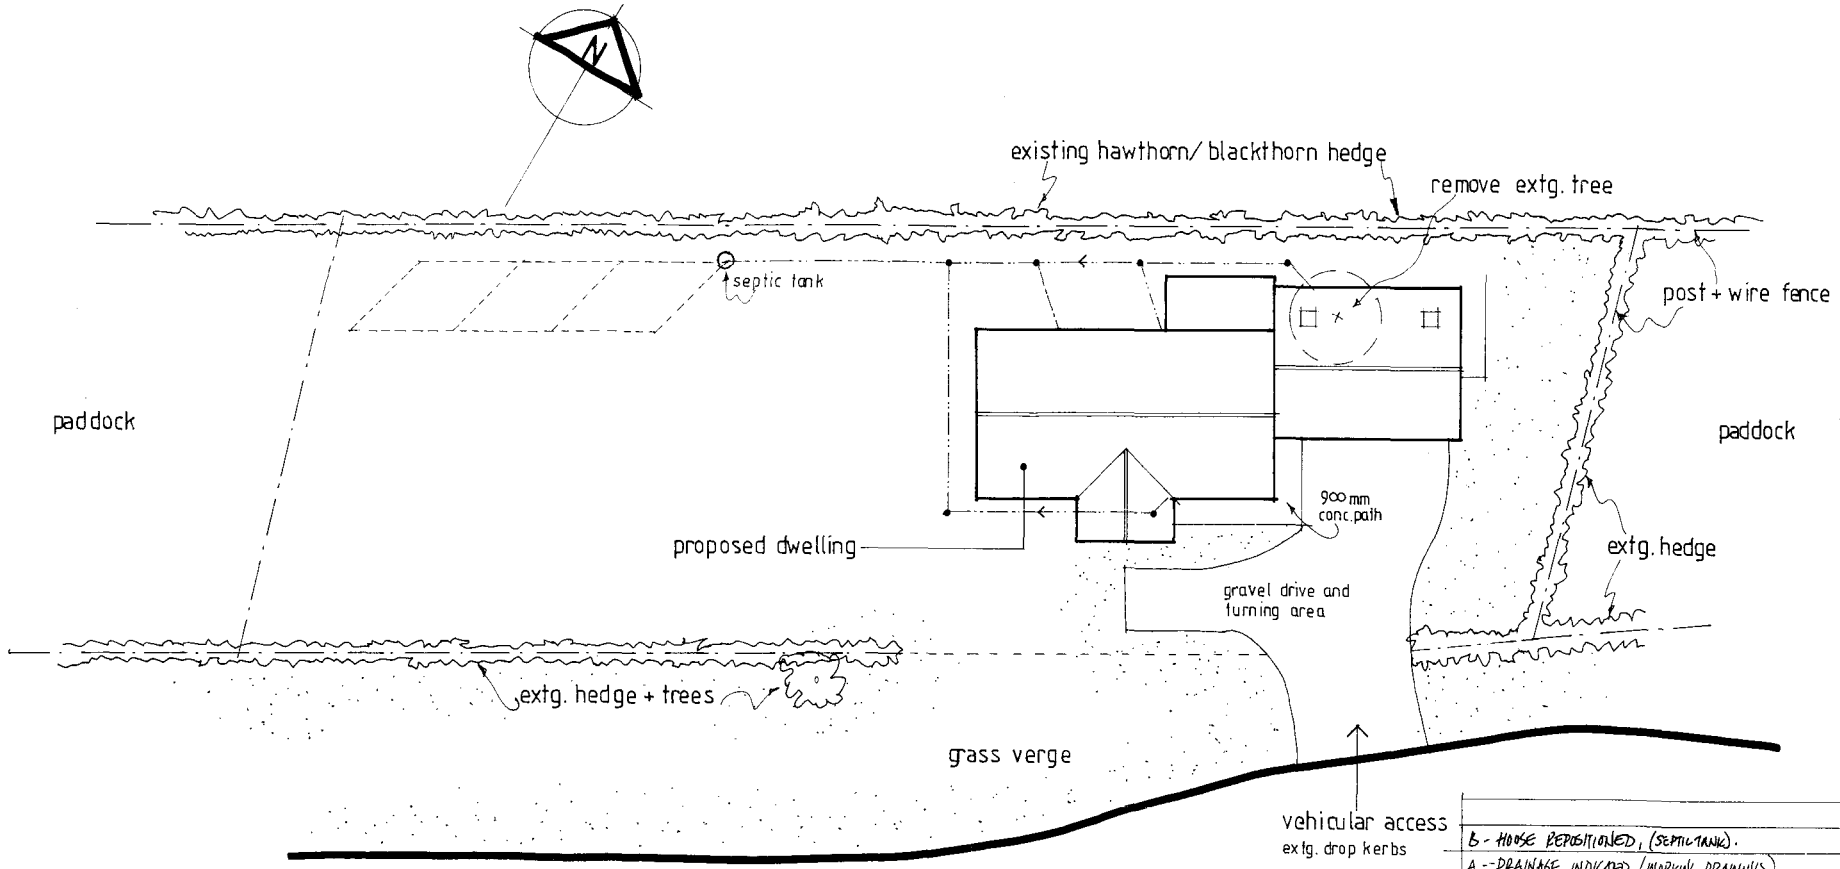

GLEN SIDE NORTH

B - HOUSE REPOSITIONED, (SEPTIC TANK).	MAR 02 MD
A - DRAINAGE INDICATED (WORKING DRAWINGS)	FEB 02 MD

PROJECT TITLE

Proposed Dwelling off
Glenside North, Money Bridge,
West Pinchbeck, Spalding, Lincs.

for : Ravell & Co Ltd.

Block Plan

MARK DENNIS
architectural services

90 STATION ROAD – SURFLEET – SPALDING
LINCOLNSHIRE – PE11 4DB
TEL: 01775 680183 FAX: 01775 680183

SCALE 1:200	DRAWN MD
DATE Dec 01	DRAWING No. 01.043/01 B.