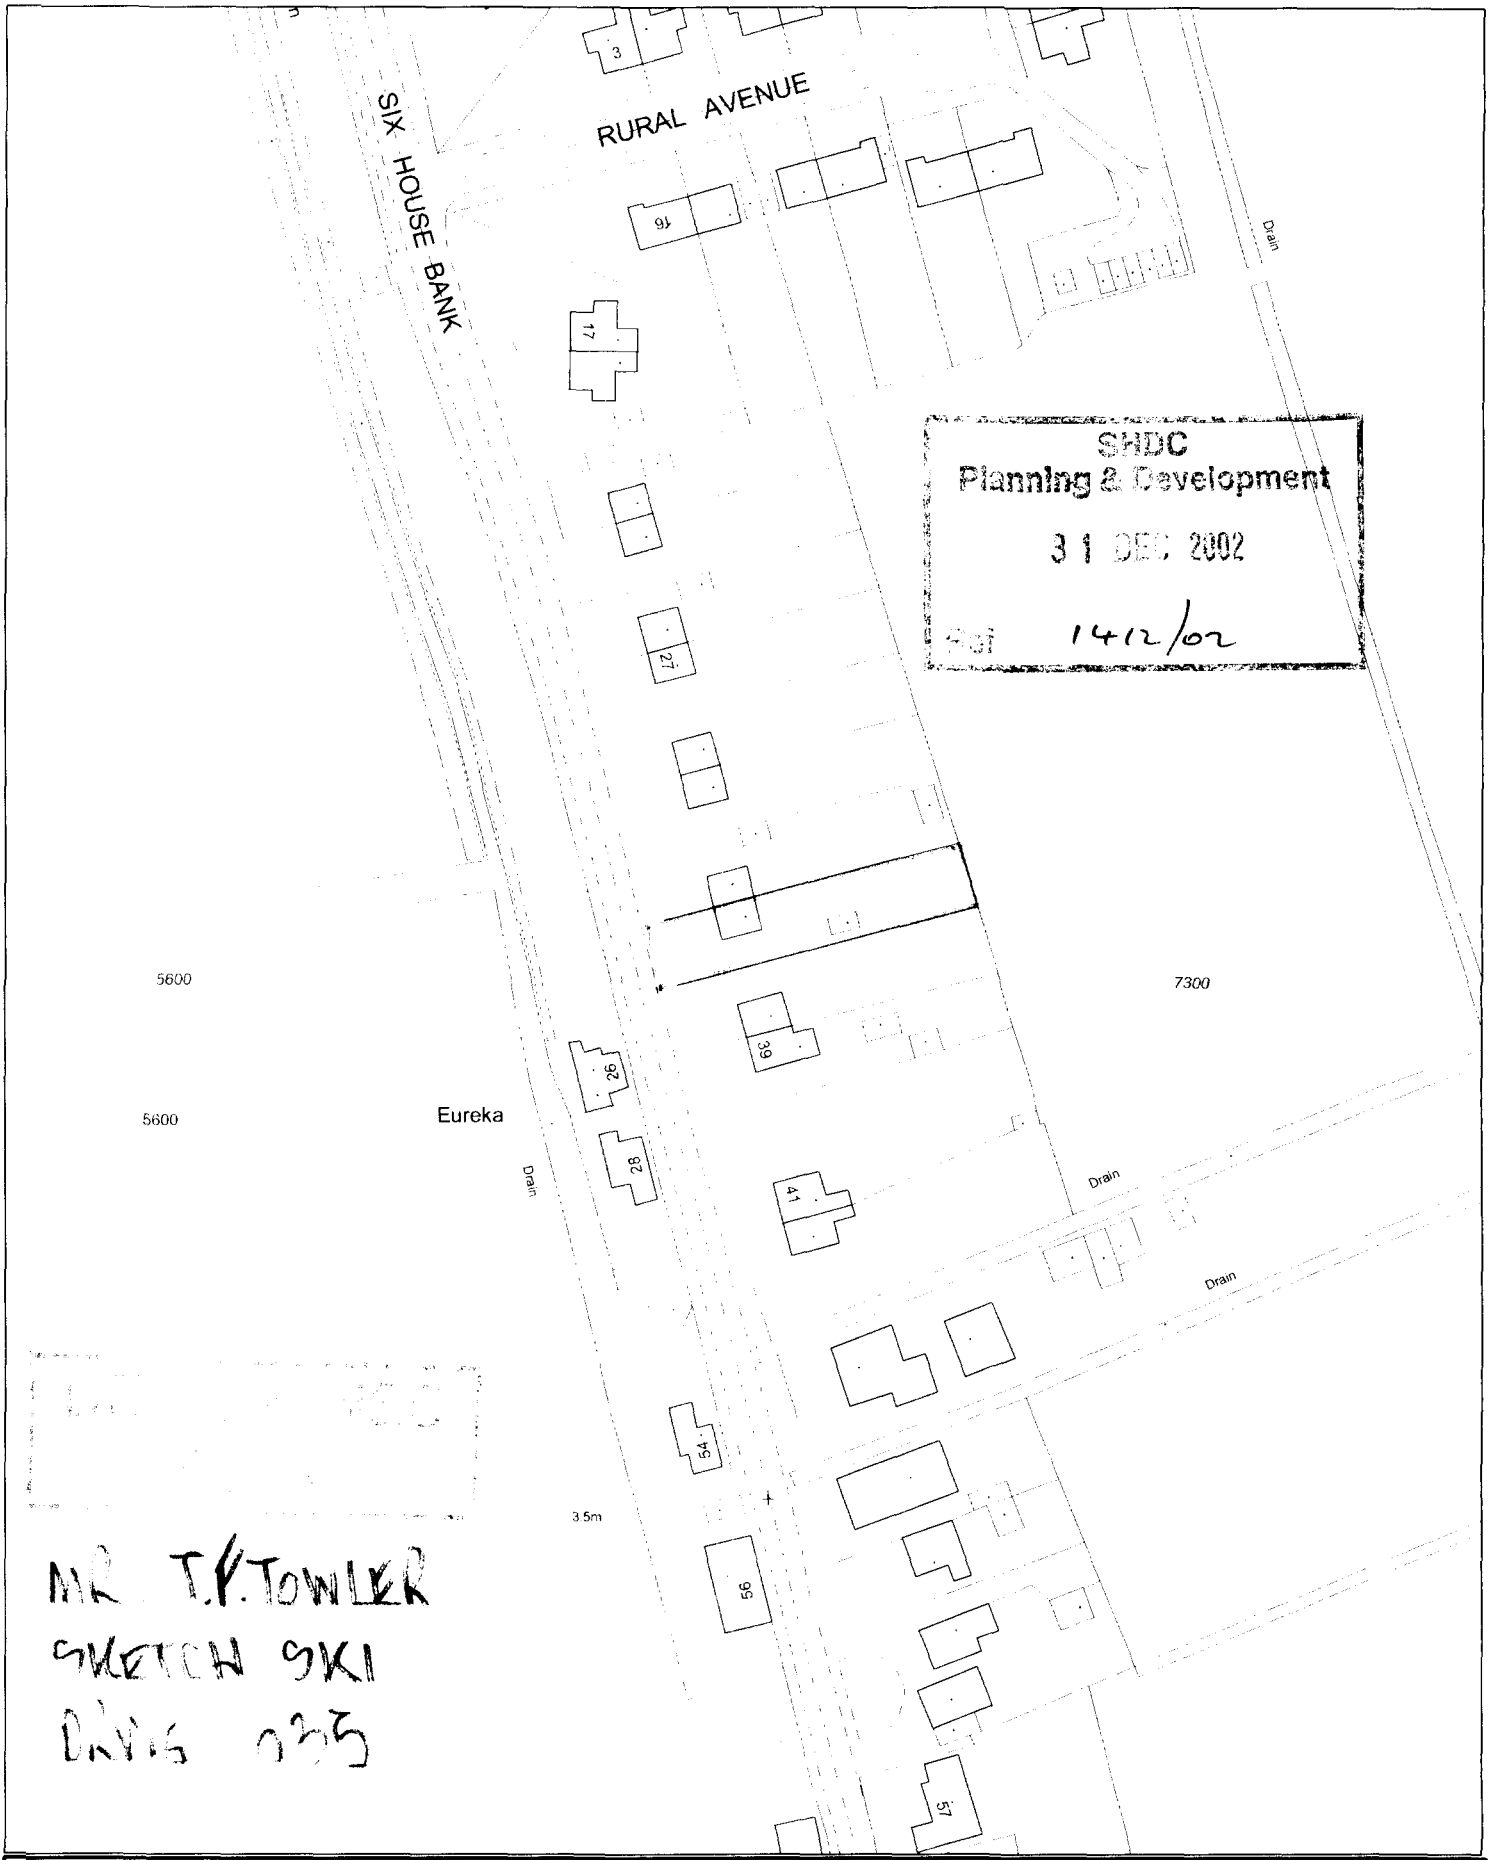


SHDC
Planning & Development
31 DEC 2002
1412/02

MR T.V. TOWLER
SKETCH SHOWING
DRIVE 225

SOUTH HOLLAND DISTRICT COUNCIL


Council Offices, Priory Road, Spalding,
Lincolnshire PE11 2XE

This copy has been produced specifically for the map return scheme purposes only. No further copies may be made.

Scale:
1:1250

This map is reproduced from Ordnance Survey material with permission of Ordnance Survey on behalf of Her Majesty's Stationery Office (c) Crown copyright. Unauthorised reproduction infringes Crown copyright and may lead to prosecution or civil proceedings. South Holland District Council LA079413 2002

Six House Bank

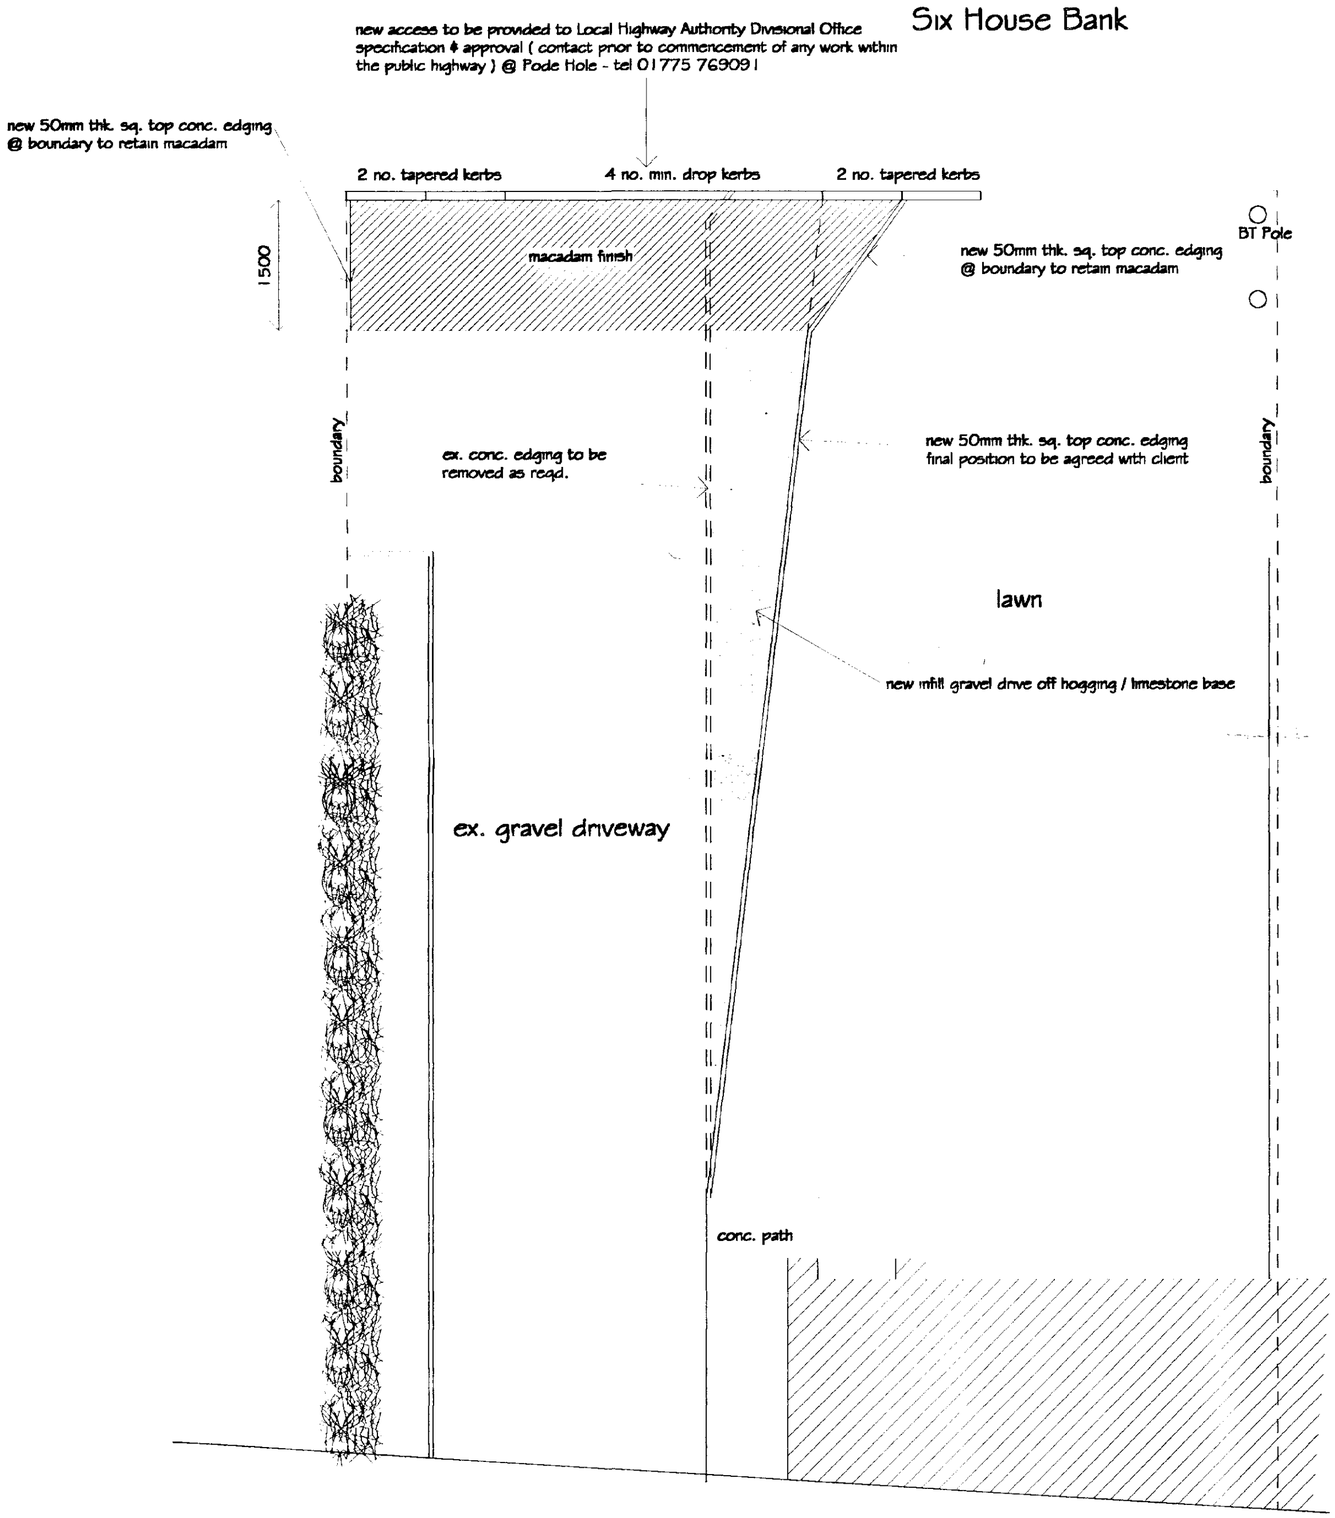

SHDC Planning & Development
31 DEC 2002
141/02
Ref

DETERMINED PLAN

REVISIONS		BY	DATE
DRAWN	MJW	DATE	30/12/02
SCALE	1 / 50	CHECKED	

CLIENT
Mr. T. Towler
35 Six House Bank
West Pinchbeck
Spalding
Lincs PE11 3QQ

PROJECT
Proposed Domestic Vehicle Access to Maintainable Highway

DETAILS
Block Plan

Malcolm Watson
architectural - detailing services
Residential - Commercial - Industrial - Agricultural
Planning & Building Regulations Submissions

13 Wimberley Way, Pinchbeck, Spalding, Lincs. PE11 3RY.
Tel / Fax : 01775 767650
email : mjw.13@btinternet.com

DRG No. 035/1/2002