




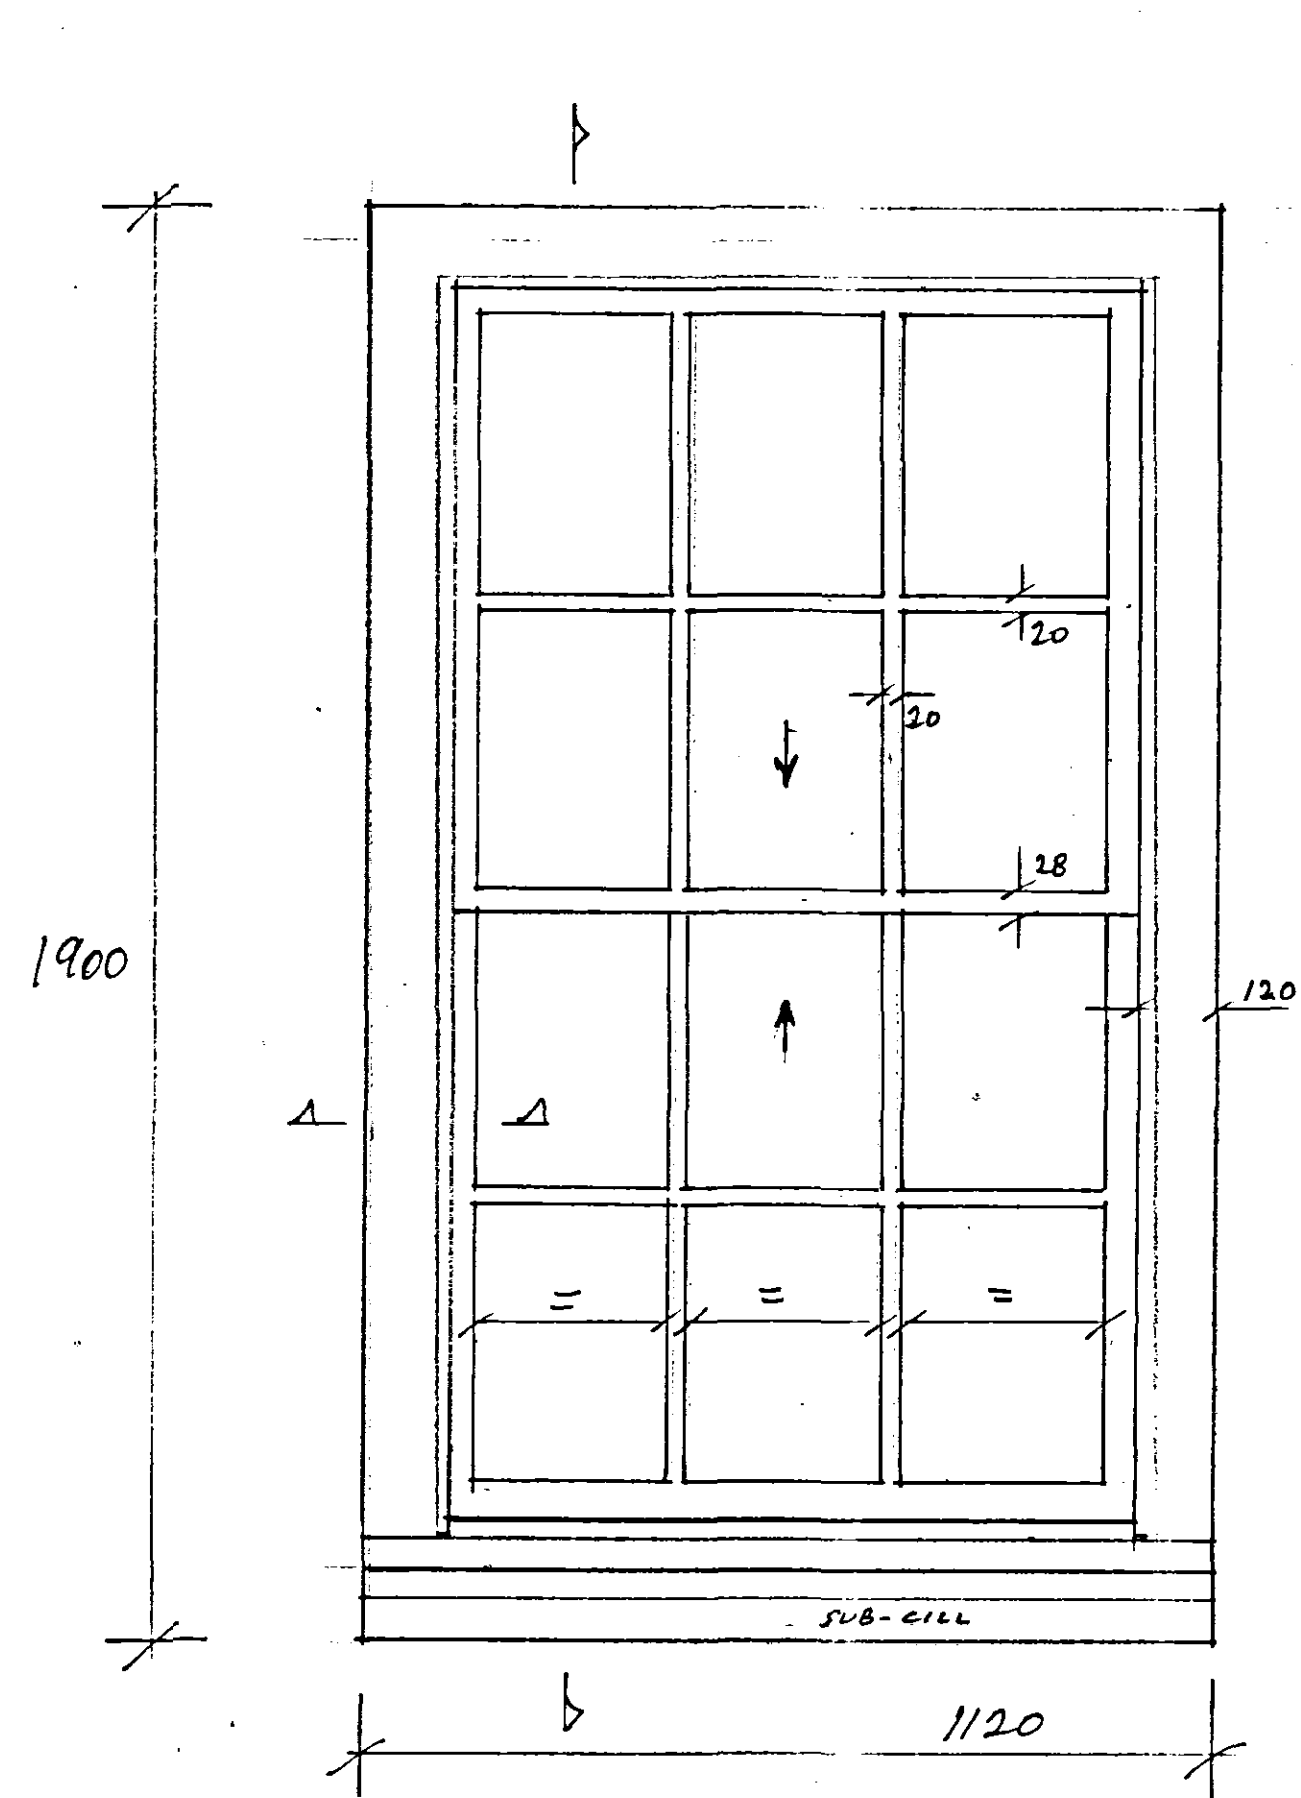


WINDOW ELEVATION 1:10

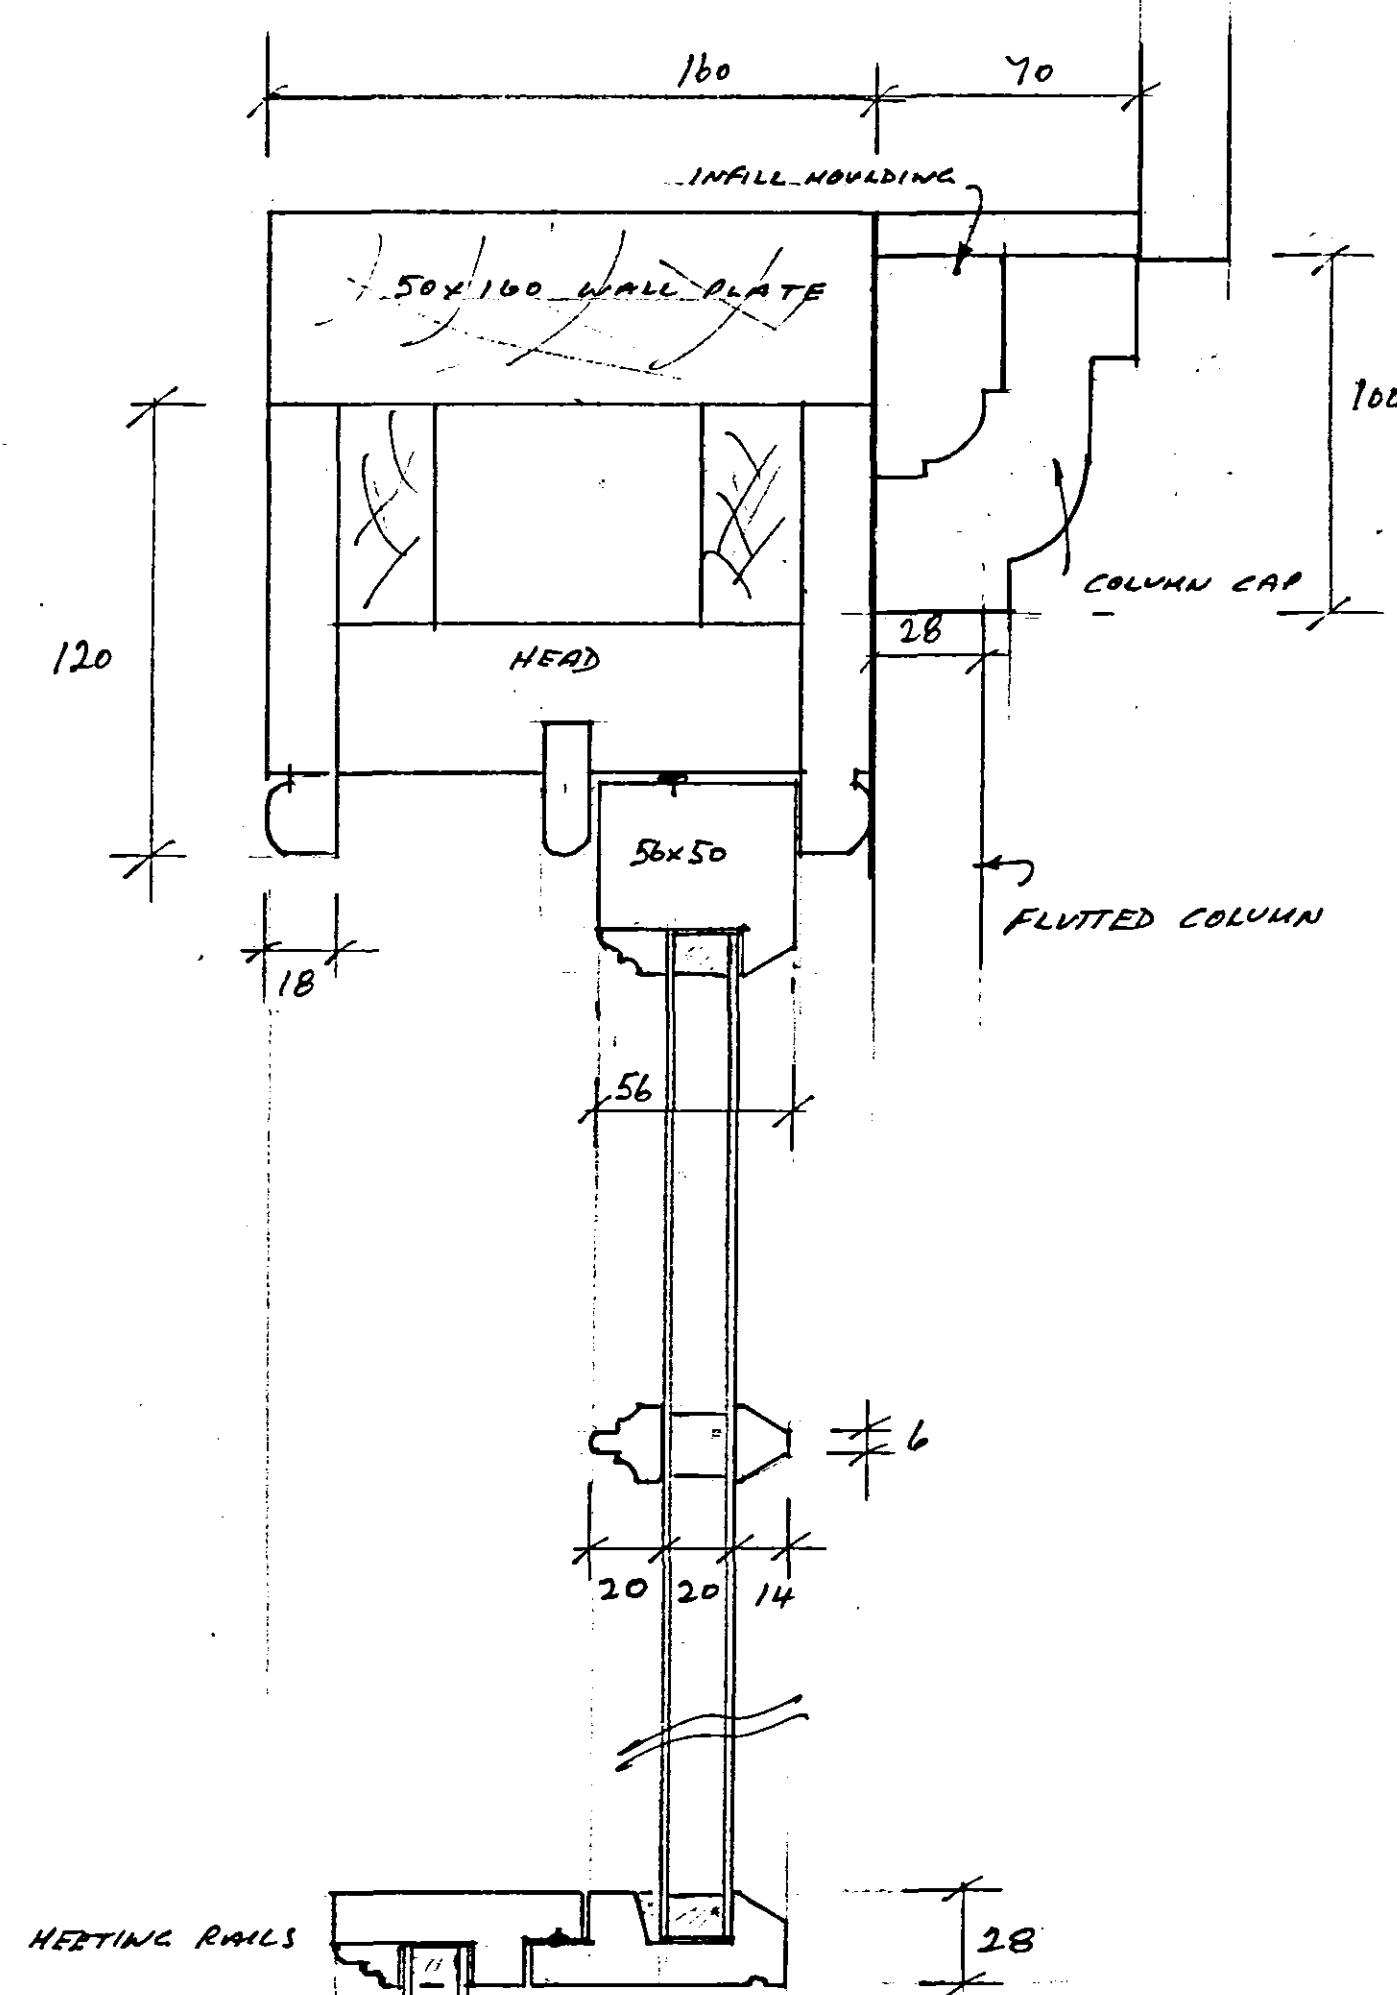


WINDOW SECTION 1:2

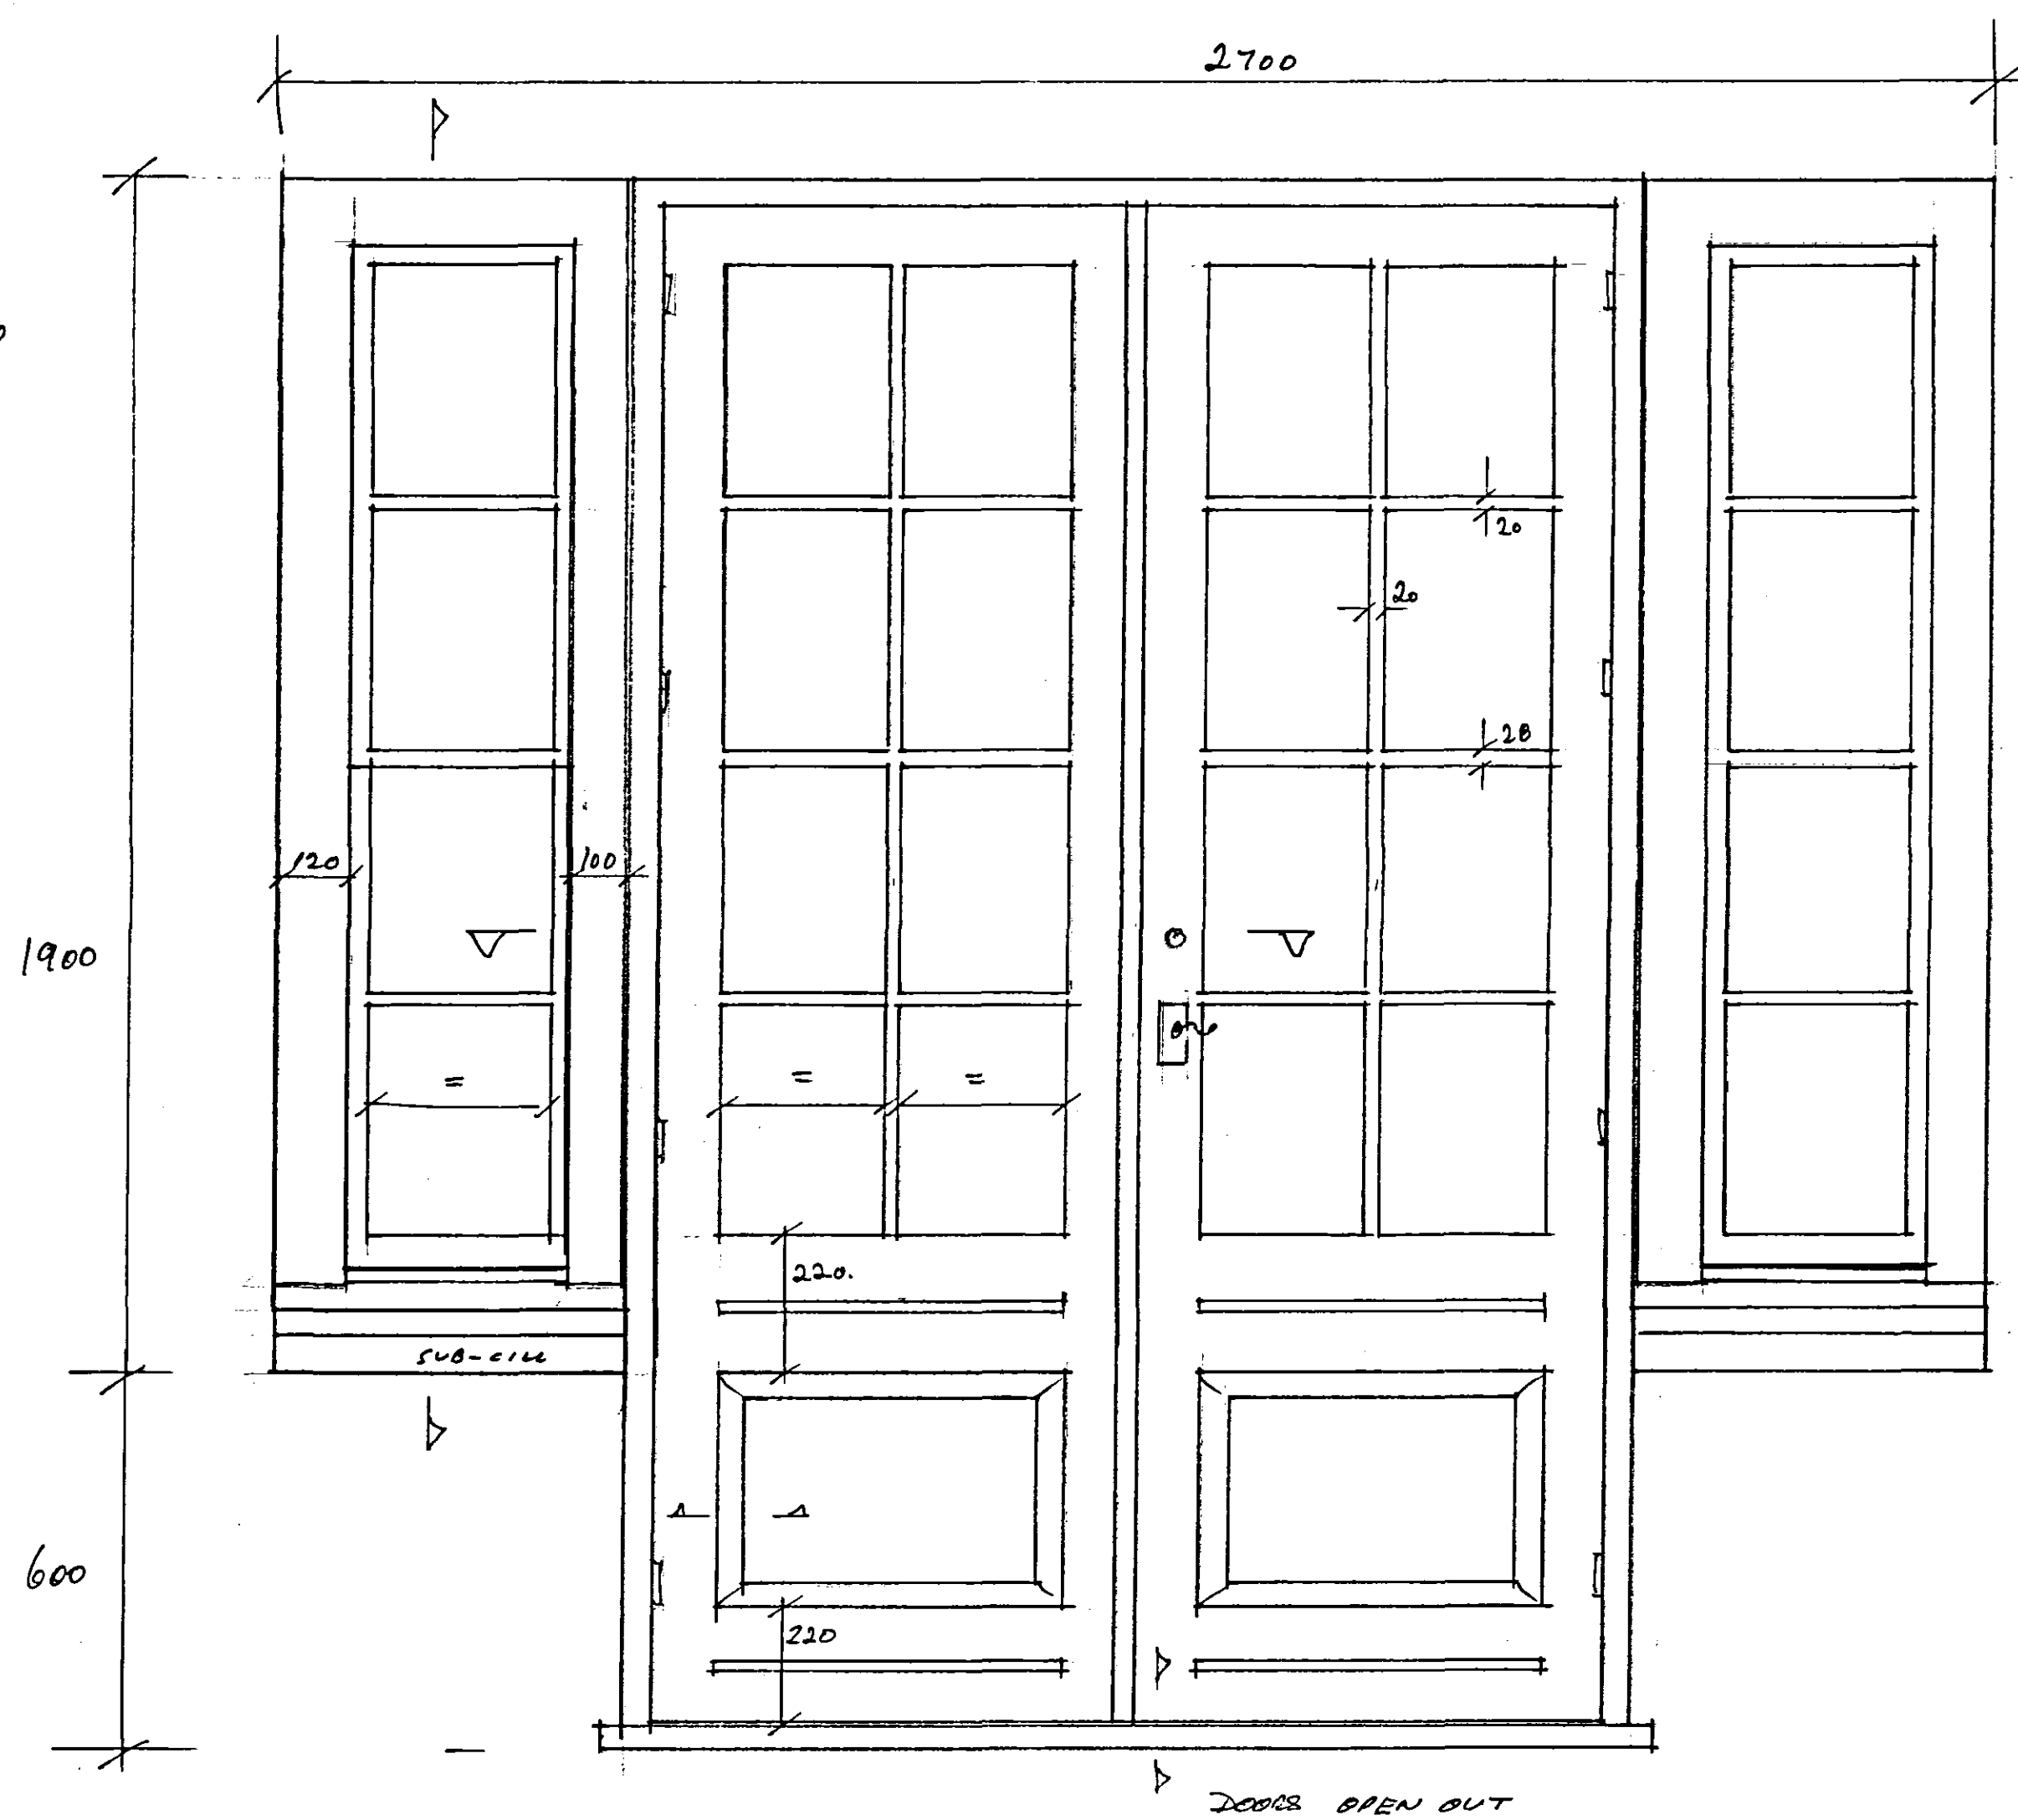

DOOR/SCREEN ELEVATION 1:10


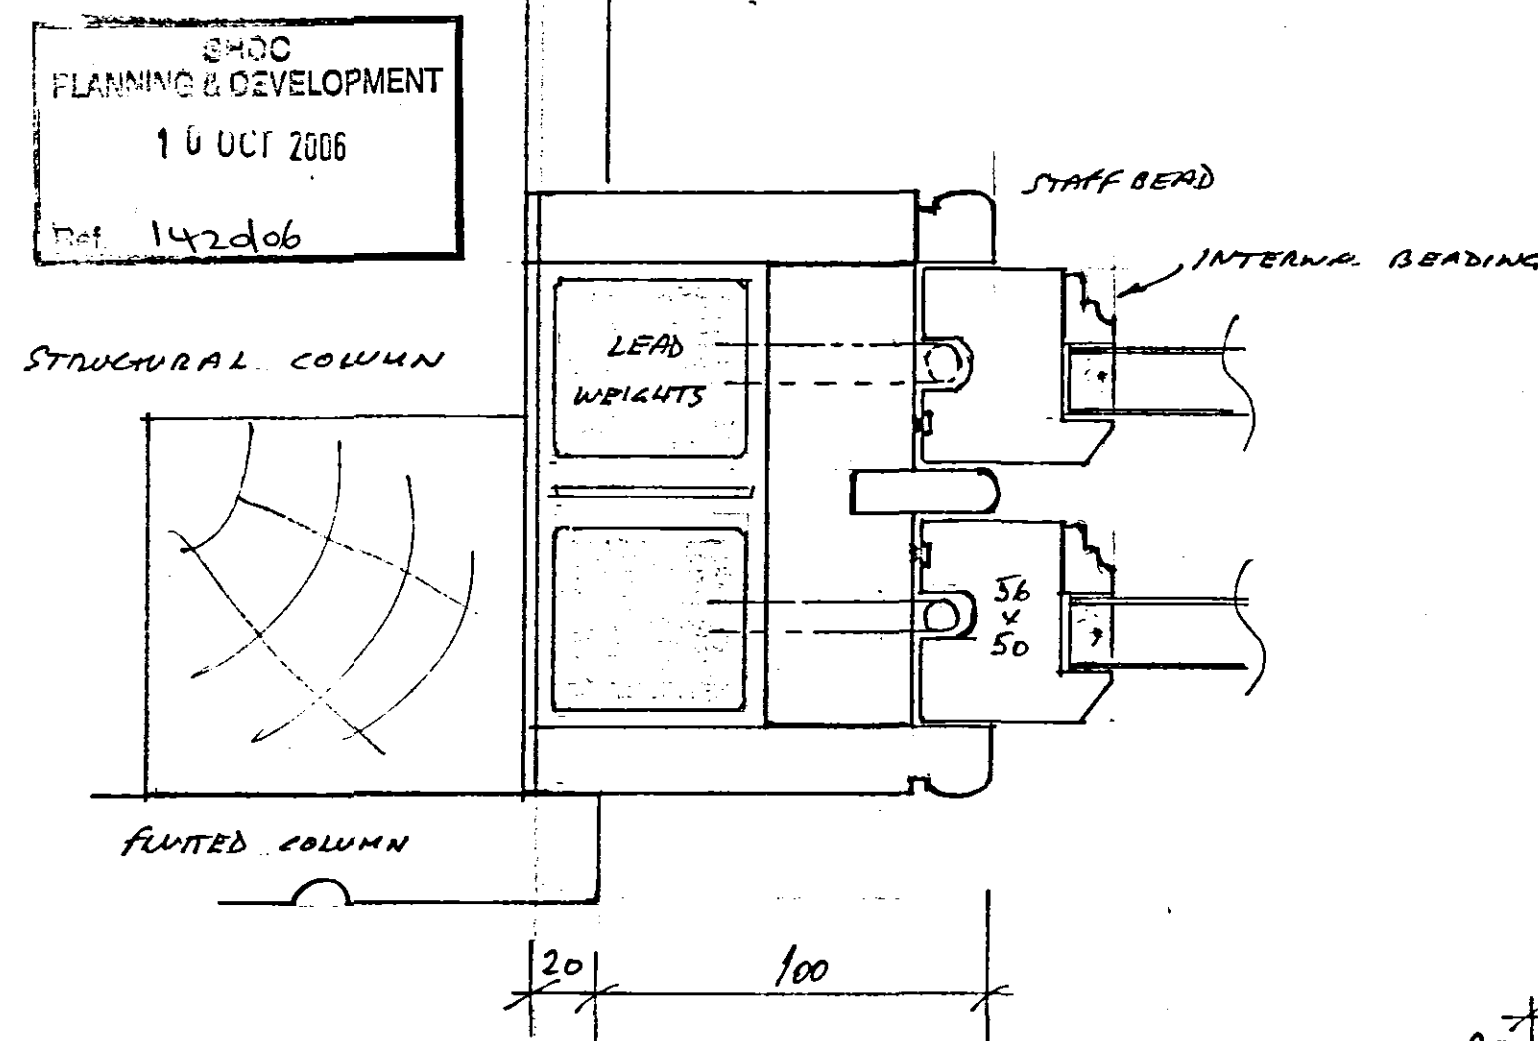


WINDOW JAMB SECTION 1:2

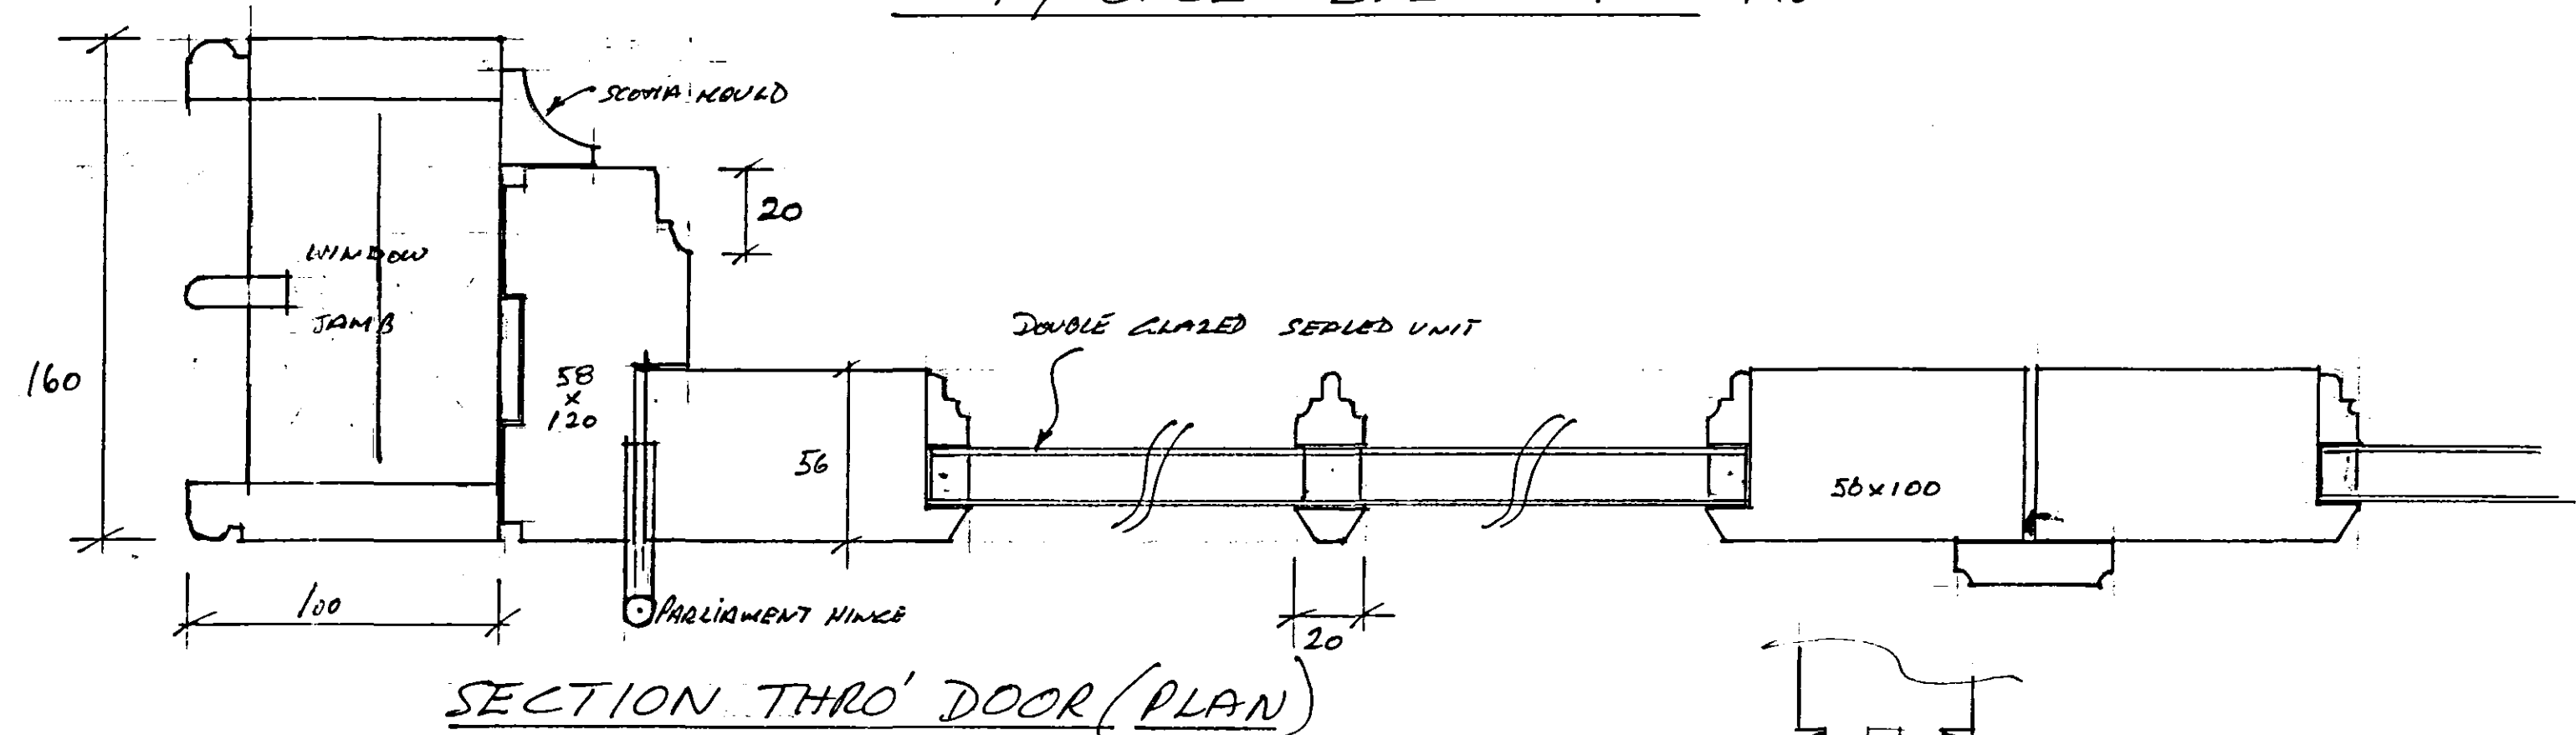


SECTION THRO' DOOR (PLAN)

PROPOSED SUN ROOM AT THE
OLD RECTORY PINCHBECK
for MR. MRS I. LAWTON
WINDOW & DOOR DETAILS
SCALE: 1/2 FULL SIZE DRAWN: P.B.
DATE: OCT 06 DRAW. NO. LAW/005

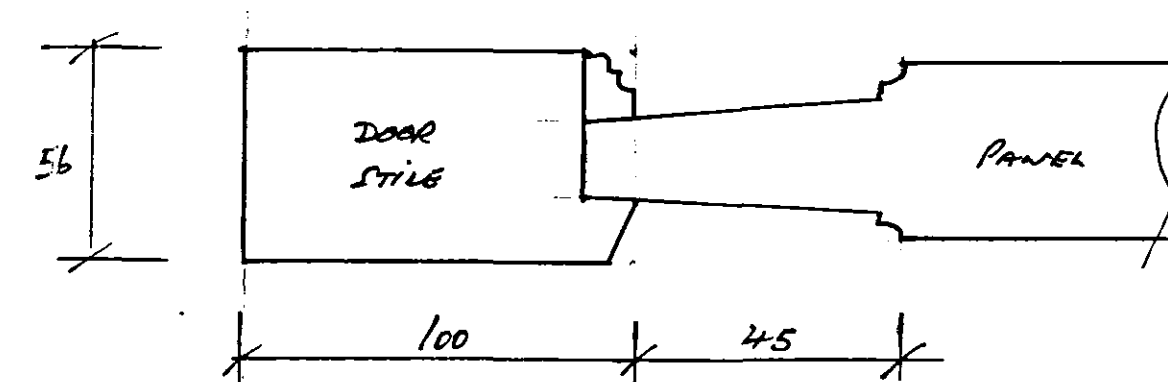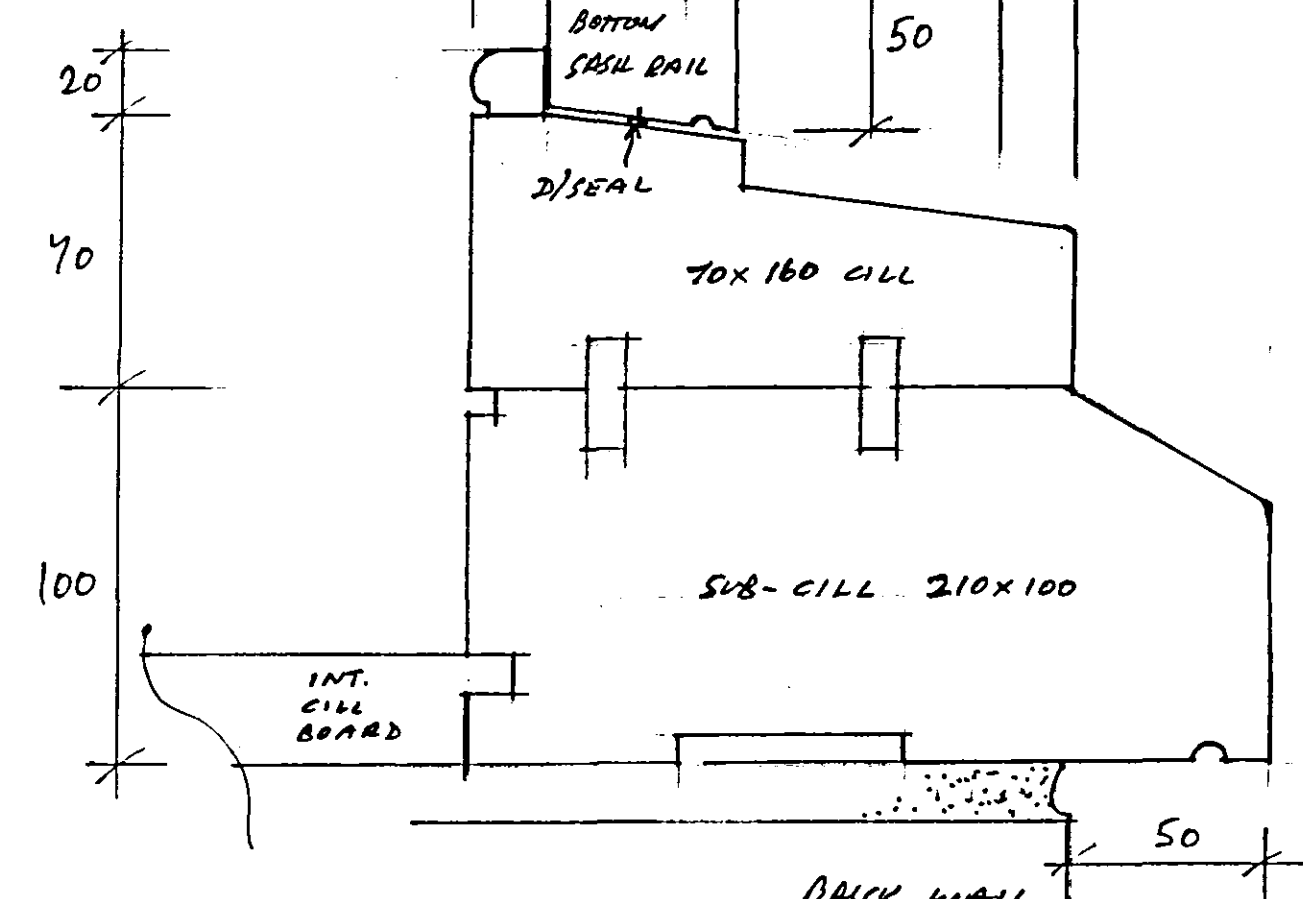

RAISED & FIELDED PANEL DETAIL 1:2

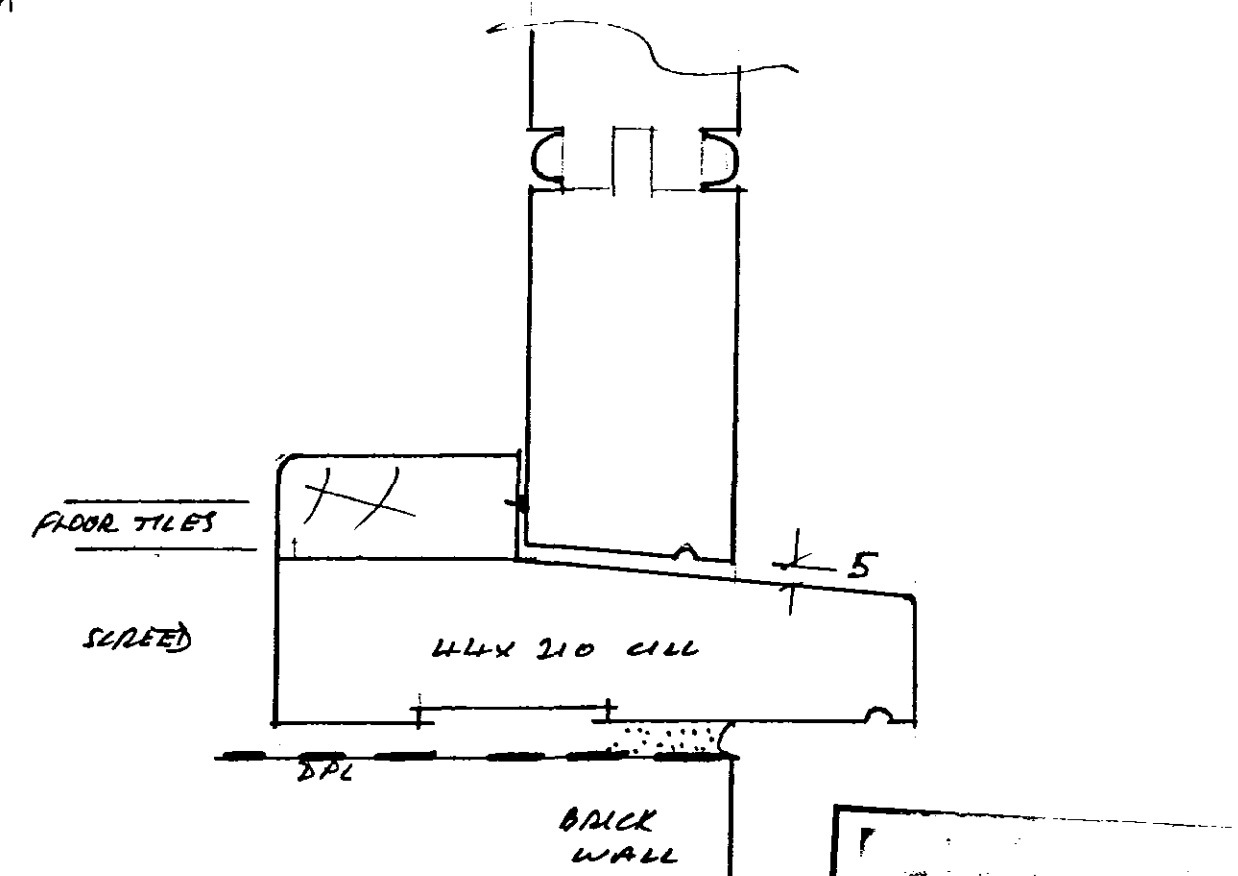

DOOR CILL SECTION 1:2

DETERMINED
PLAN