




ELEVATIONS AS PROPOSED

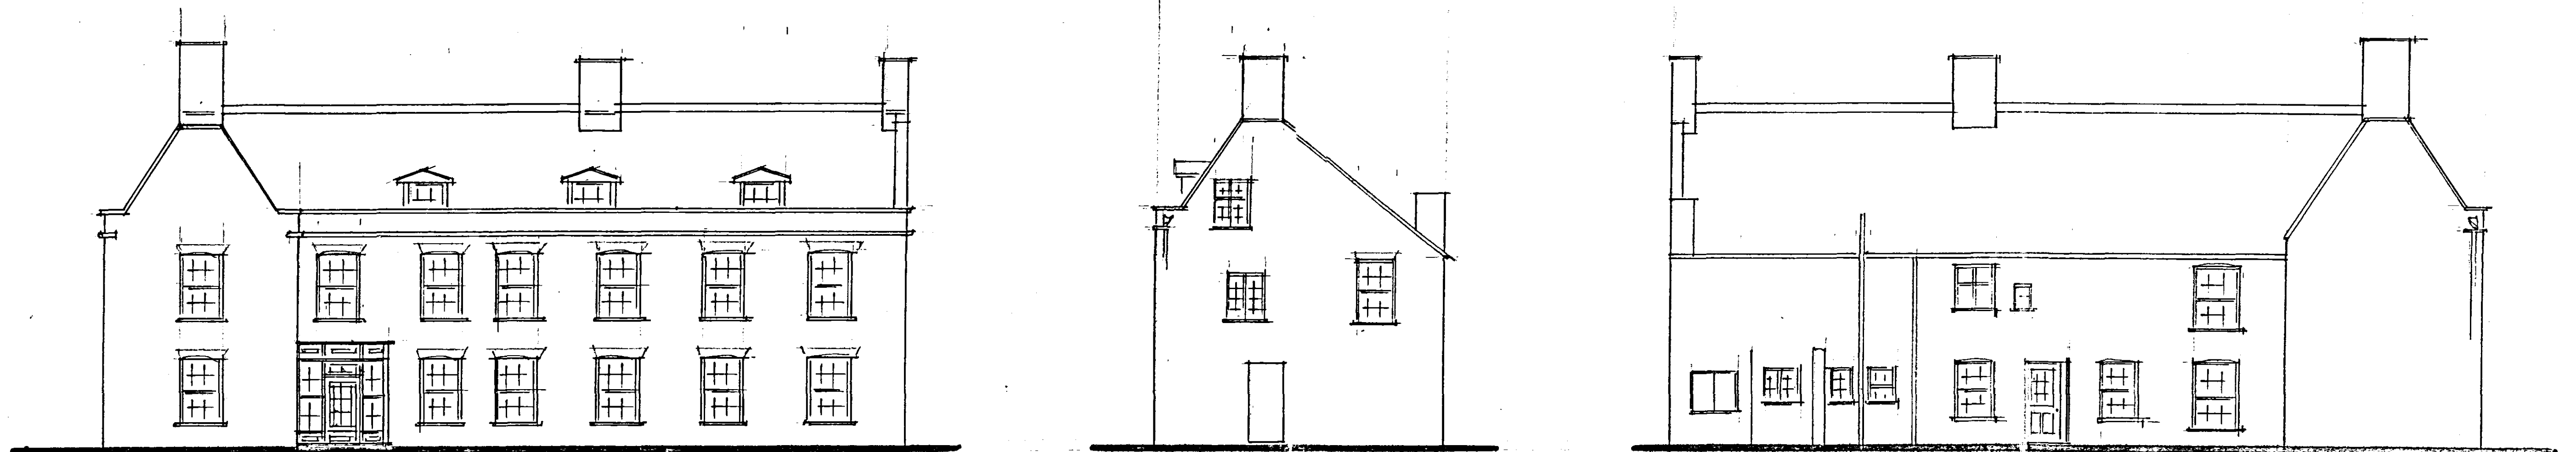

ELEVATIONS AS EXISTING

SHDC
PLANNING & DEVELOPMENT
10 OCT 2005
Ref. 1420106

PROPOSED SUN ROOM AT THE OLD RECTORY
PINCHBECK for MR. MRS. LAXTON

SCALE 1-100 July 06'

DRAWN BY: DEC/LAW 002

DETERMINED
PLAN

FULL HOUSE ELEVATIONS AS EXISTING / AS PROPOSED