




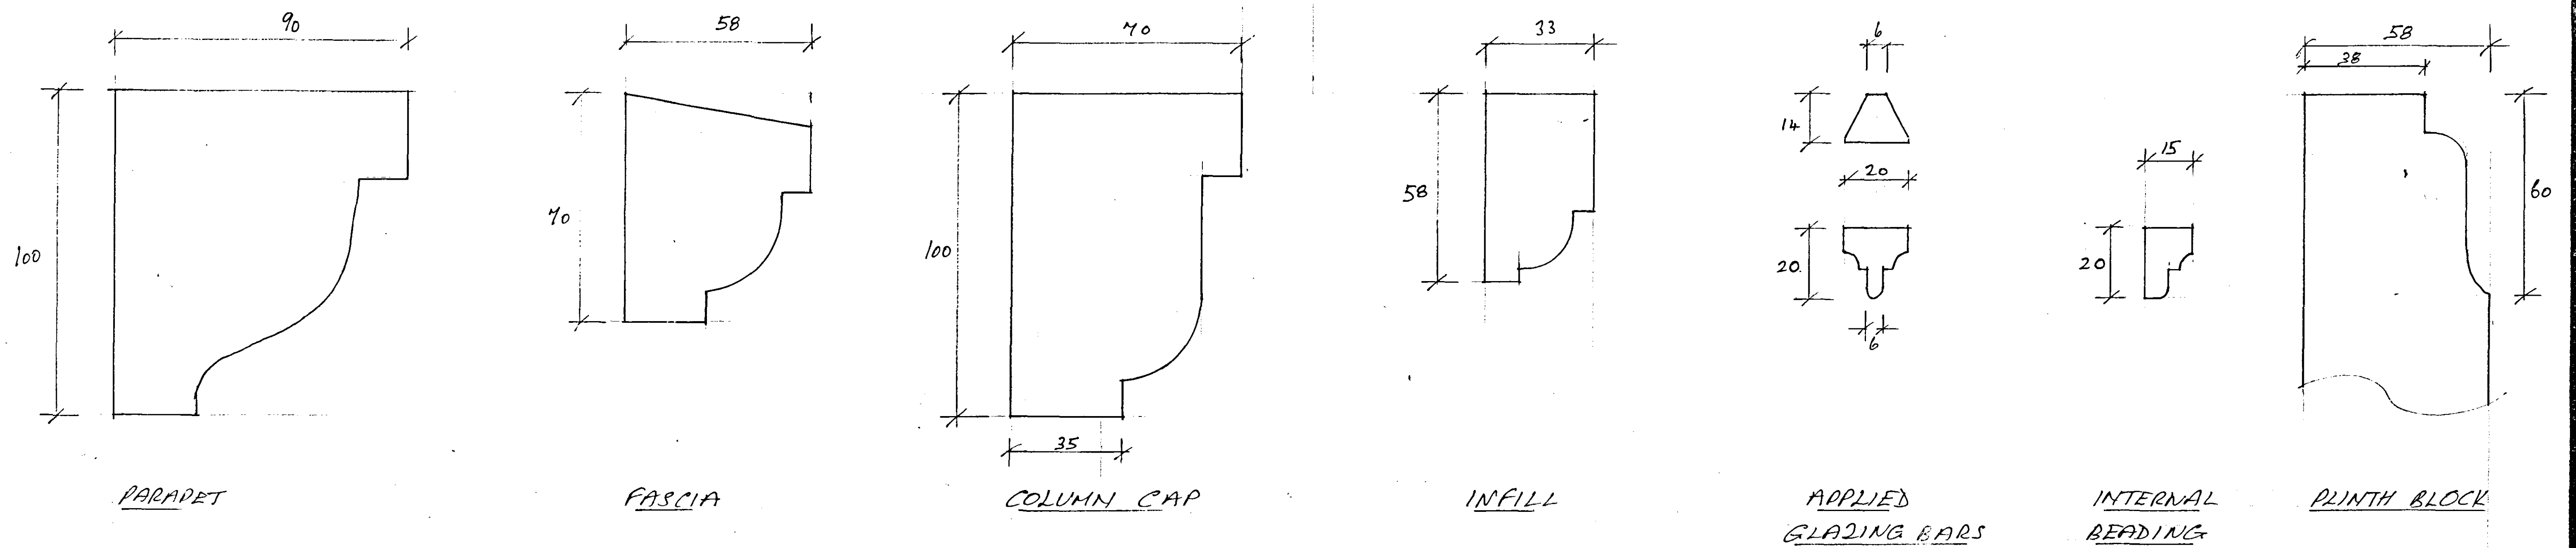

MOULDING DETAILS 1:1

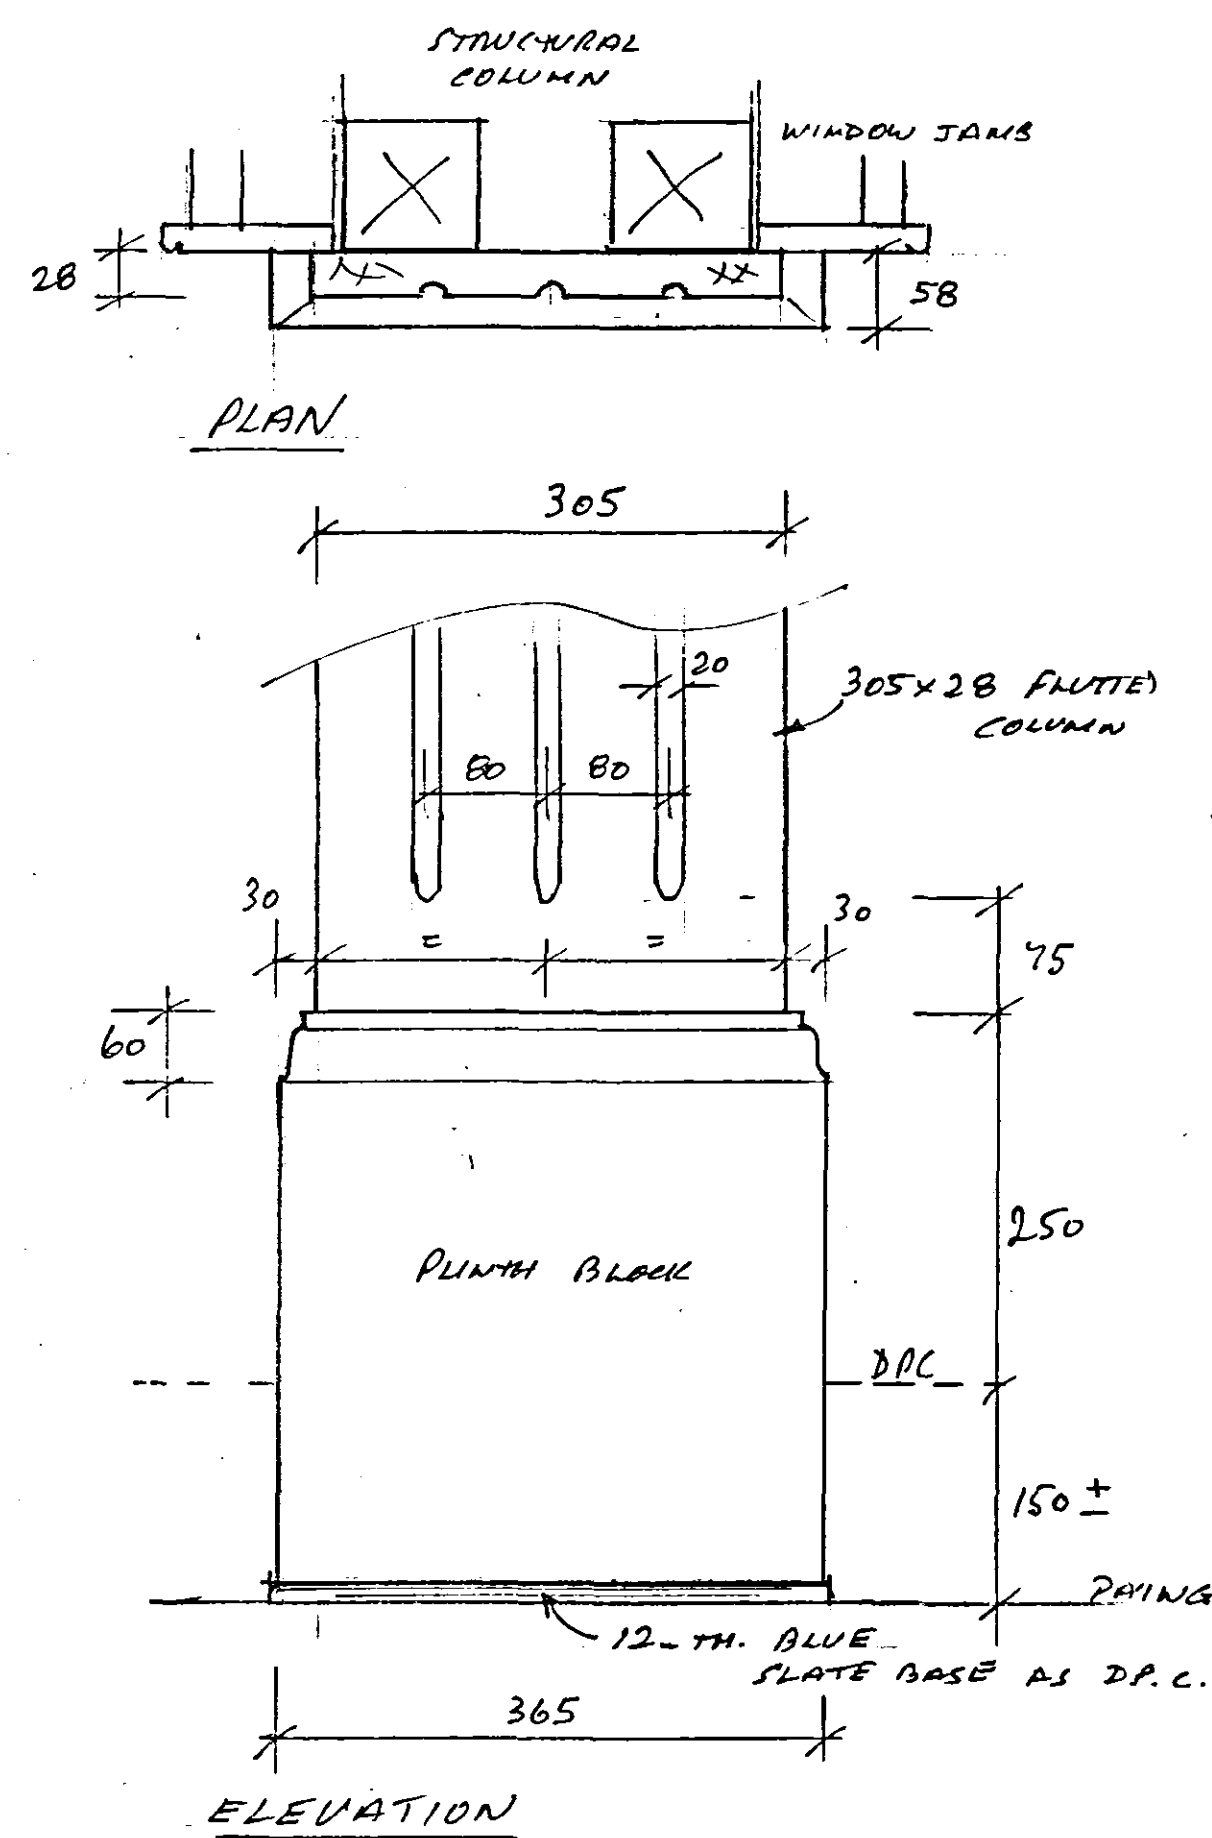

PLINTH BLOCK DETAIL 1:5

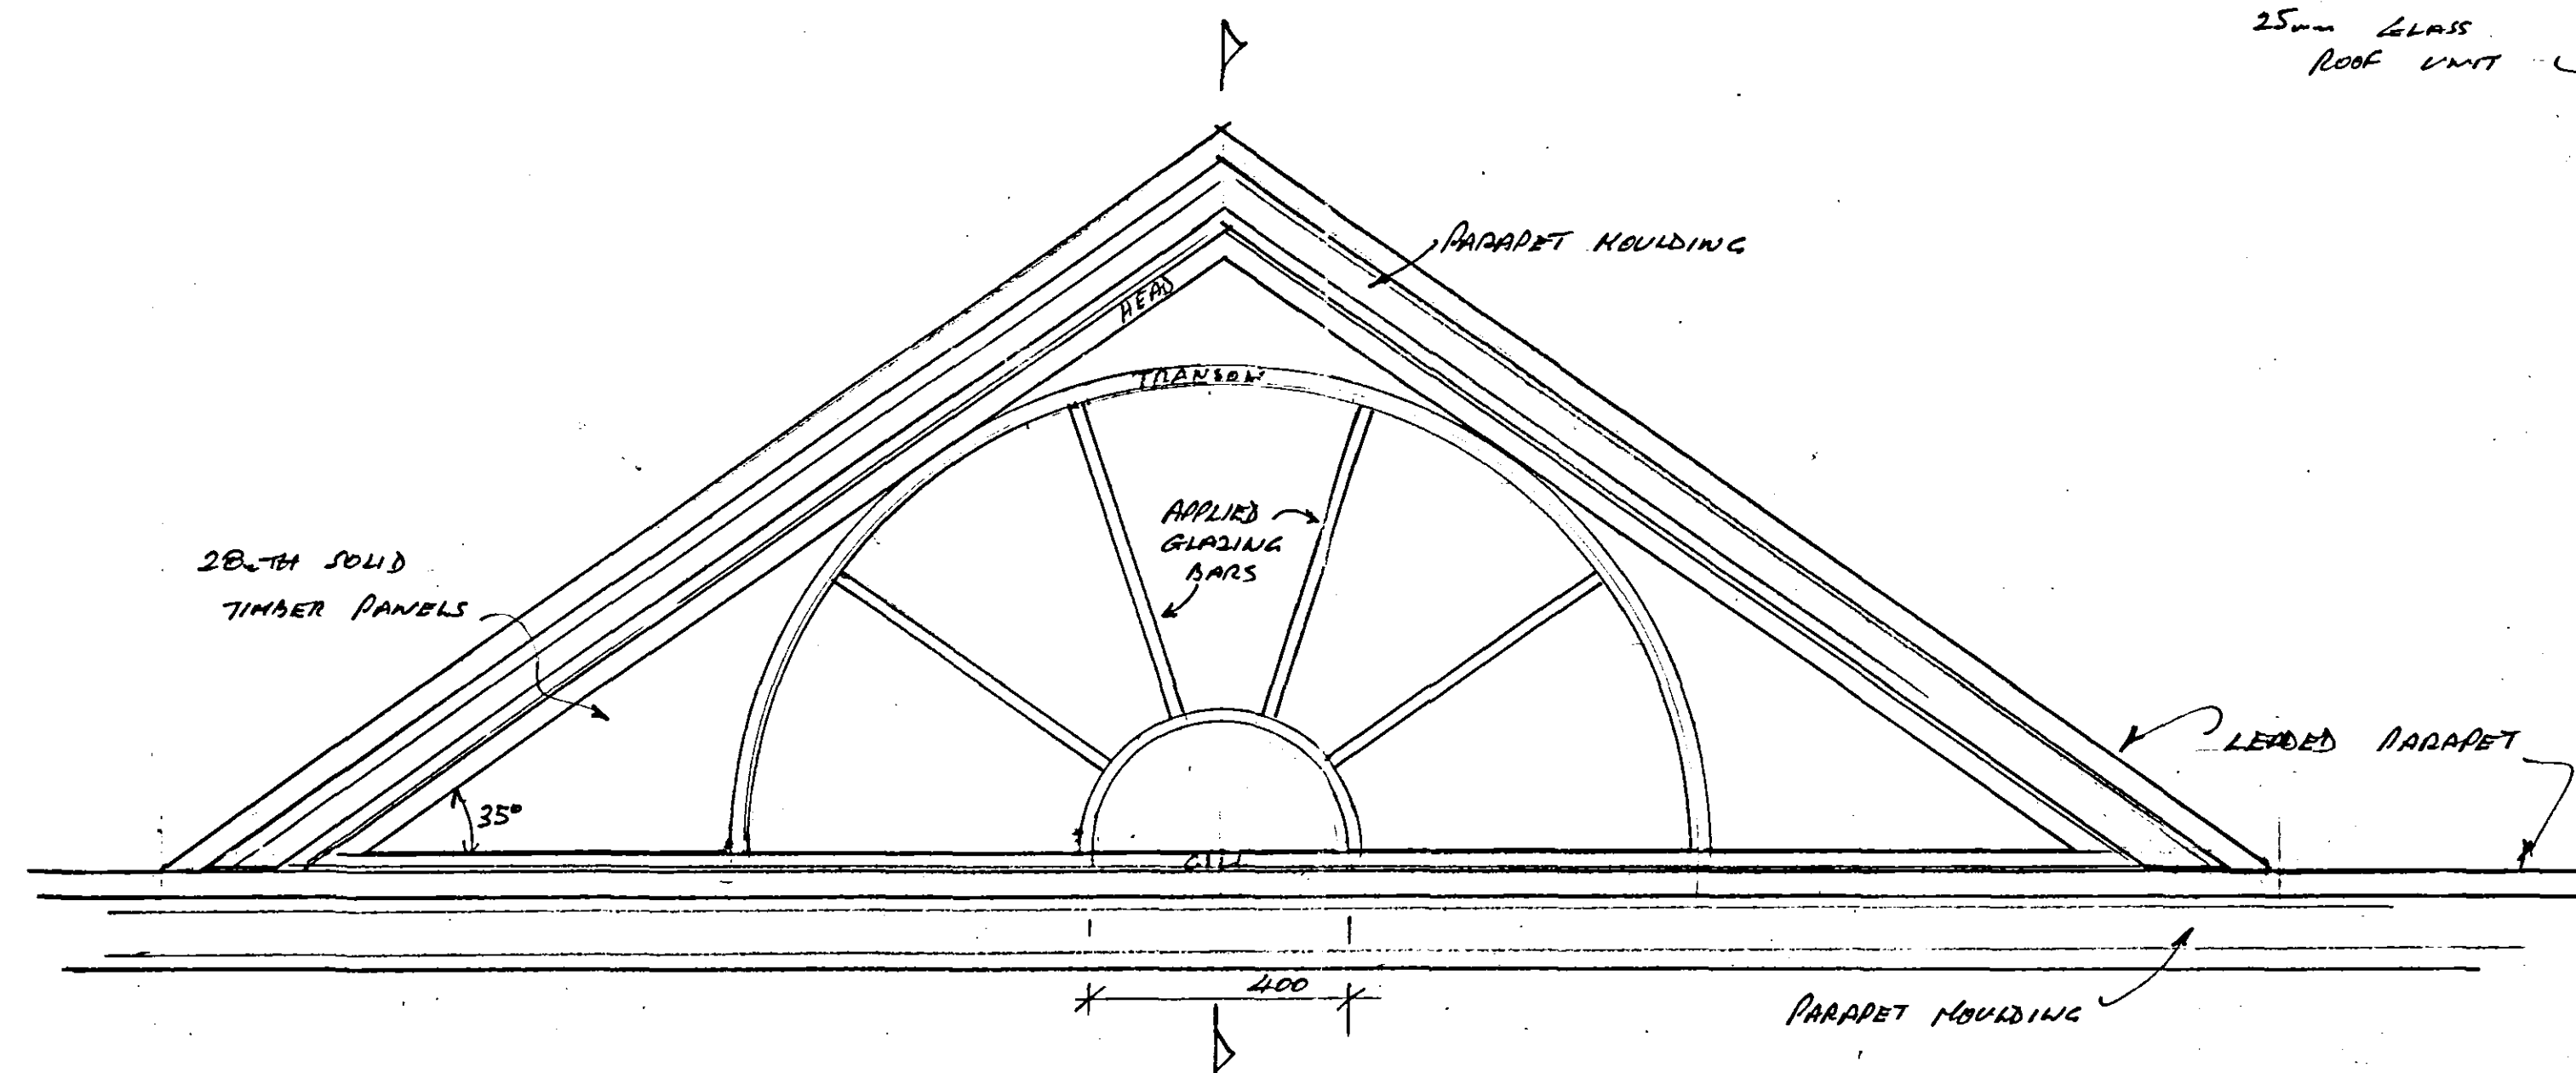


GABLE PEDIMENT ELEVATION 1:10

SHDC
PLANNING & DEVELOPMENT
10 OCT 2006
Ref. 1420/06

PROPOSED SUN ROOM AT THE OLD RECTORY PINCHBECK for MR. MRS. I. LAWTON

SCALES AS SHOWN DRAWN P.B. DATE OCT. 06' DEMOND LAW/006

PEDIMENT/MOULDING DETAILS ~ PLINTH BLOCK

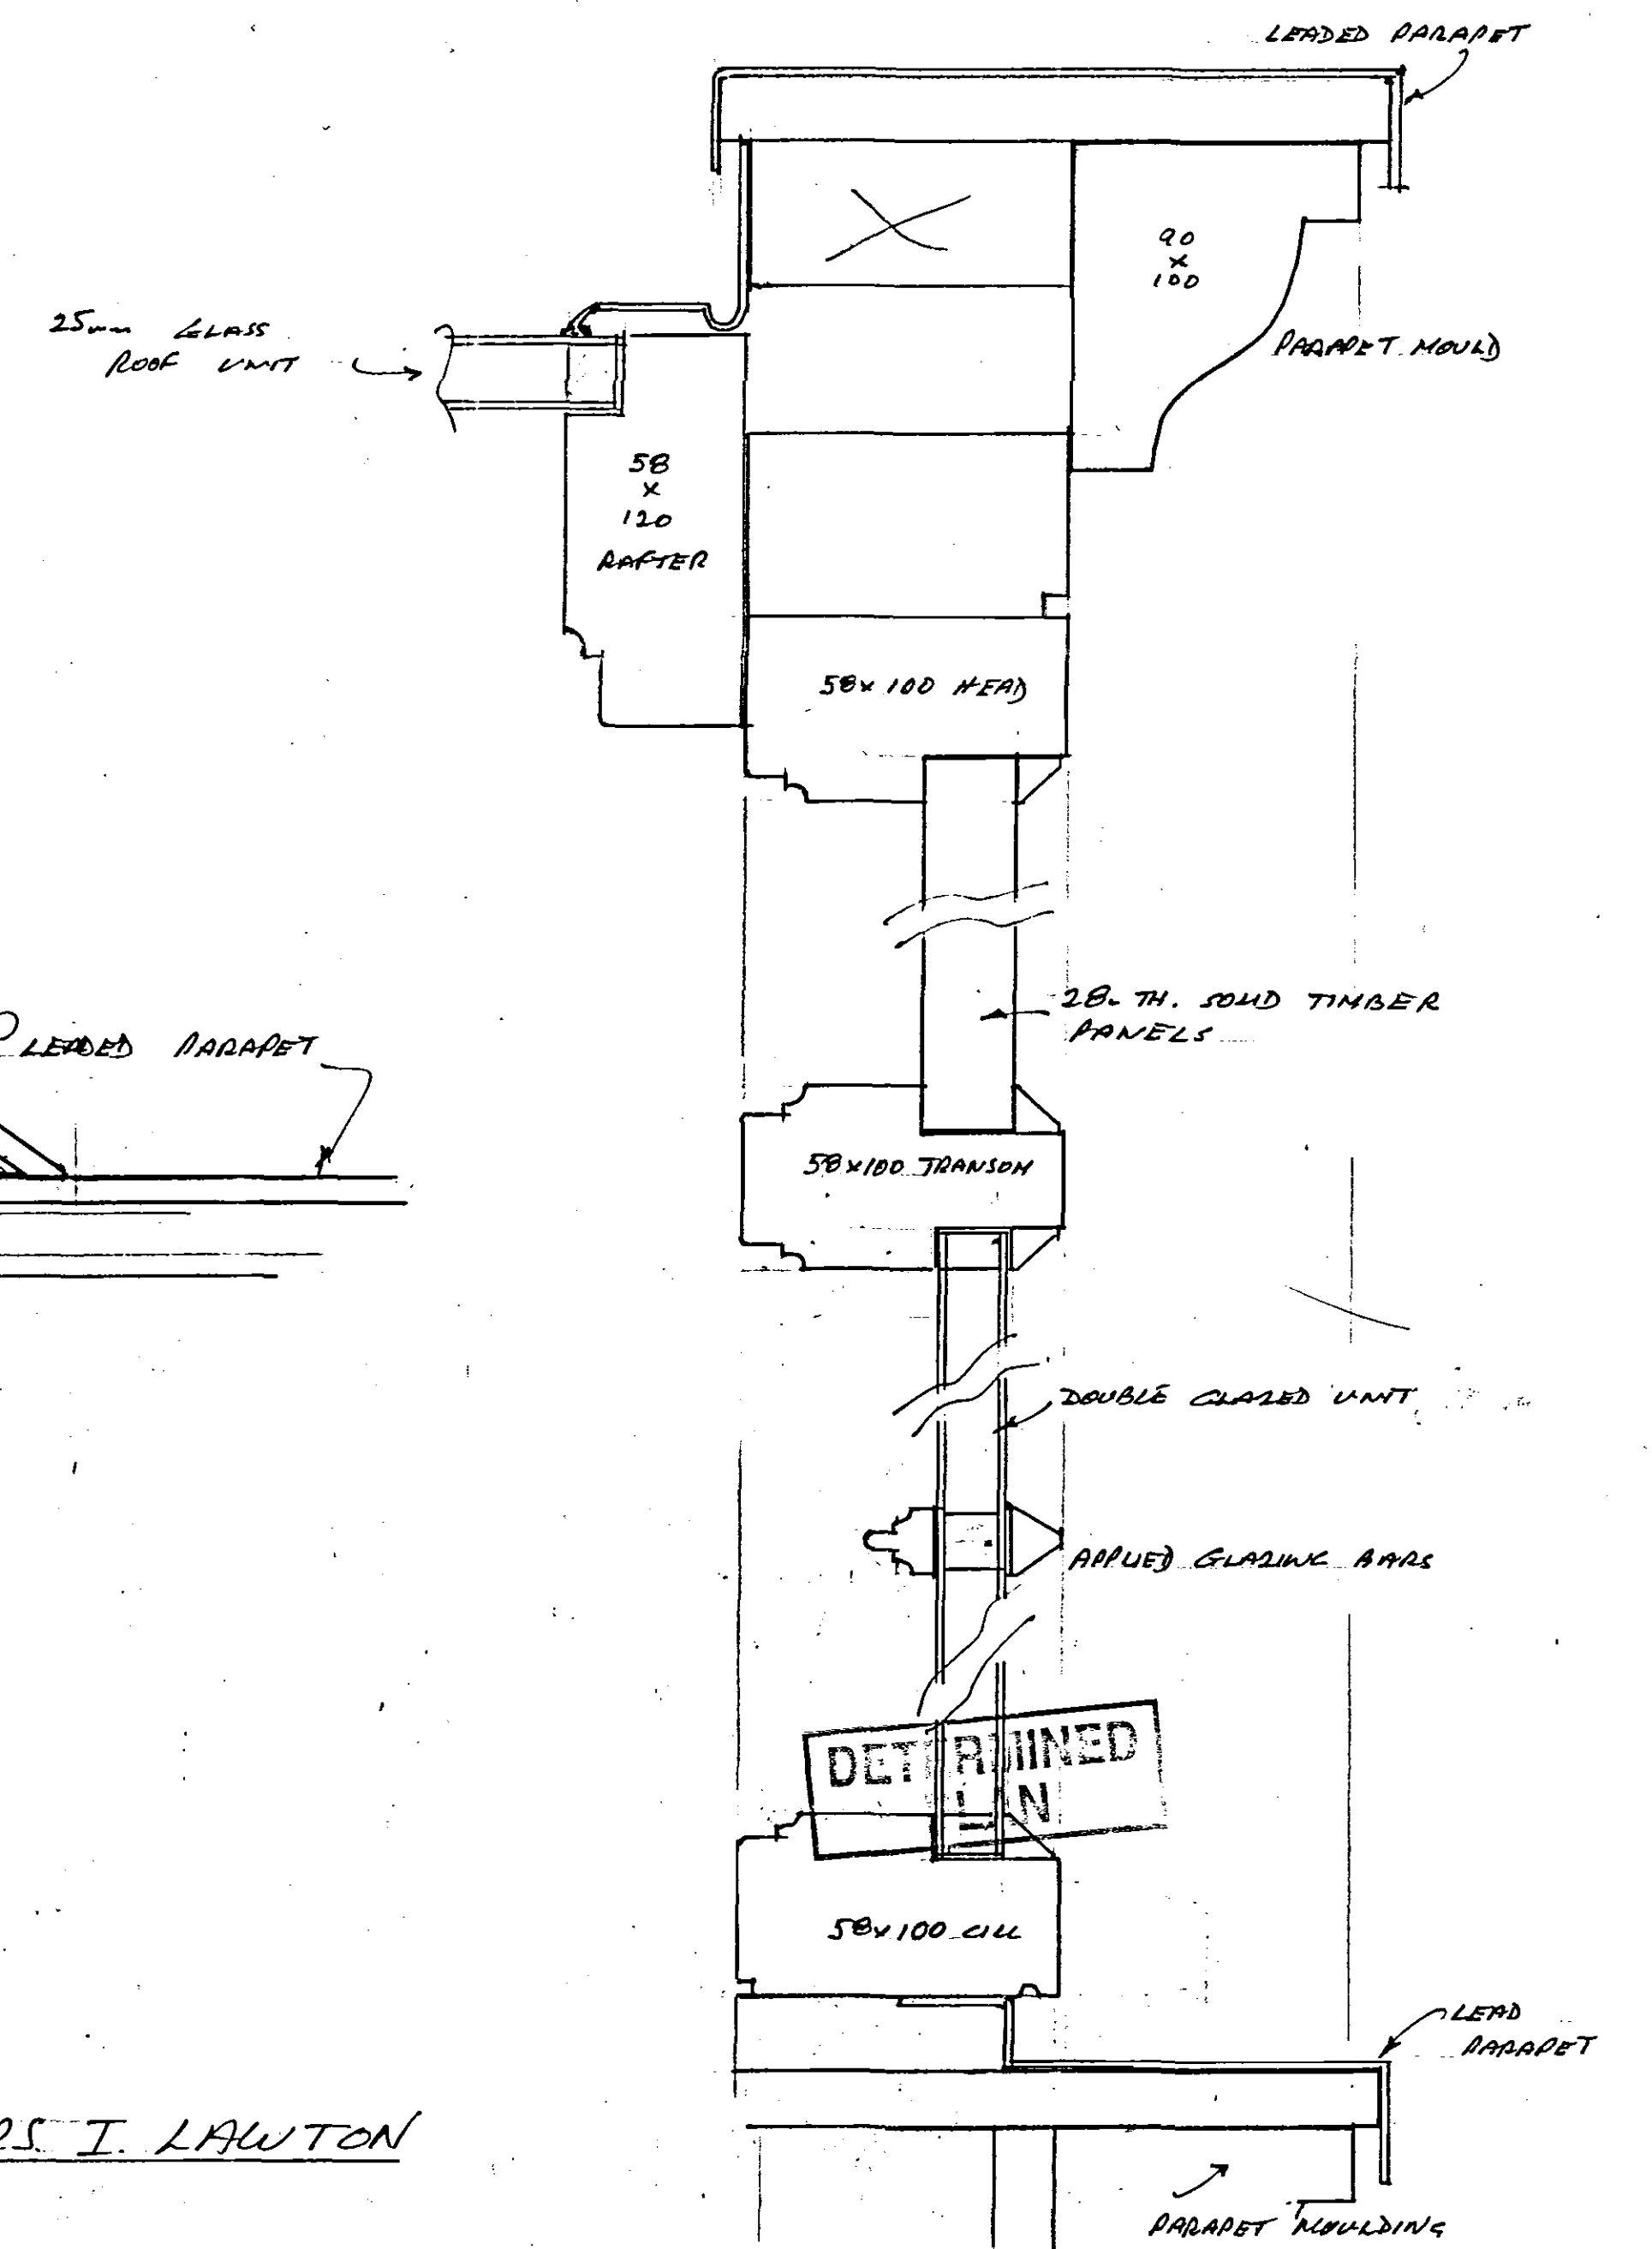

SECTION THRO' PEDIMENT GABLE 1:2