


SHDC
PLANNING & DEVELOPMENT
10 OCT 2006
Ref. 1421/06

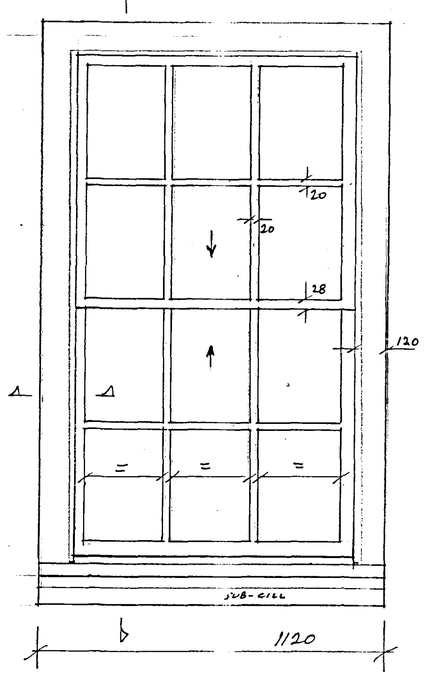


WINDOW ELEVATION 1:10

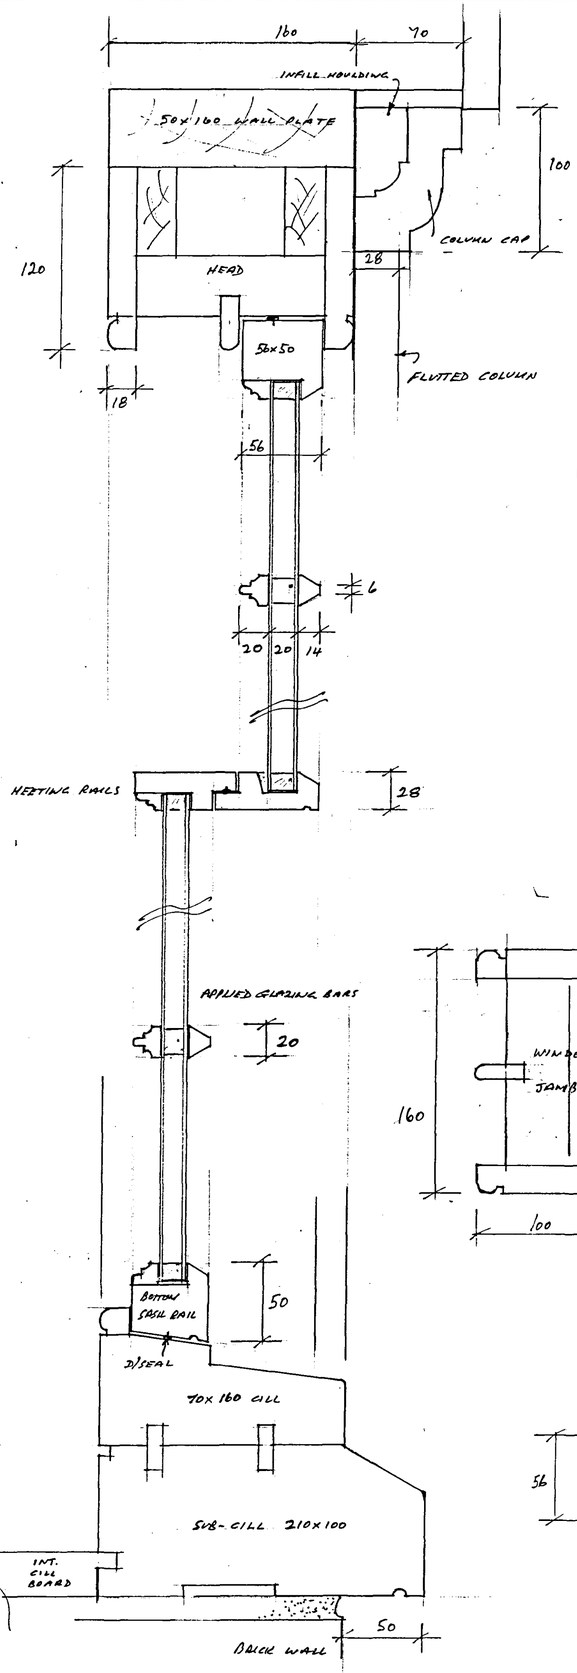


WINDOW SECTION 1:2

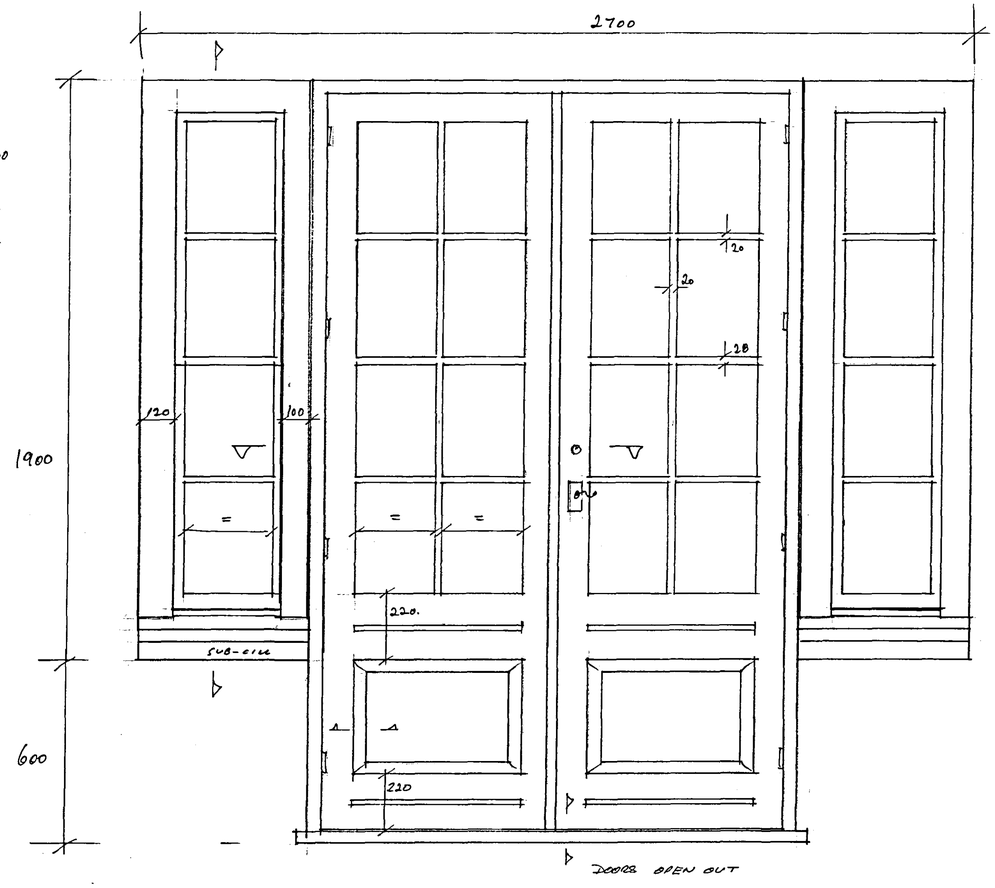

DOOR/SCREEN ELEVATION 1:10

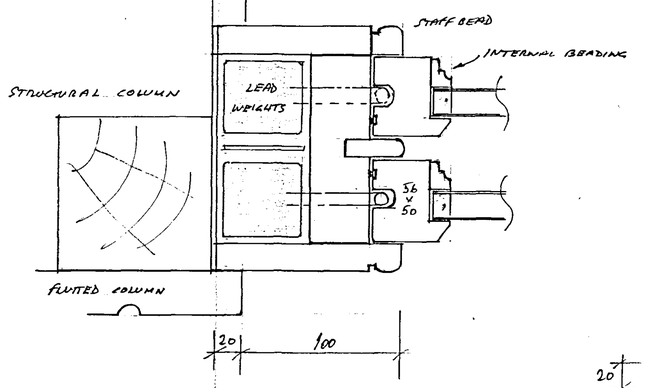

WINDOW JAMB SECTION 1:2

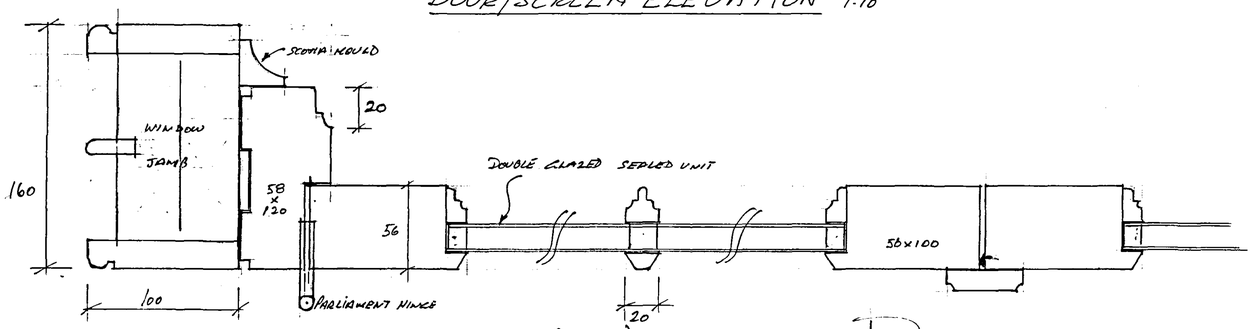


SECTION THRO' DOOR (PLAN)


PROPOSED SUN ROOM AT THE OLD RECTORY PINCHBECK
for MR. MRS I. LAWTON

DETERMINED
PLAN

WINDOW & DOOR DETAILS
SCALE: 1/2 FULL SIZE
DRAWING No.
DATE – OCT 06
DRW. NO. LAW/005

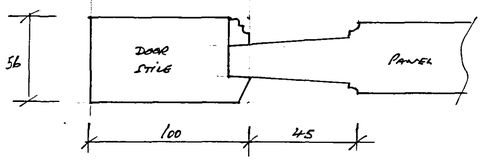

RAISED & FIELDED PANEL DETAIL 1:2

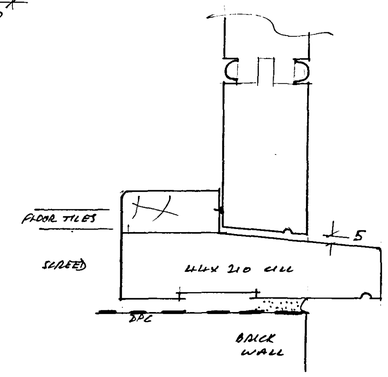

DOOR CILL SECTION 1:2