


ELEVATIONS AS PROPOSED

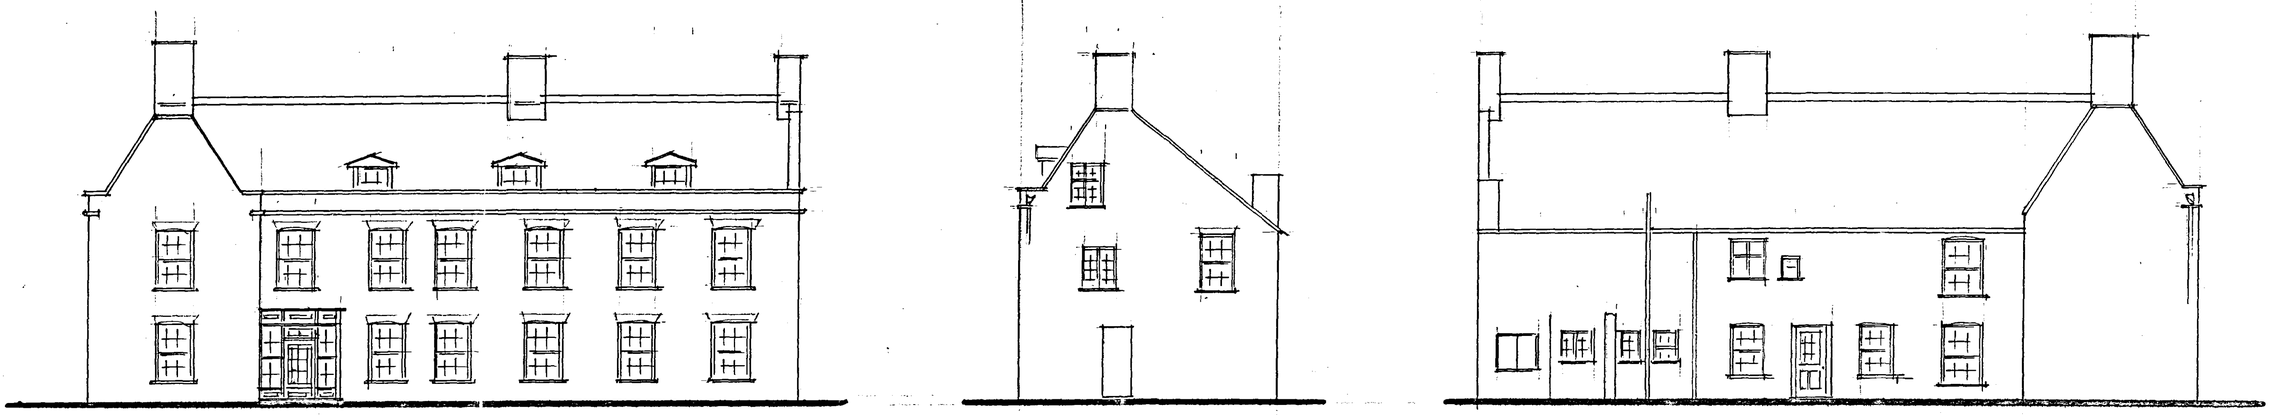

ELEVATIONS AS EXISTING

DETERMINED
SHDC PLAN
PLANNING & DEVELOPMENT
10 OCT 2006
Ref. 1421/06

PROPOSED SUN ROOM AT THE OLD RECTORY
PINCHBECK for MR. MRS. LAWTON

SCALE 1-100 July 06' DRWG NO. PEC/LAW 002 REV. A.

FULL HOUSE ELEVATIONS AS EXISTING / AS PROPOSED