
Reproduced from Ordnance Survey Map with the permission of the controller of HM Stationary Office.? Crown Copyright reserved Robert Doughty Consultancy Licence No. 100010613

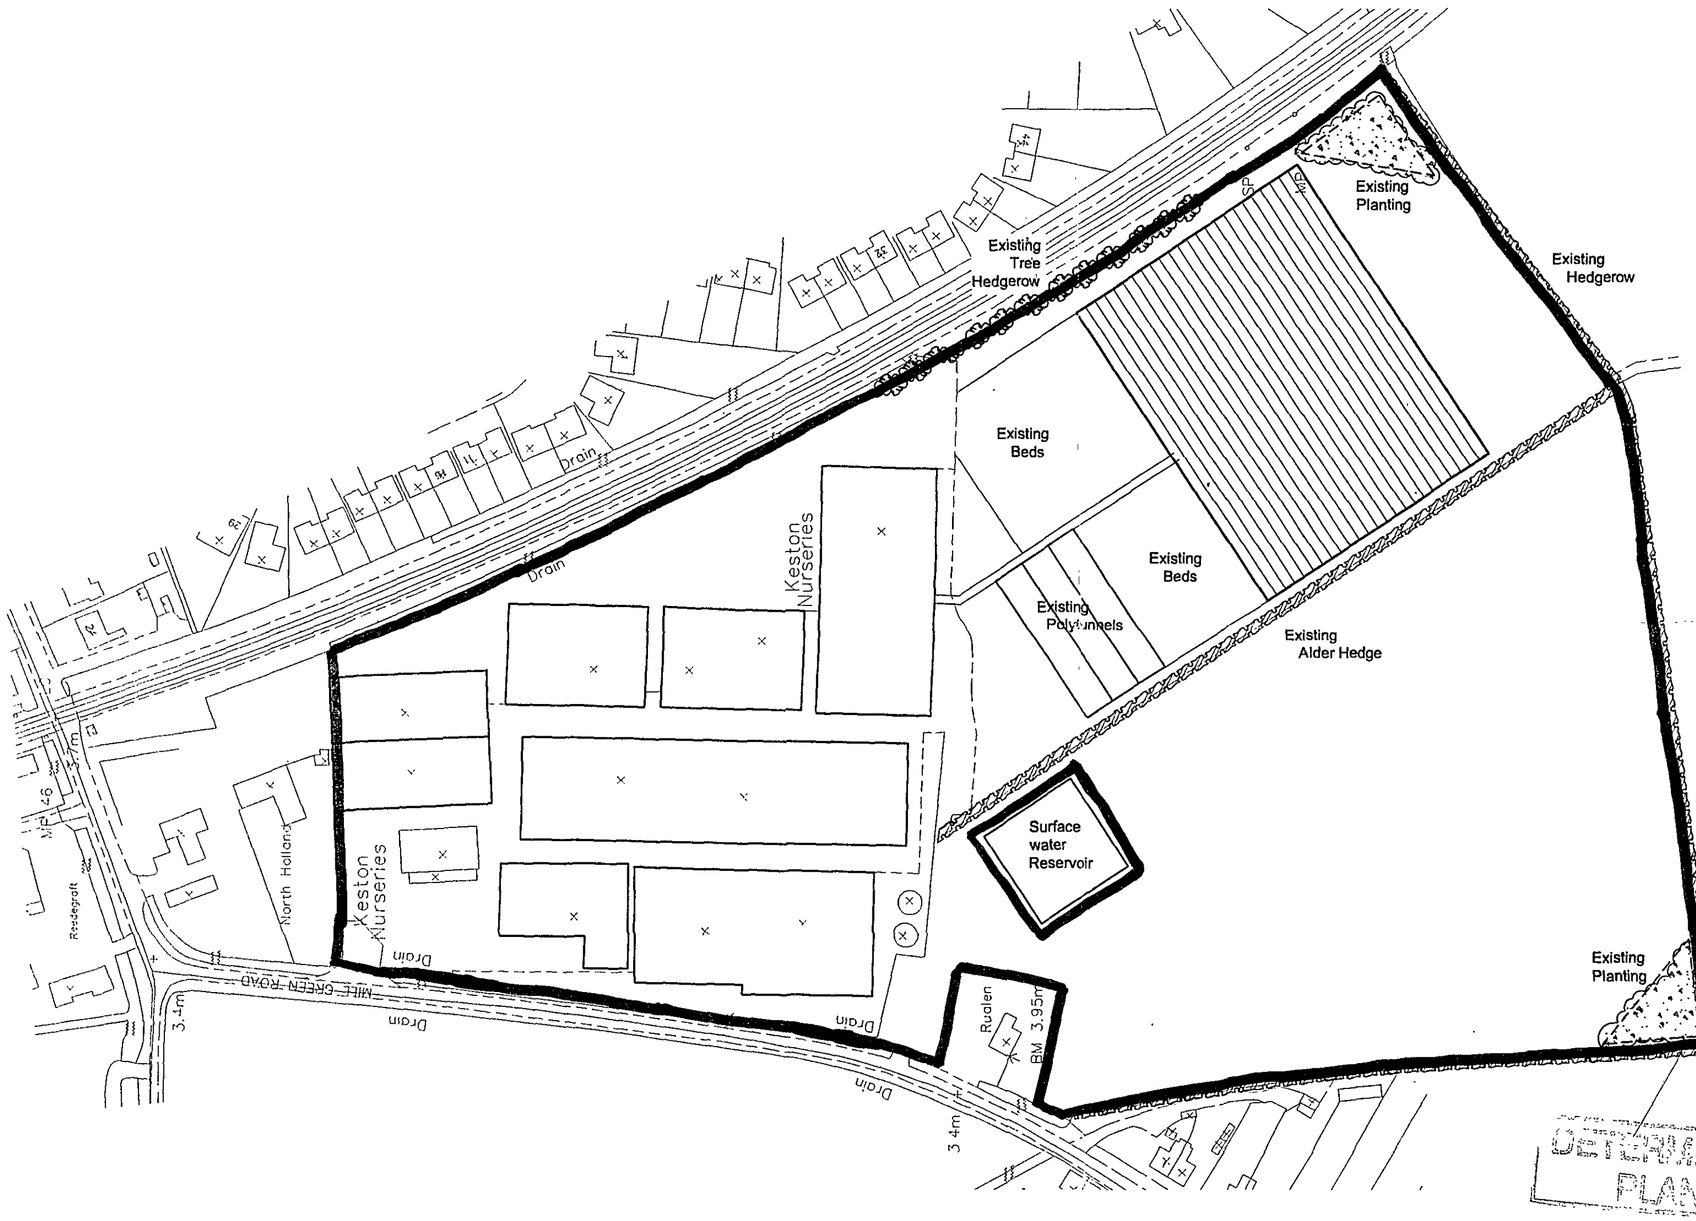

DRAWING
22-OCT-2007
ISSUED

ORIGINAL IF RED

DETERMINED PLAN

SHDC
Planning & Development
25 OCT 2007
Ref: 1429/07

Rev.	By	Notes	Date
-	-	-	-

rdc
Robert Doughty Consultancy
32 High Street, Helpringham
© Sleaford, Lincolnshire NG34 0RA
Tel: 01529 421648
Fax: 01529 421358
Email: admin@rdc-landplan.co.uk
Web: www.rdc-landplan.co.uk

Client: Nursery Fresh Plants		
Project: Proposed Irrigation Reservoir		
Drawing title: Site Layout		
Drawing No. 862 - 2 - SL	Rev. -	Drawn MD
Scale 1:1250@A2	Date 22-10-2007	Checked

DO NOT SCALE from this drawing. All measurements should be checked against on site conditions and any discrepancies should be brought to the attention of the Robert Doughty Consultancy

P:\Projects\800-899\862 Nursery Fresh Plants\862-2\CAD Files\00-RDC Drawings\site survey.dwg